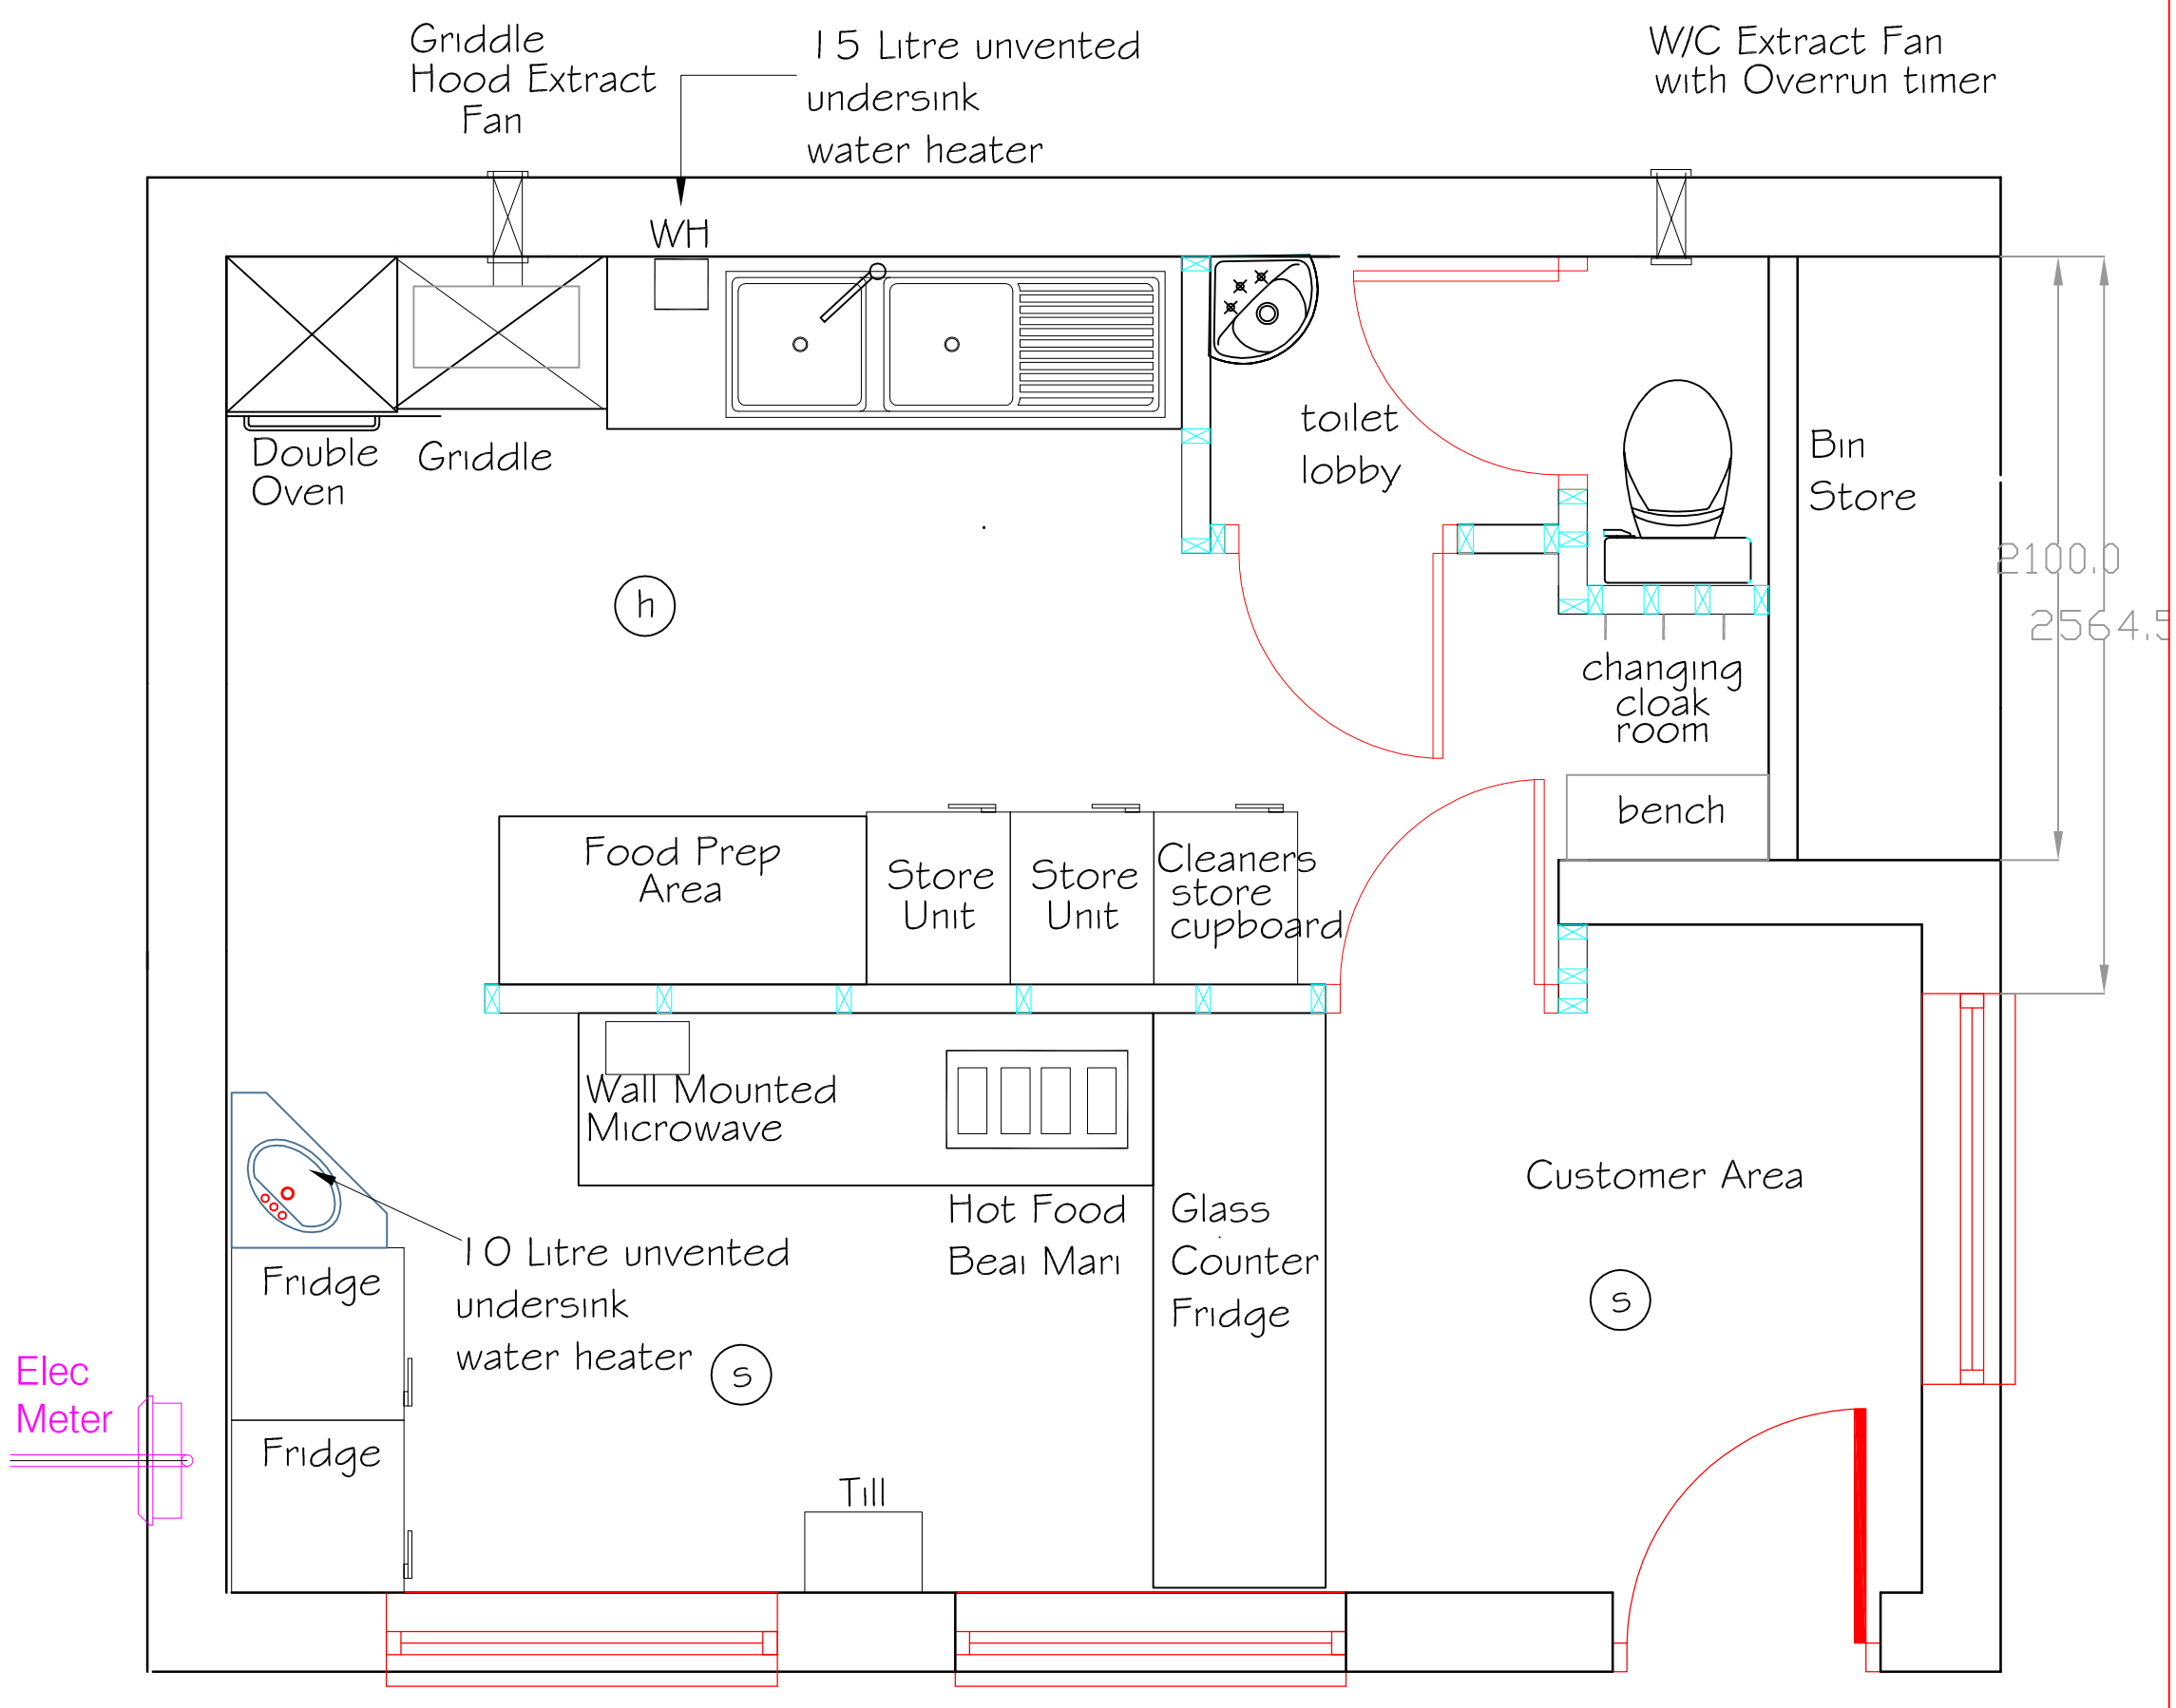


Layout Plan

General Notes

1:..TOILET.LOBBY.ADDED

2:..MAIN.SINK.CHANGED TO.DOUBLE.SINK

3:..WASH.BASIN.ADDED PREP.AREAS

4:...SIDE.ENTRANCE DOOR.ADDED

5:..CLOCK-ROOM-ADDED

6:CLEANERS-CUPBOARD ADDED

7:..TOILET-AREA-REDUCED

8:-SIDE-DOOR-REMOVED

Rev	Description	By	Init	Date

APPROVAL

Client

MR-P-HEATON

Project/Site Location

1-WEETSHAW-CLOSE
SHAFTON
BARNSLEY
S72-8QZ

Drawing Title

PROPOSED
LAYOUT
PLAN
-

Scale		Drawn By	Checked
1:25	04-09-2012	GS	-

NEC
ELECTRICAL SERVICES
NAPIT
ELECTRICAL CONTRACTORS

52 MICHALES ESTATE, GRIMETHORPE
BARNSLEY, SOUTH YORKSHIRE
TEL: 01226 712894 FAX: 01226 712894
E:Mail: nec@topmail.co.uk
Website: www.nec.uk.com

Project No.	Drawing No.	Revision
PH/001	DWG05	C

It is drawn to your attention that this drawing is a copyright work. The copyright is owned by NEC Special Projects Ltd and use of all or part of this work without the written permission of NEC Special Projects Ltd will be in breach of copyright. It is also drawn to your attention that the drawing(s) were drawn up for specific projects. Use of all or part of this drawing for any project other than that for which it has been specifically produced may result in an inappropriate drawing being used and could be dangerous/constitute neglect.