


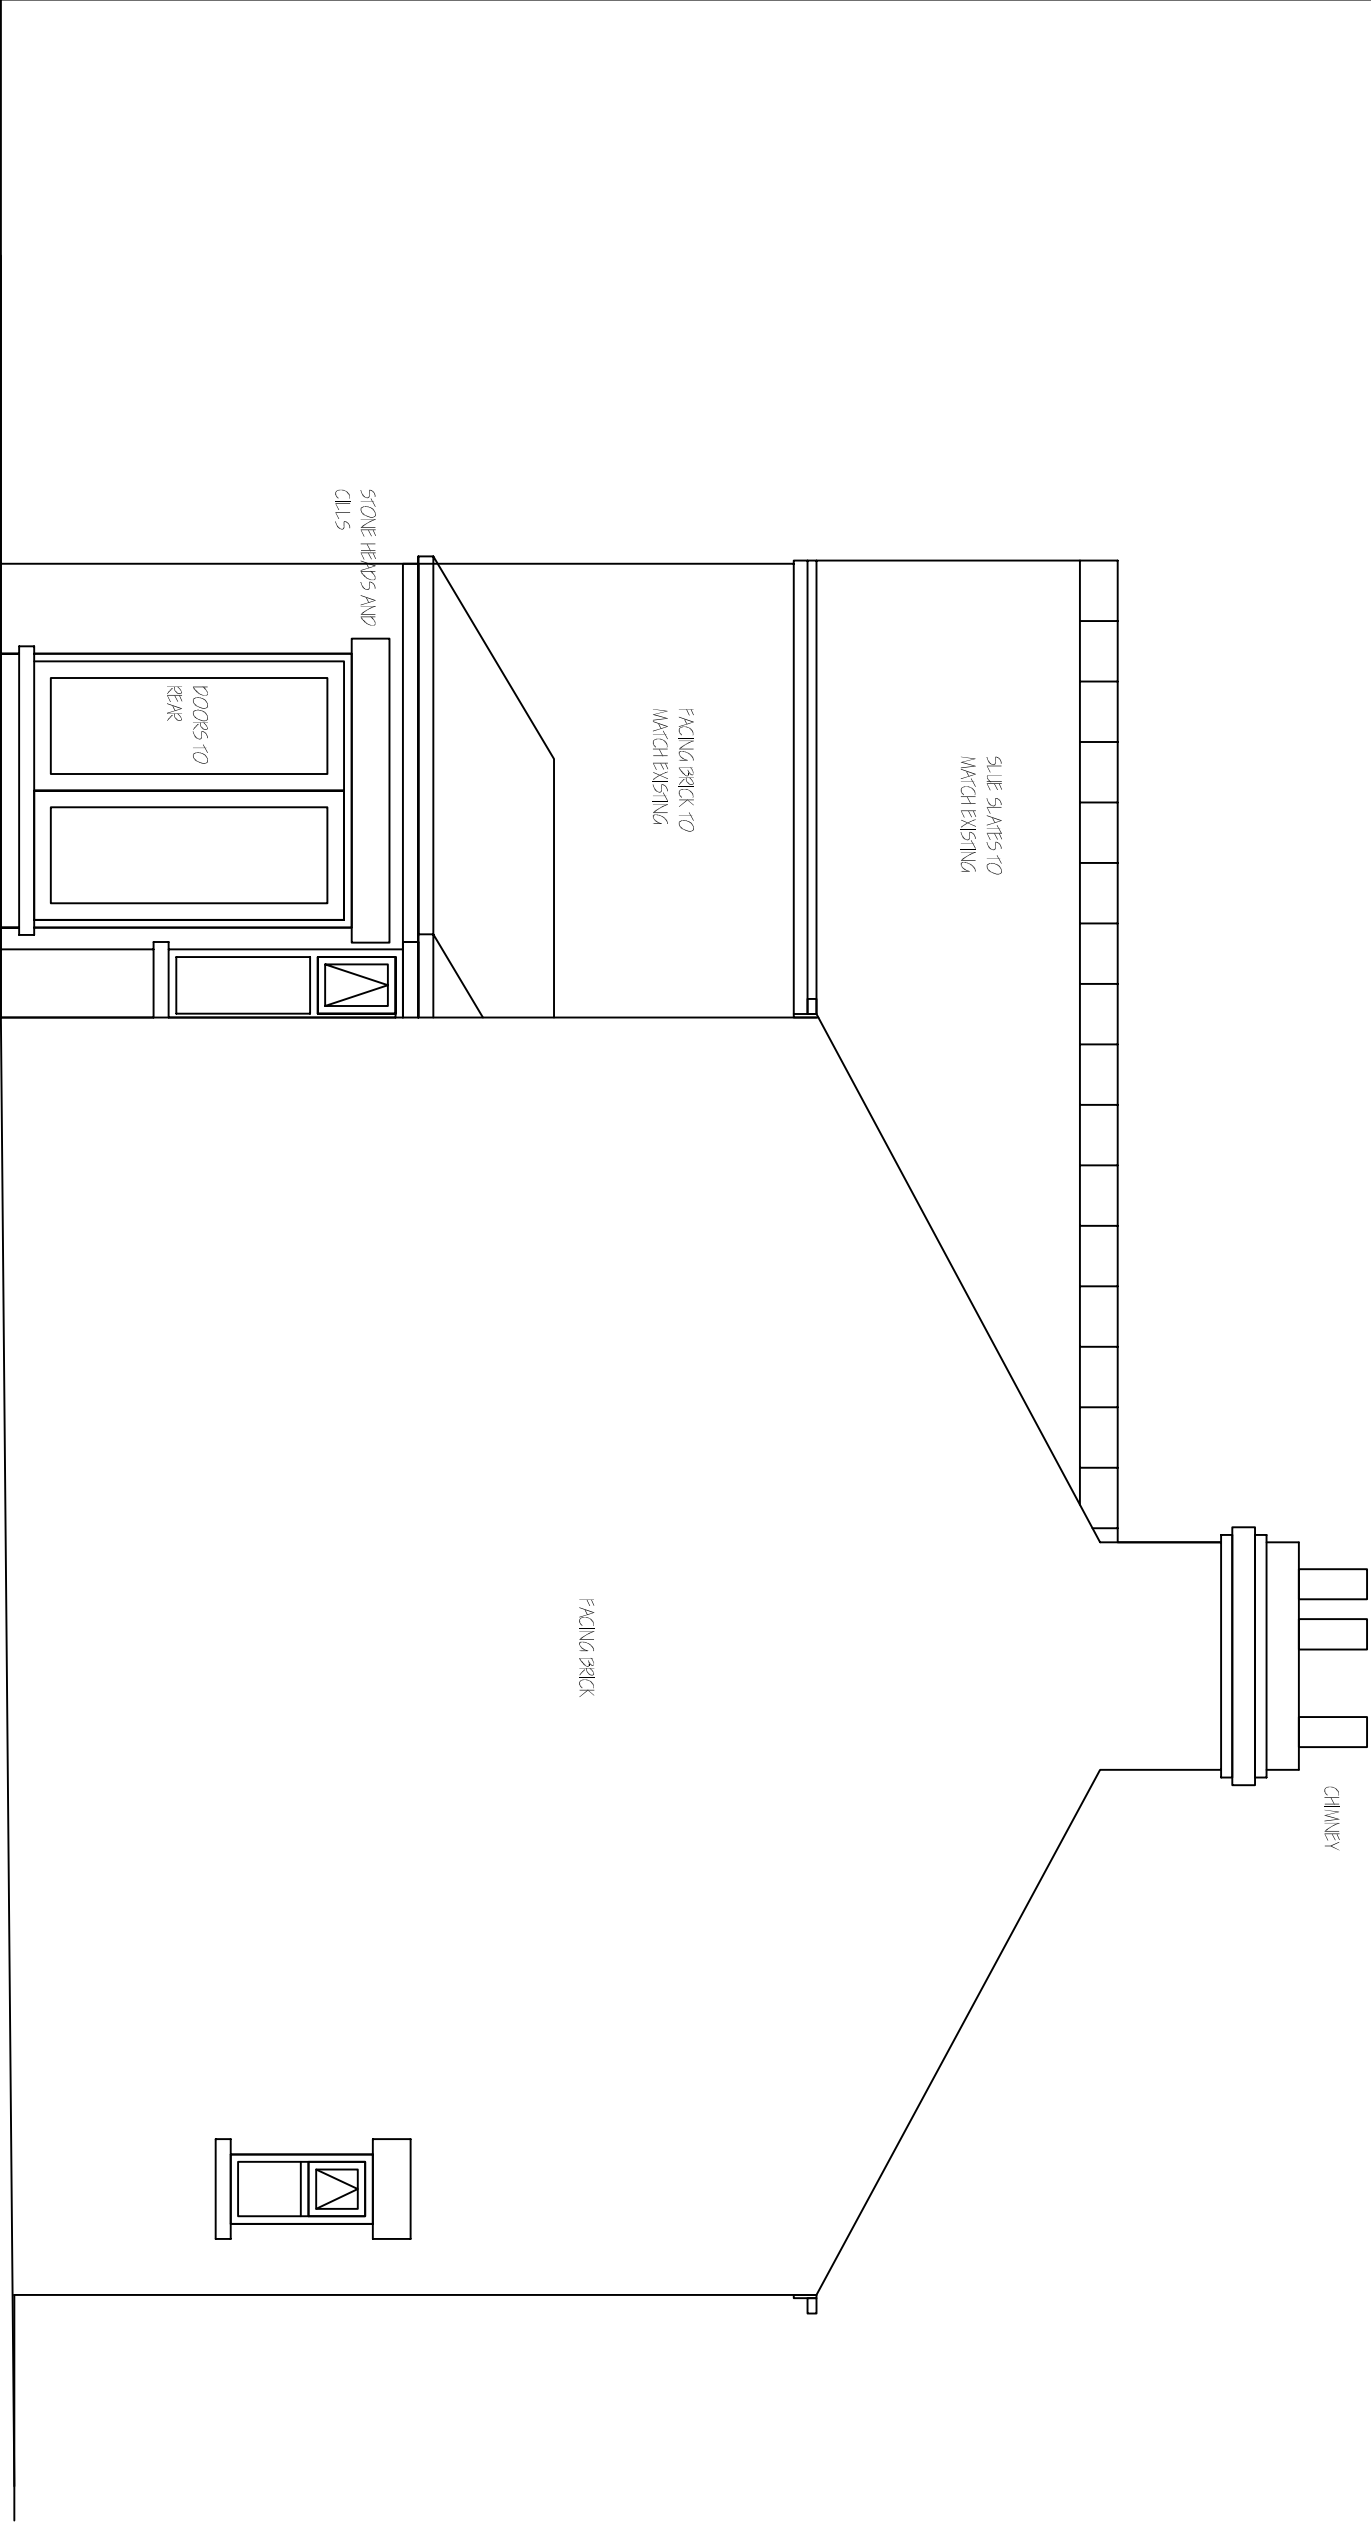

PROPOSED SIDE
ELEVATION 1:50

Revisions	A. Scale 1:50		04-02-
This drawing is for planning permission only and is not a construction drawing.			
Drawing Title	PROPOSED-ELEVATIONS		
Job No. - Dwg No.	JH/2013/6	.	—
Client:	JOHN HUTCHINSON PARK HOUSE WORSWORTHY DALE BRANISLEY S/O 35F		
Scale.	1:50		