


The Contractor is responsible for checking dimensions and any discrepancy to be verified with the Architects before proceeding. Figured dimensions to be worked to only. DO NOT SCALE

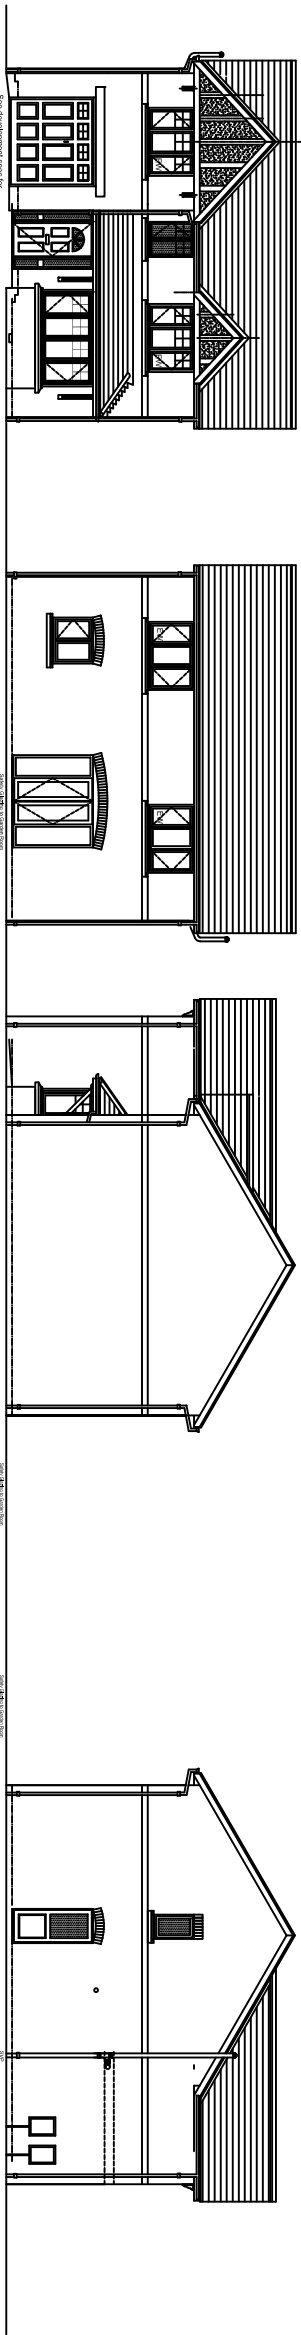

FRONT



REAR

SIDE

SIDE

ELEVATIONS

Scale 1:200

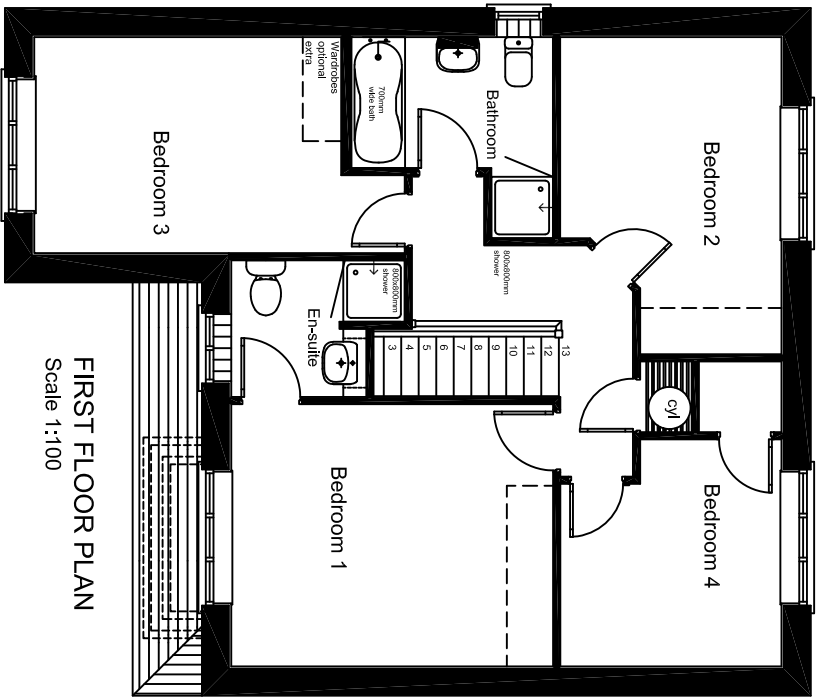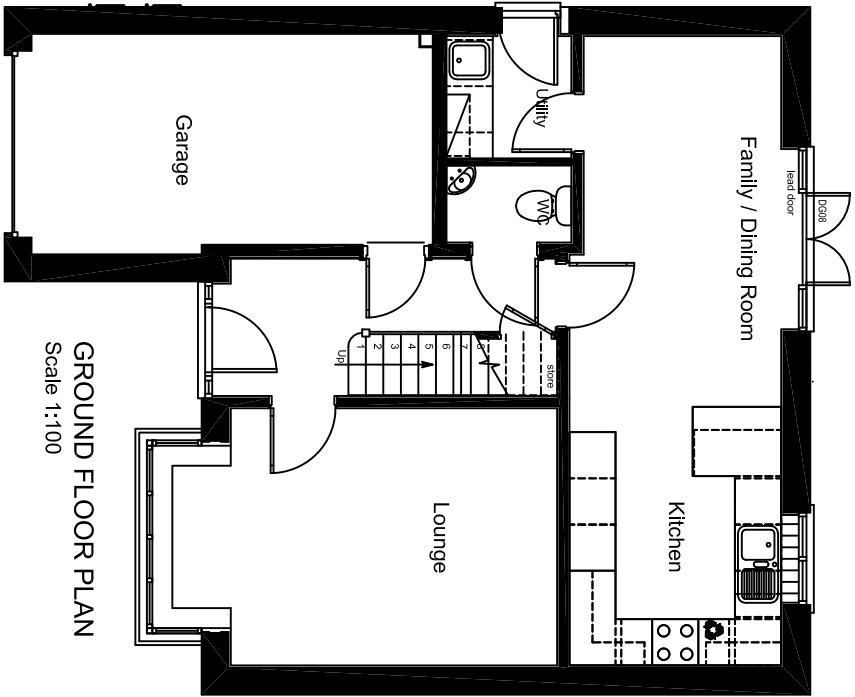

A 16.08.16 MW Derived from DAV-P-03_2010. House made 150 mm wider.

title
The Davenham - Planning Drawing
Gabled roof without Conservatory 2016/2013

scale	size	db	cb	date
1:100/200	A3	KEH		11.12.12

drawing no.	rev
DAV-P-03_(2016/2013)	A

JONES
HOMES

JONES HOMES
EMERSON HOUSE, HEYES LANE, ALDERLEY EDGE, CHESHIRE, SK9 7LJ
Tel: (01625) 588400 Fax: (01625) 588270