



50 GUEST STREET, HOYLAND

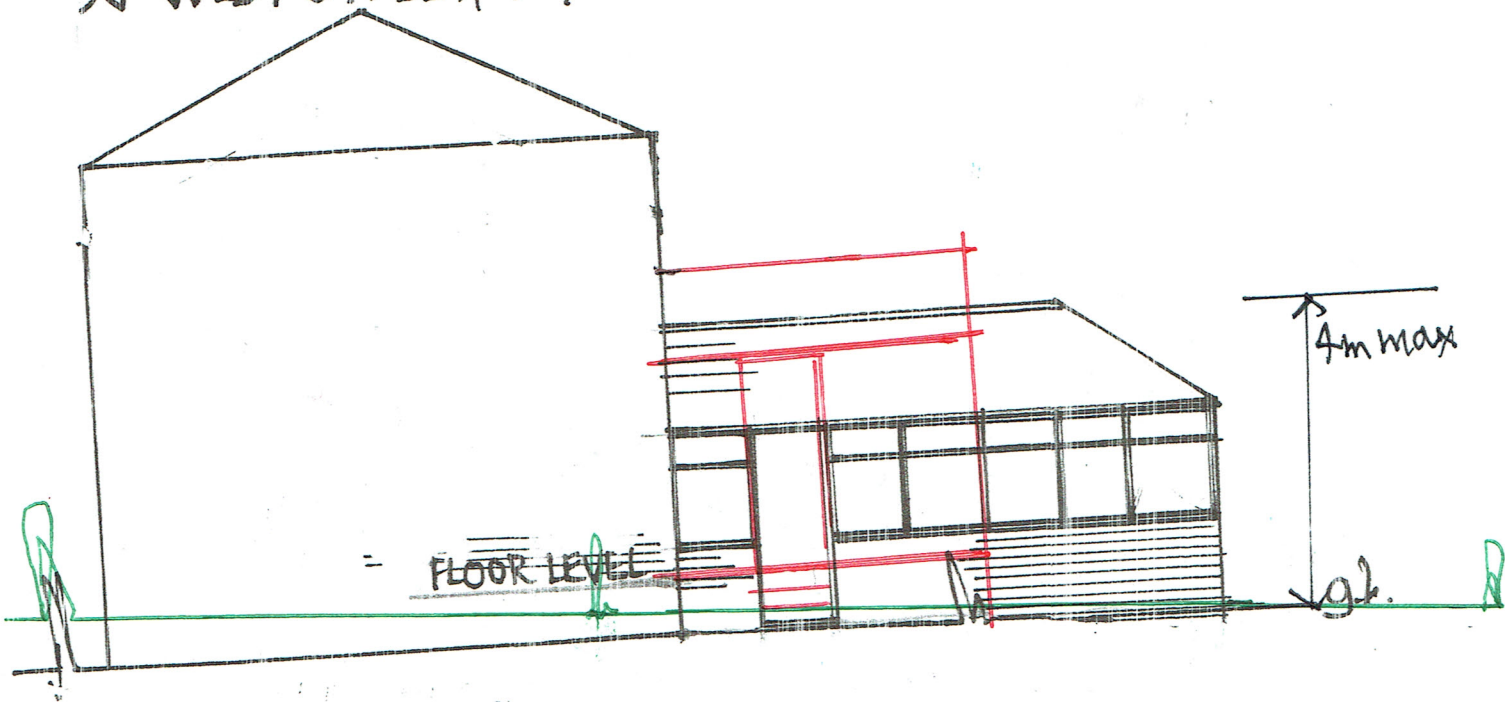

PROPOSED SIDE

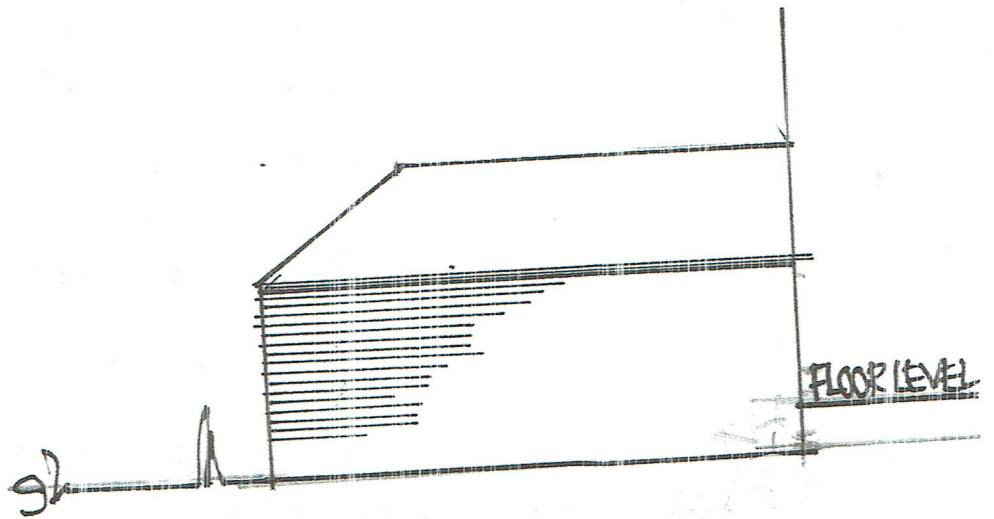

SIDE - FROM 48

SCALE 1:100

G.L. SHOWN GREEN
REVISED 31.10.19