

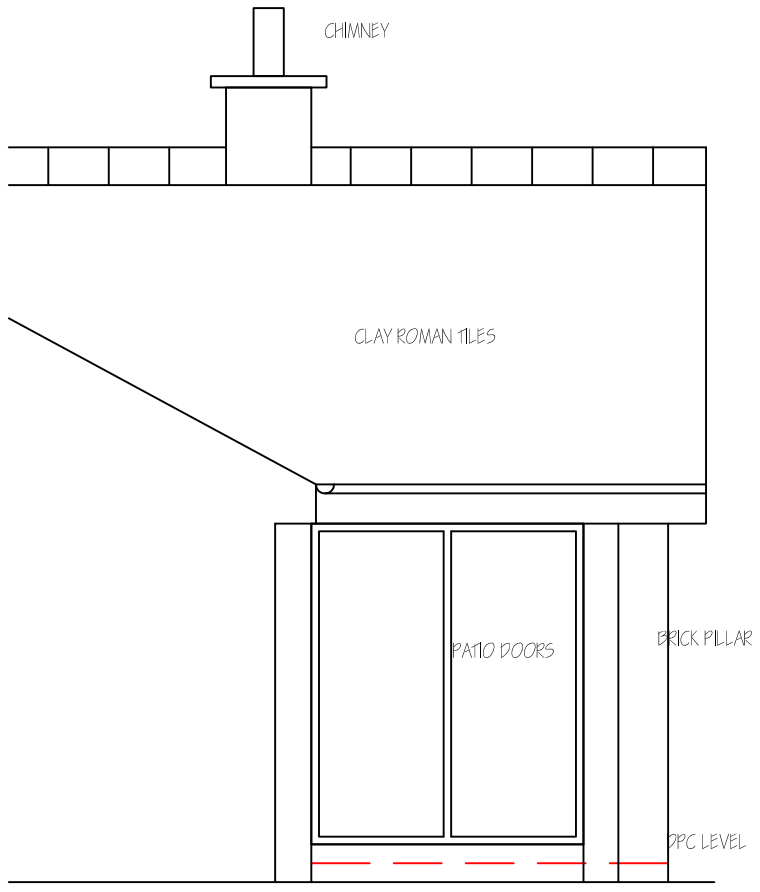


EXISTING REAR
ELEVATION 1:50

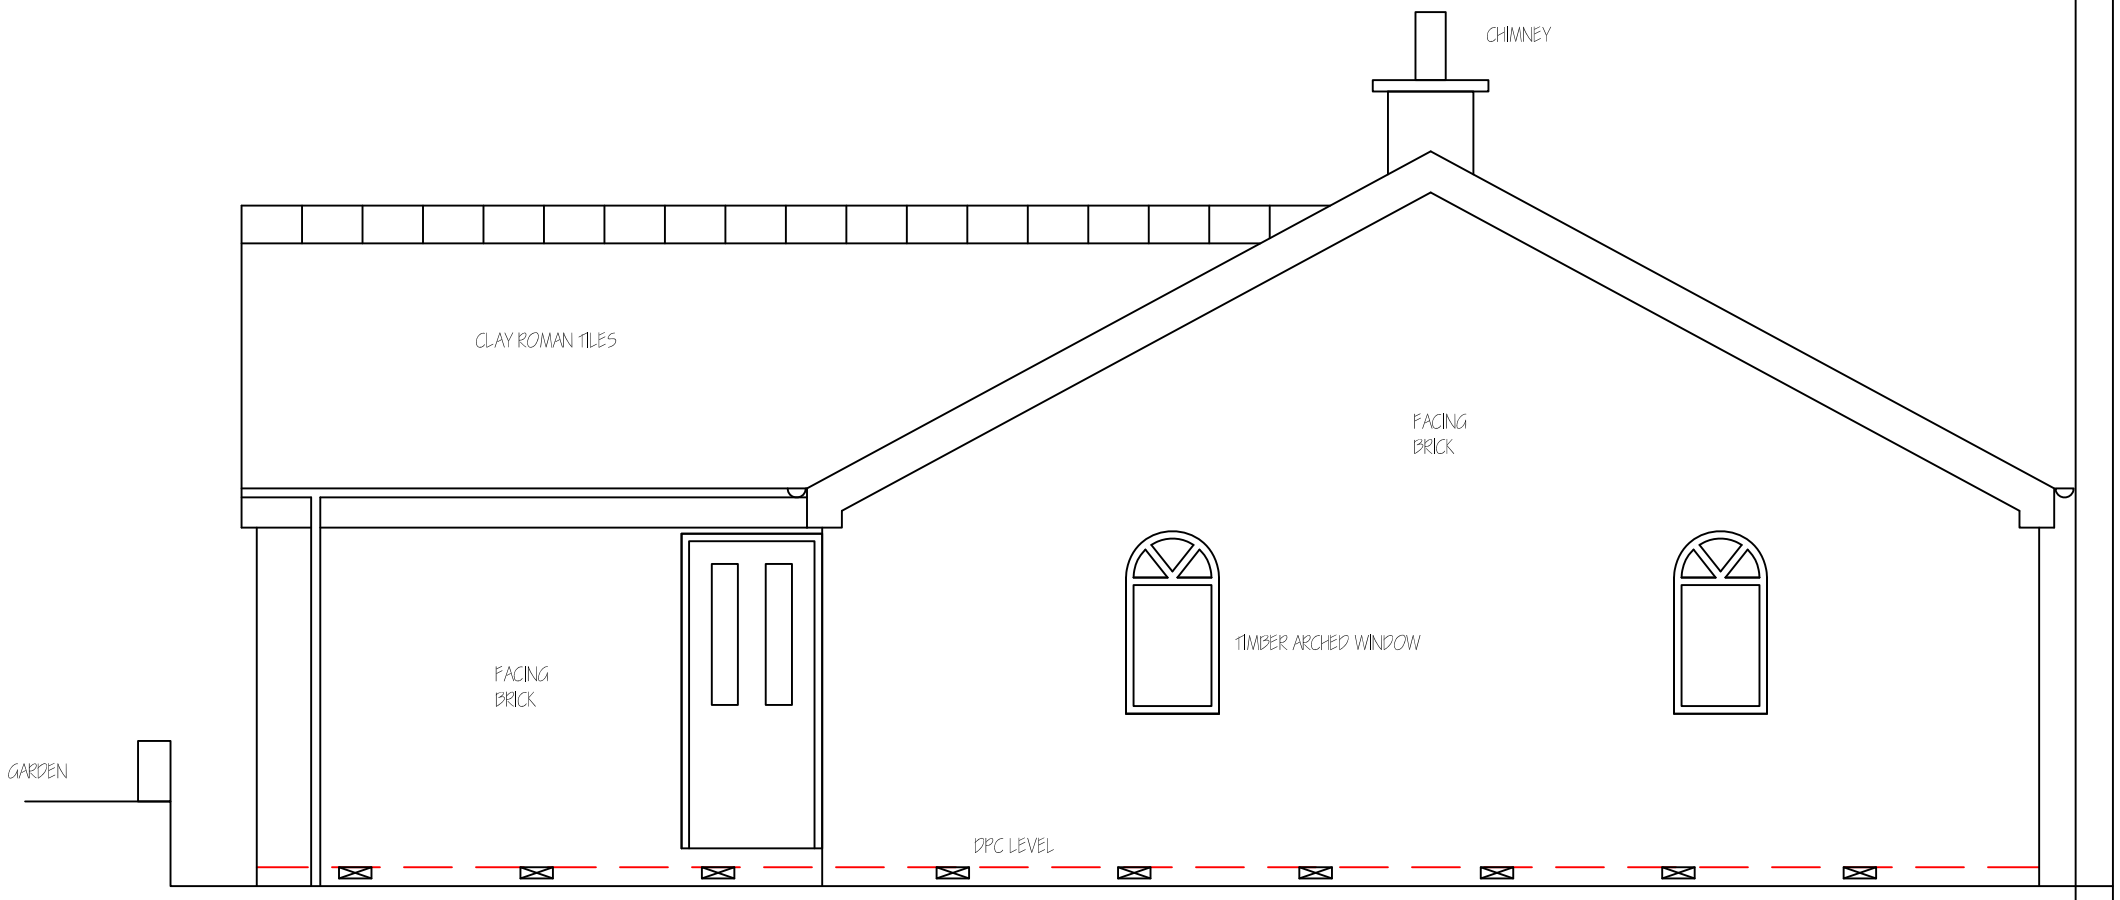


EXISTING SIDE
ELEVATION 1:50

Revisions	A. A-----	00-00-00
This drawing is for planning permission only and is not a construction drawing.		
Drawing Title	EXISTING-ELEVATIONS	
Job No. - Dwg No.	pm/2010/01 . –	
Client:	PHIL MUSGRAVE 1 LUGUANO GROVE DARFIELD BARNSLEY S73 9RE	
Scale.	1:50	

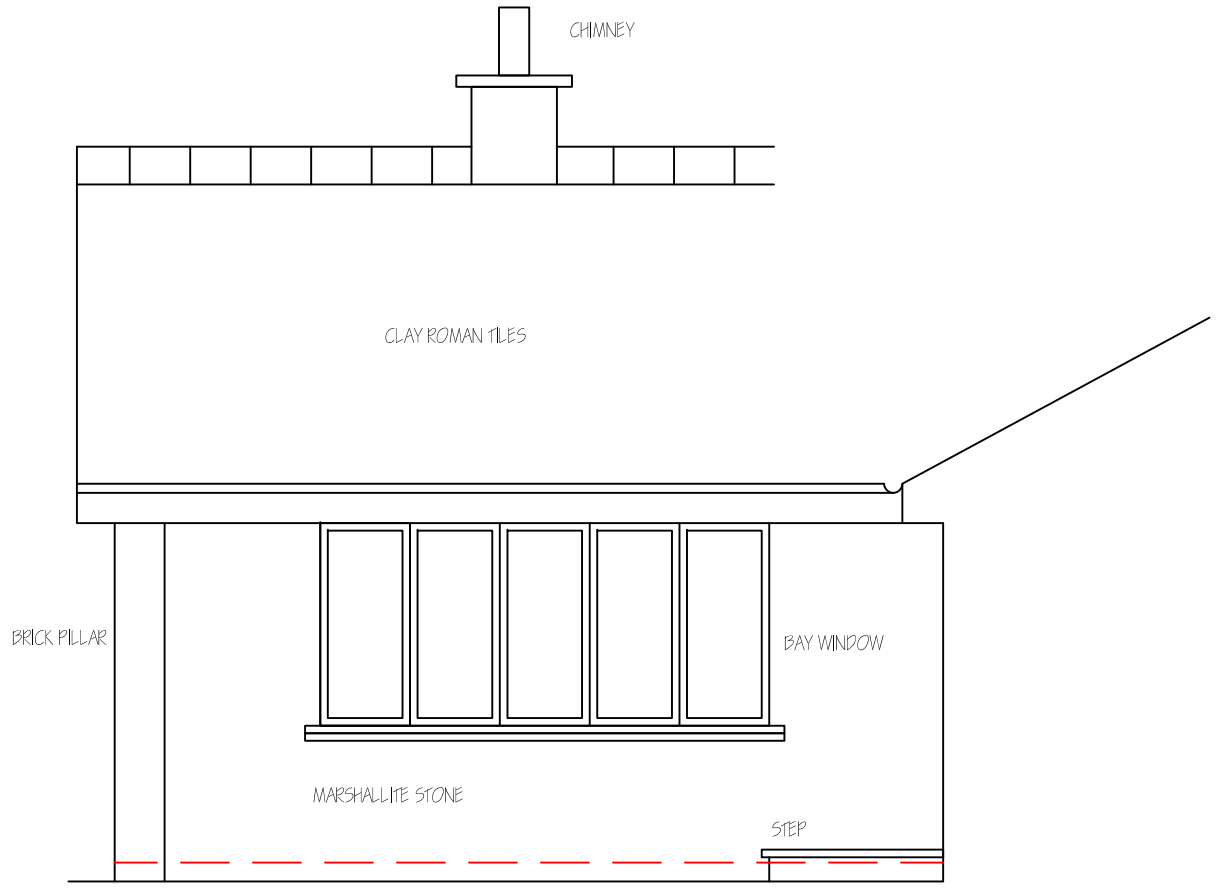


EXISTING FRONT
ELEVATION 1:50

Revisions	A. A-----	00-00-00
This drawing is for planning permission only and is not a construction drawing.		
Drawing Title	EXISTING-ELEVATIONS	
Job No. - Dwg No.	pm/2010/02 .	-
Client:	PHIL MUSGRAVE 1 LUGUANO GROVE DARFIELD BARNSLEY S73 9RE	
Scale.	1:50	

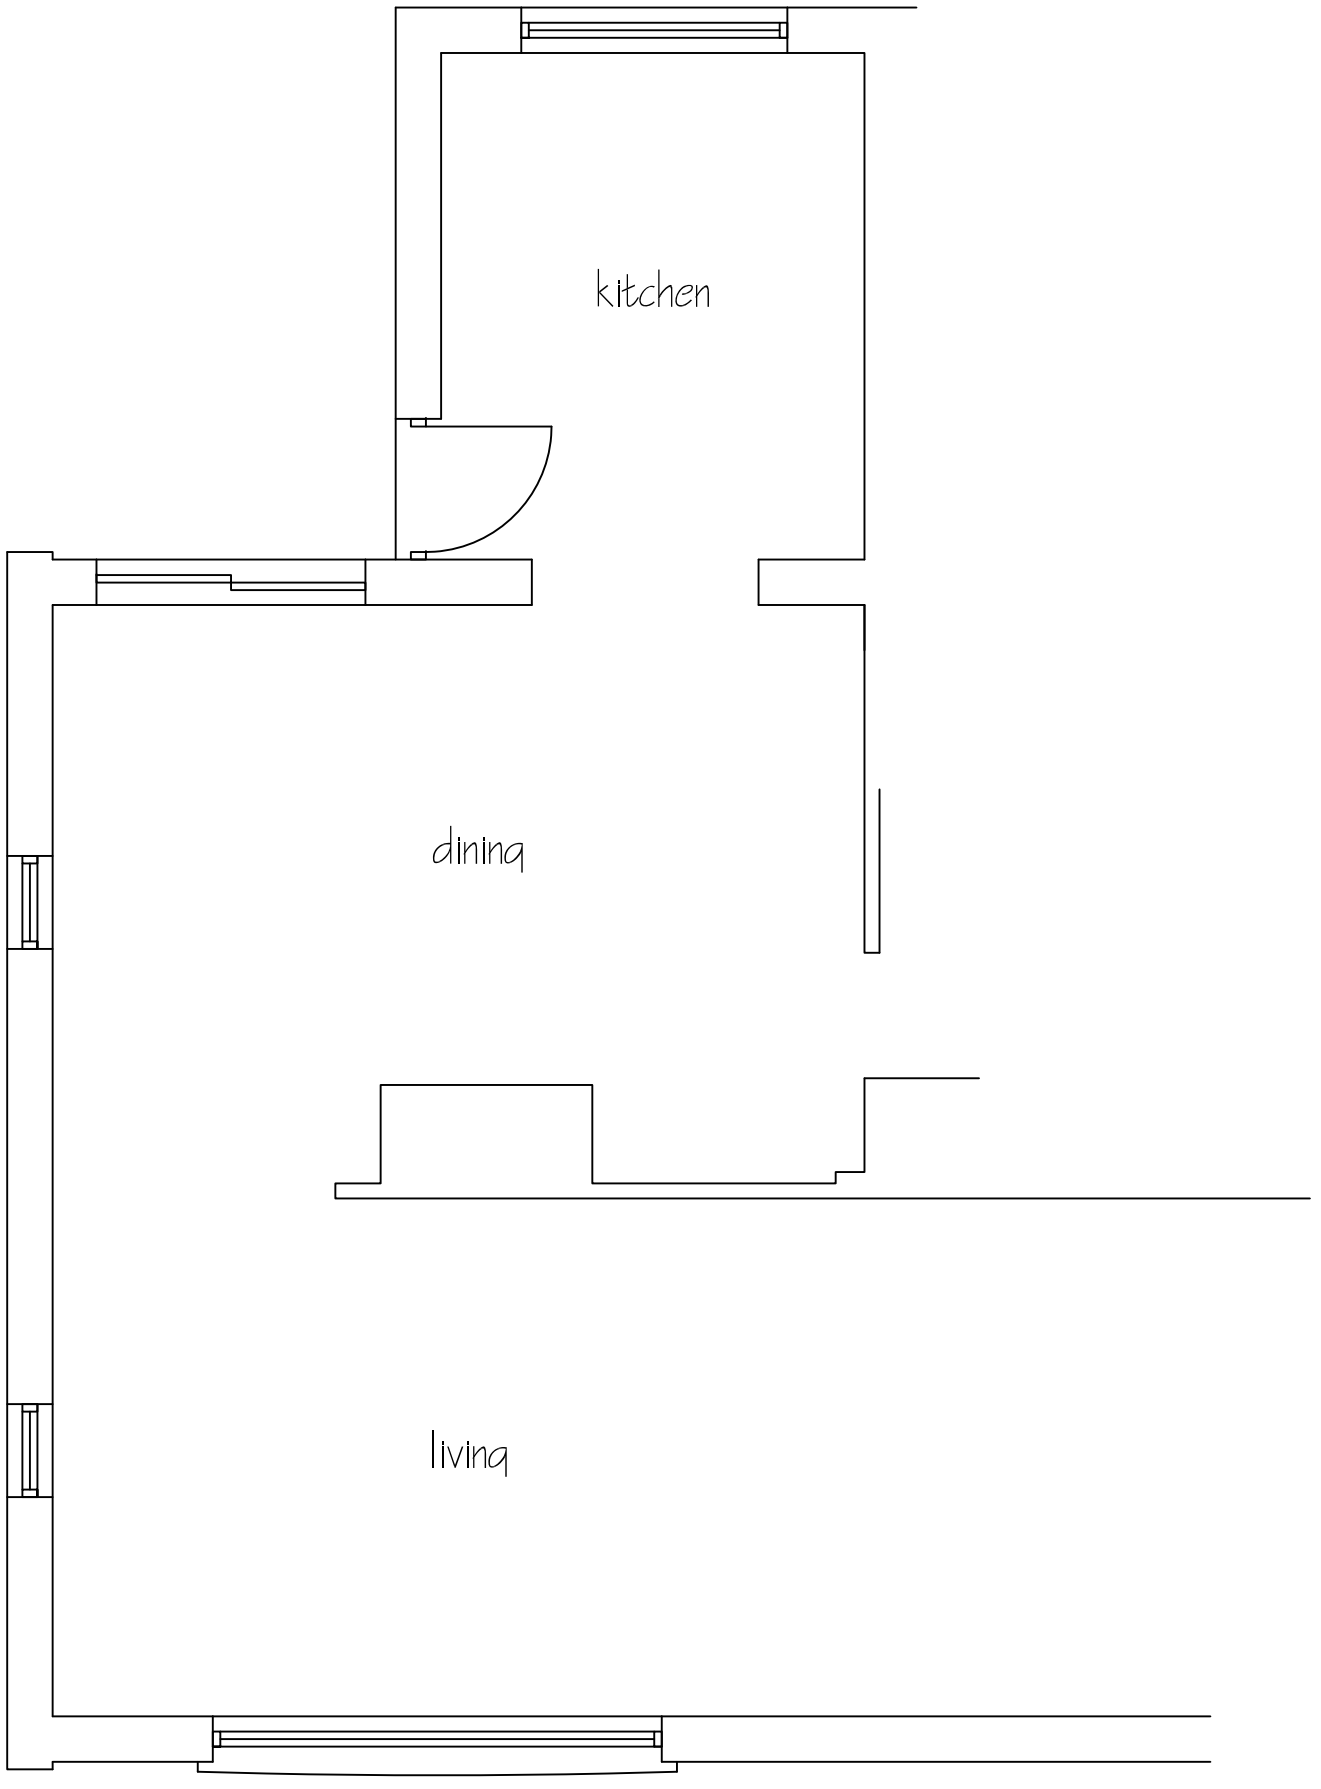


EXISTING PLAN 1:50

Revisions	A. A-----	00-00-00
This drawing is for planning permission only and is not a construction drawing.		
Drawing Title	EXISTING-PLAN	
Job No. - Dwg No.	pm/2010/03 .	-
Client:	PHIL MUSGRAVE 1 LUGUANO GROVE DARFIELD BARNSLEY S73 9RE	
Scale.	1:50	

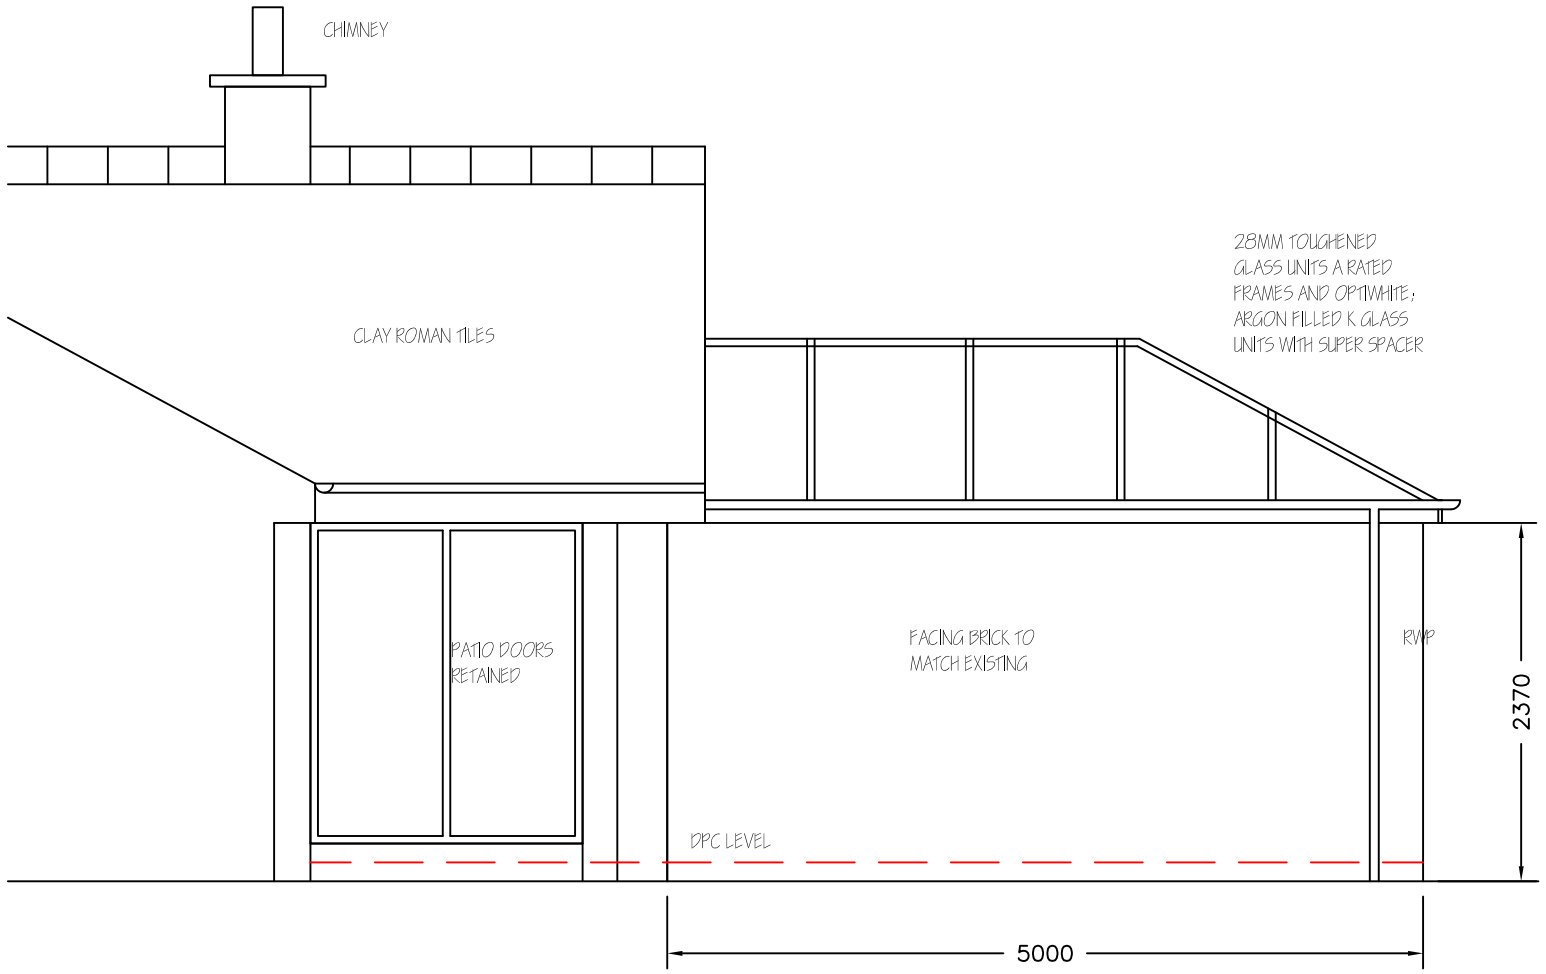


PROPOSED REAR
ELEVATION 1:50

Revisions	A. A-----	00-00-00
This drawing is for planning permission only and is not a construction drawing.		
Drawing Title	PROPOSED-ELEVATIONS	
Job No. - Dwg No.	pm/2010/04 .	-
Client:	PHIL MUSGRAVE 1 LUGUANO GROVE DARFIELD BARNSLEY S73 9RE	
Scale.	1:50	

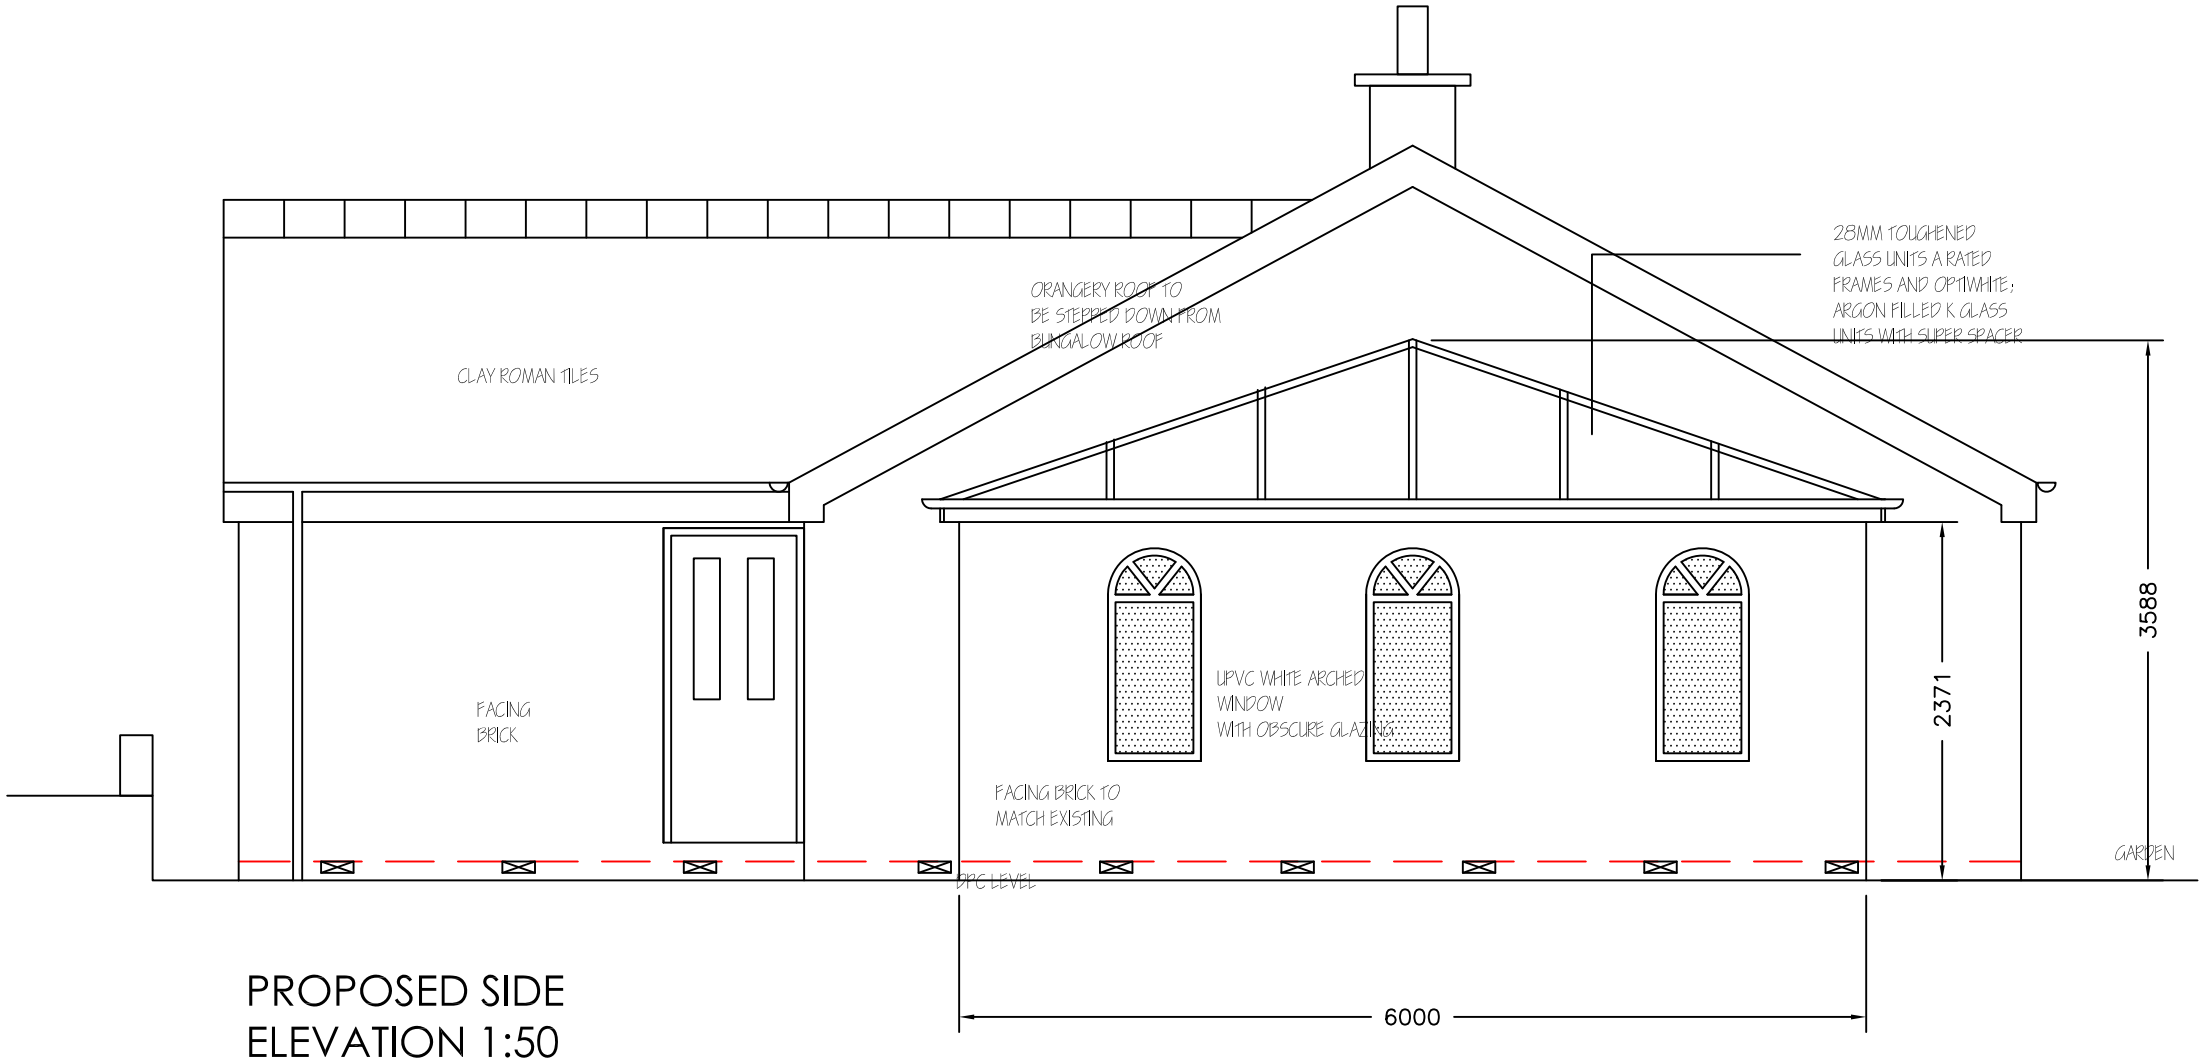


PROPOSED SIDE ELEVATION 1:50

Revisions	A. A-----	00-00-00
This drawing is for planning permission only and is not a construction drawing.		
Drawing Title	PROPOSED-ELEVATIONS	
Job No. - Dwg No.	pm/2010/05 .	-
Client:	PHIL MUSGRAVE 1 LUGUANO GROVE DARFIELD BARNSLEY S73 9RE	
Scale.	1:50	

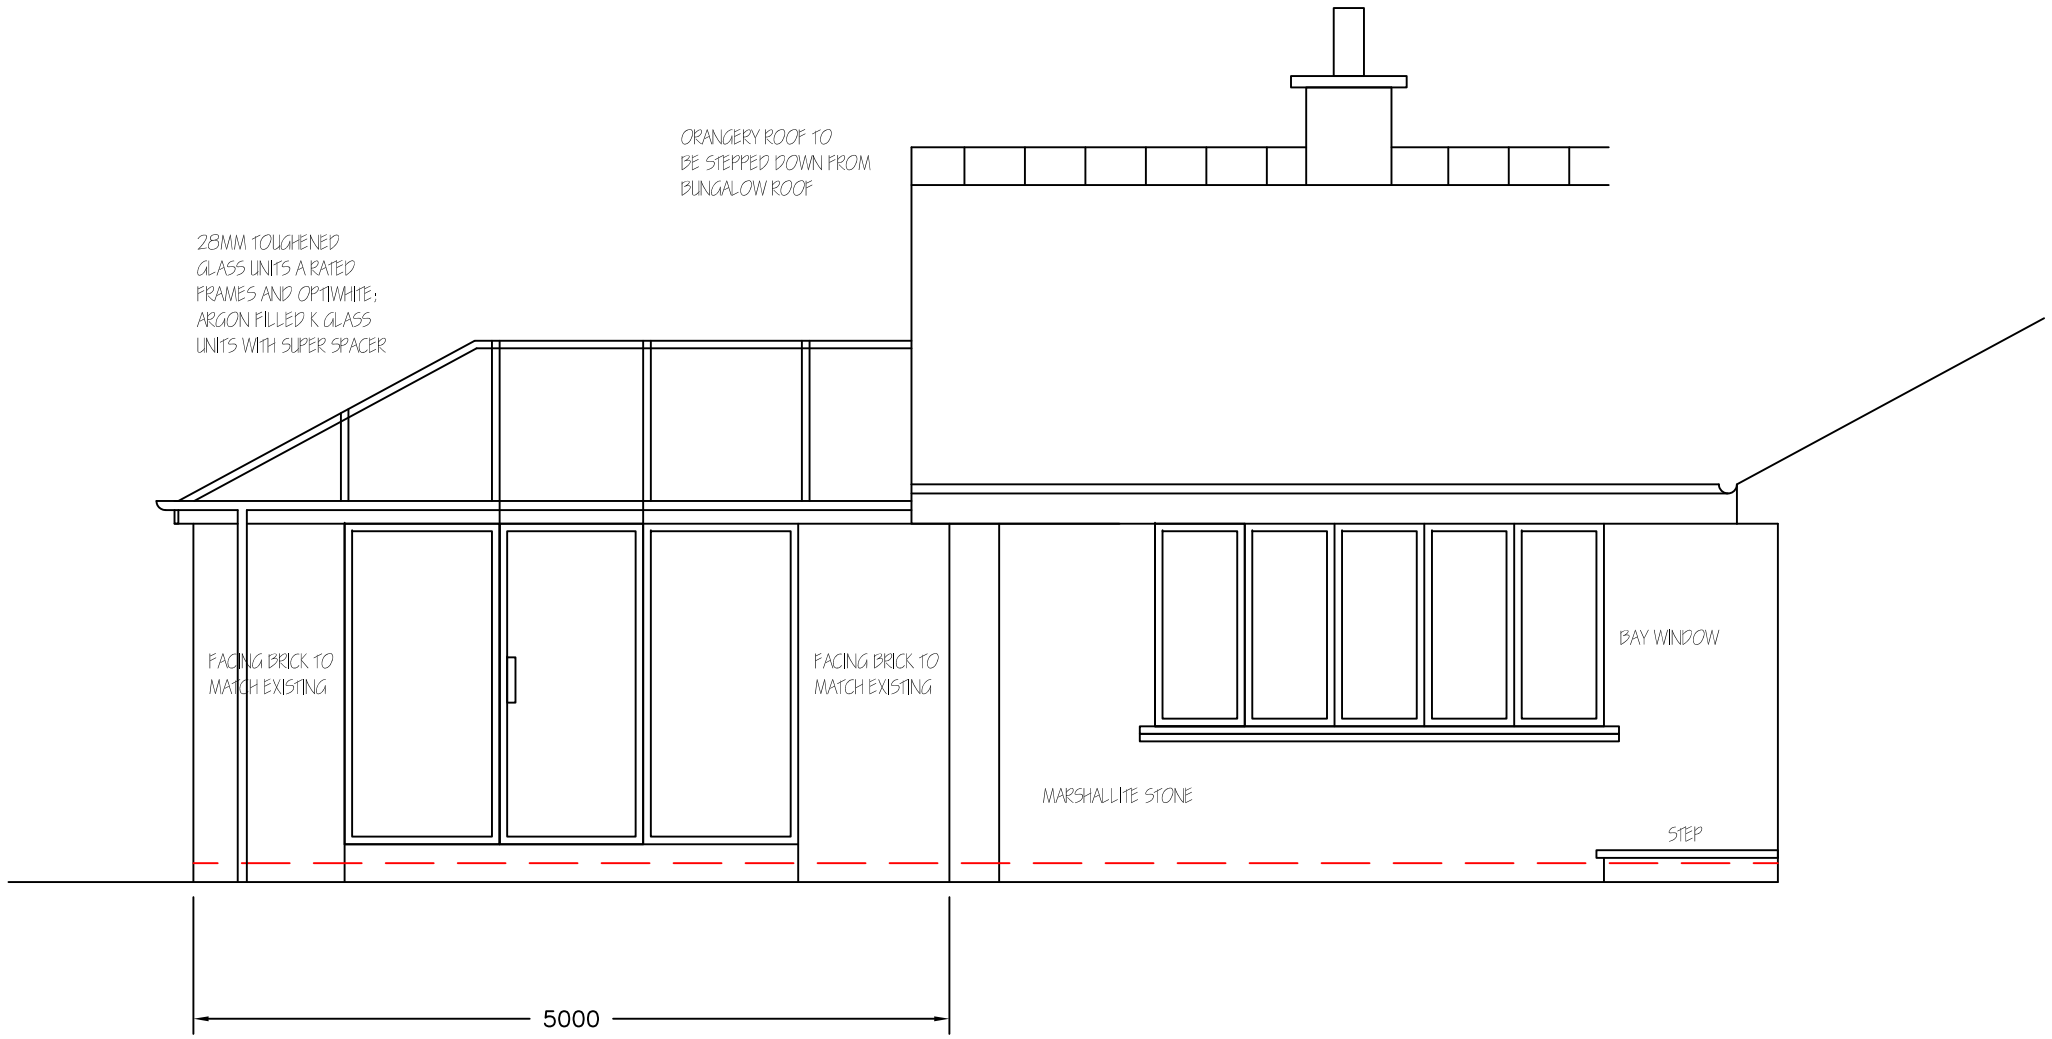


PROPOSED FRONT
ELEVATION 1:50

Revisions	A. A-----	00-00-00
This drawing is for planning permission only and is not a construction drawing.		
Drawing Title	PROPOSED-ELEVATIONS	
Job No. - Dwg No.	pm/2010/06 .	-
Client:	PHIL MUSGRAVE 1 LUGUANO GROVE DARFIELD BARNSLEY S73 9RE	
Scale.	1:50	

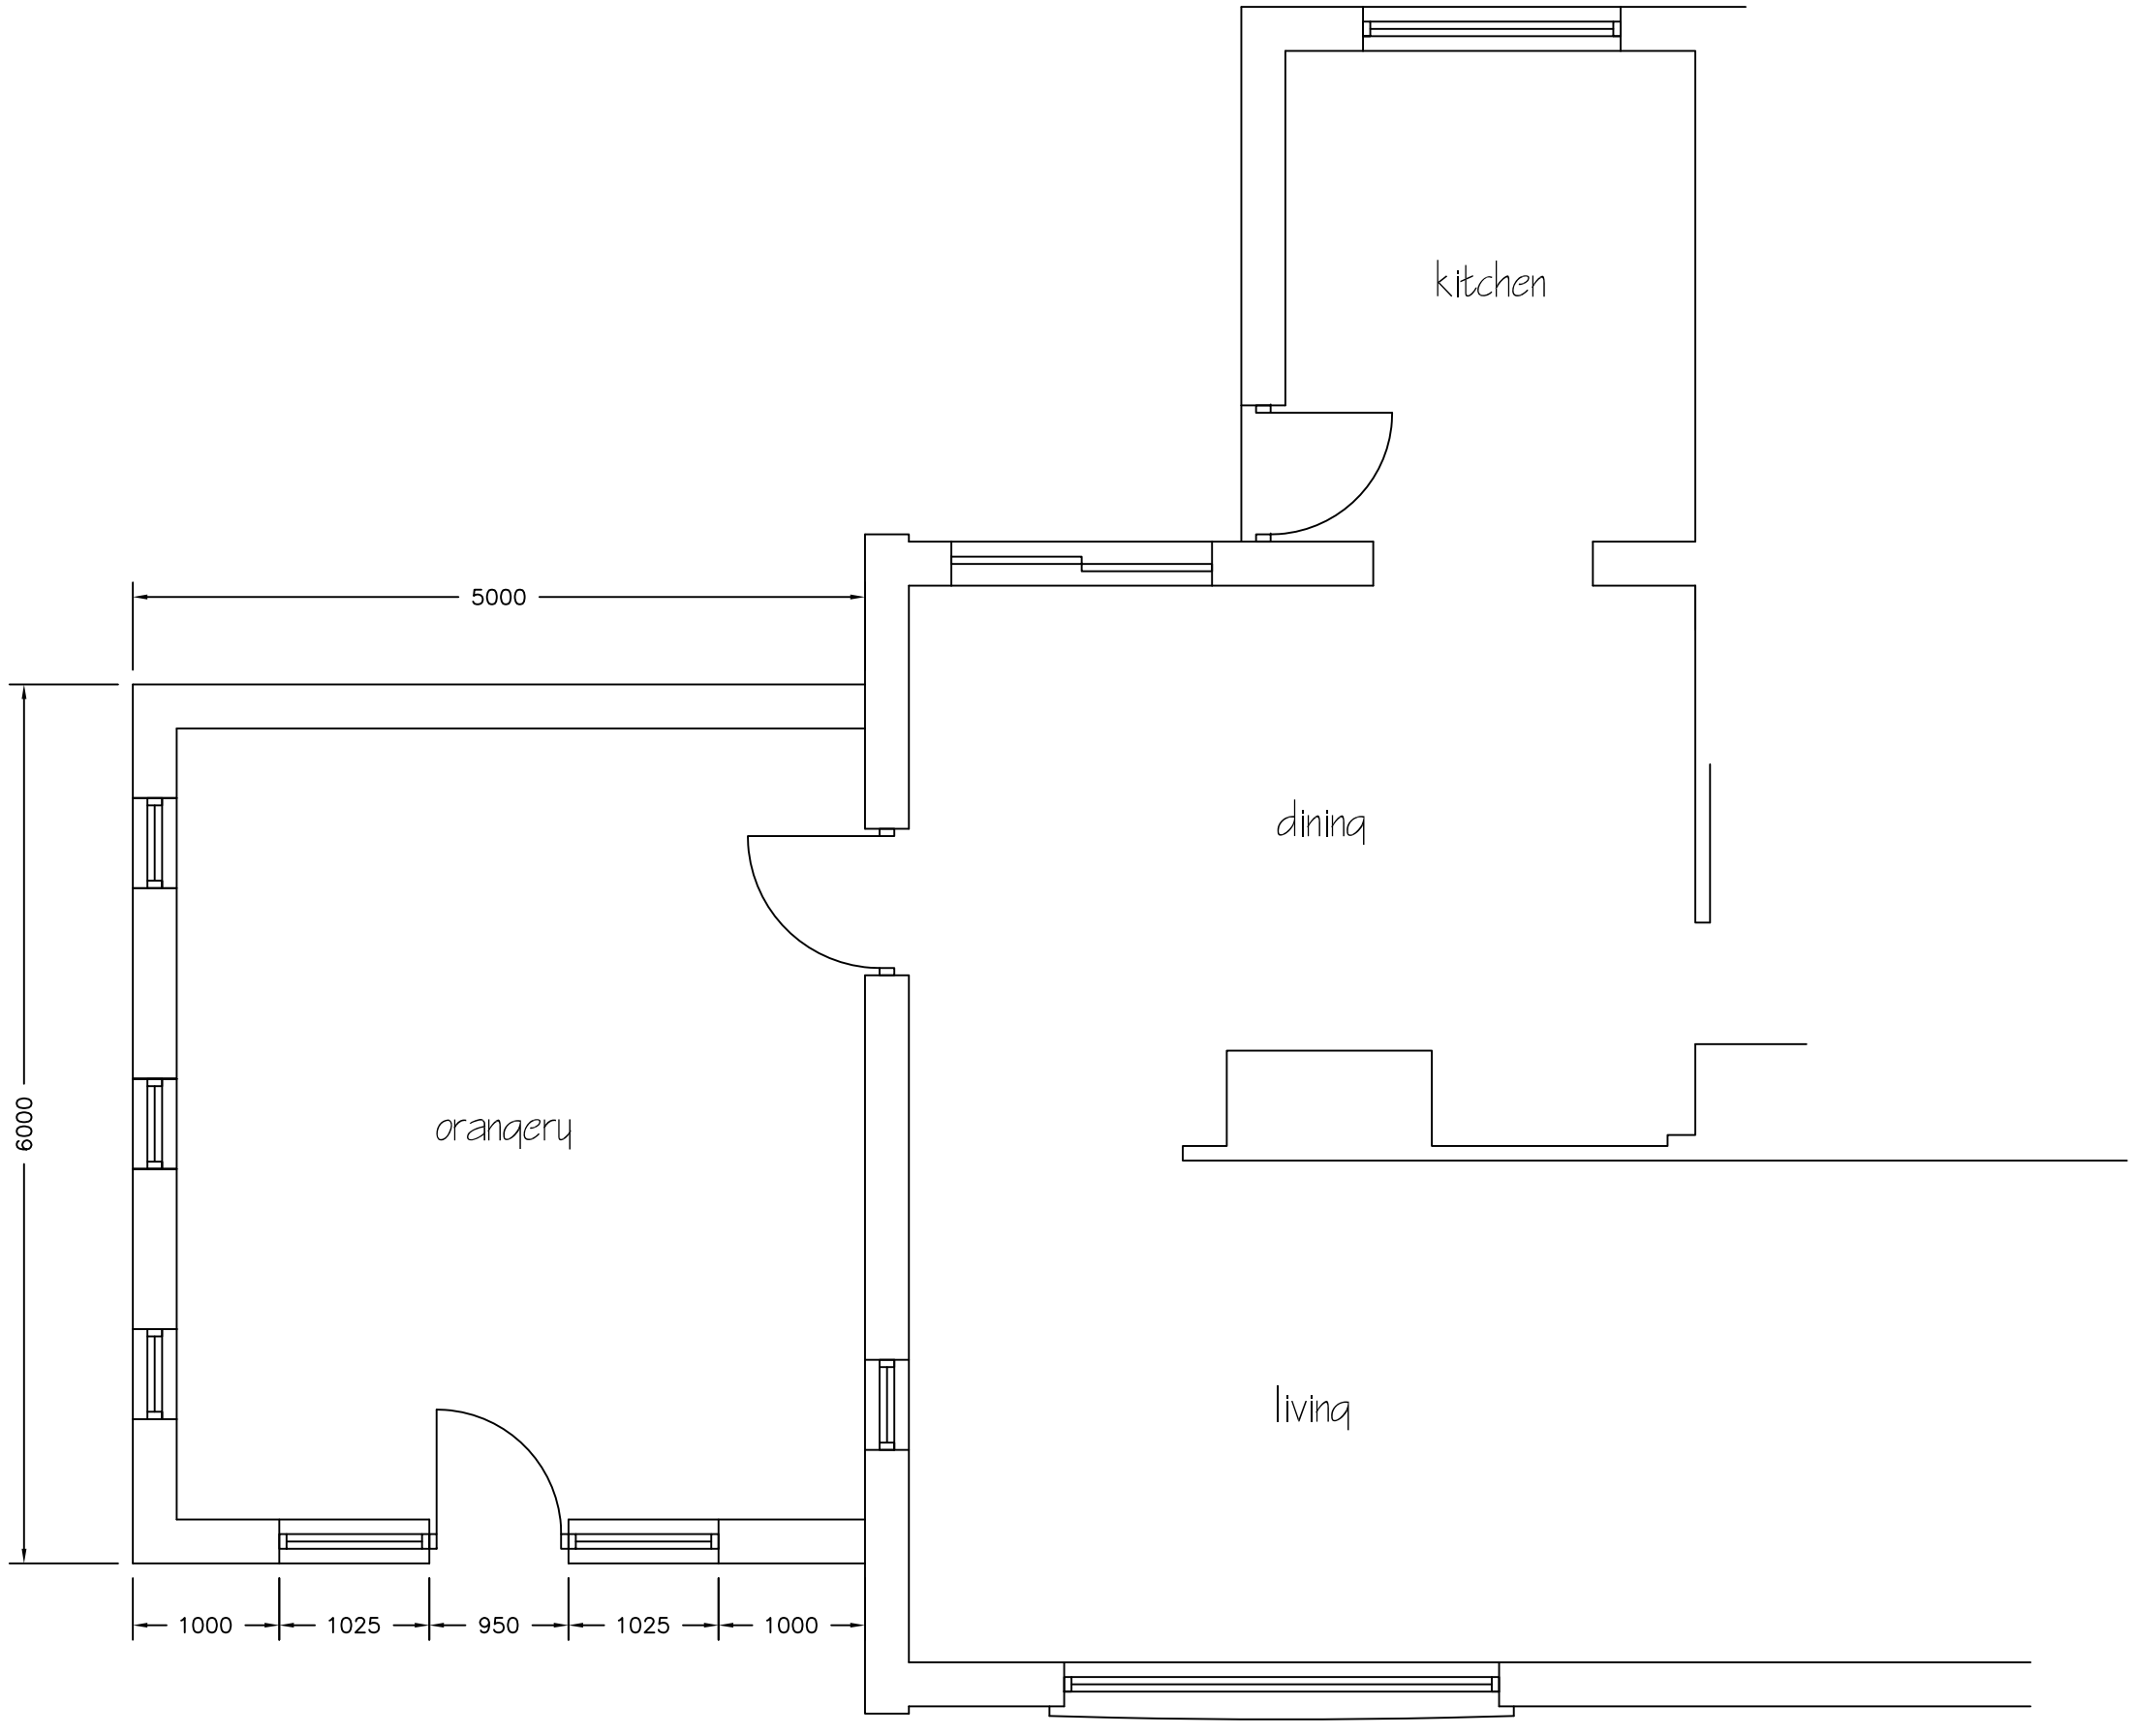


PROPOSED PLAN 1:50

Revisions	A. A-----	00-00-00
This drawing is for planning permission only and is not a construction drawing.		
Drawing Title	PROPOSED-PLAN	
Job No. - Dwg No.	pm/2010/07 . –	
Client:	PHIL MUSGRAVE 1 LUGUANO GROVE DARFIELD BARNSLEY S73 9RE	
Scale.	1:50	

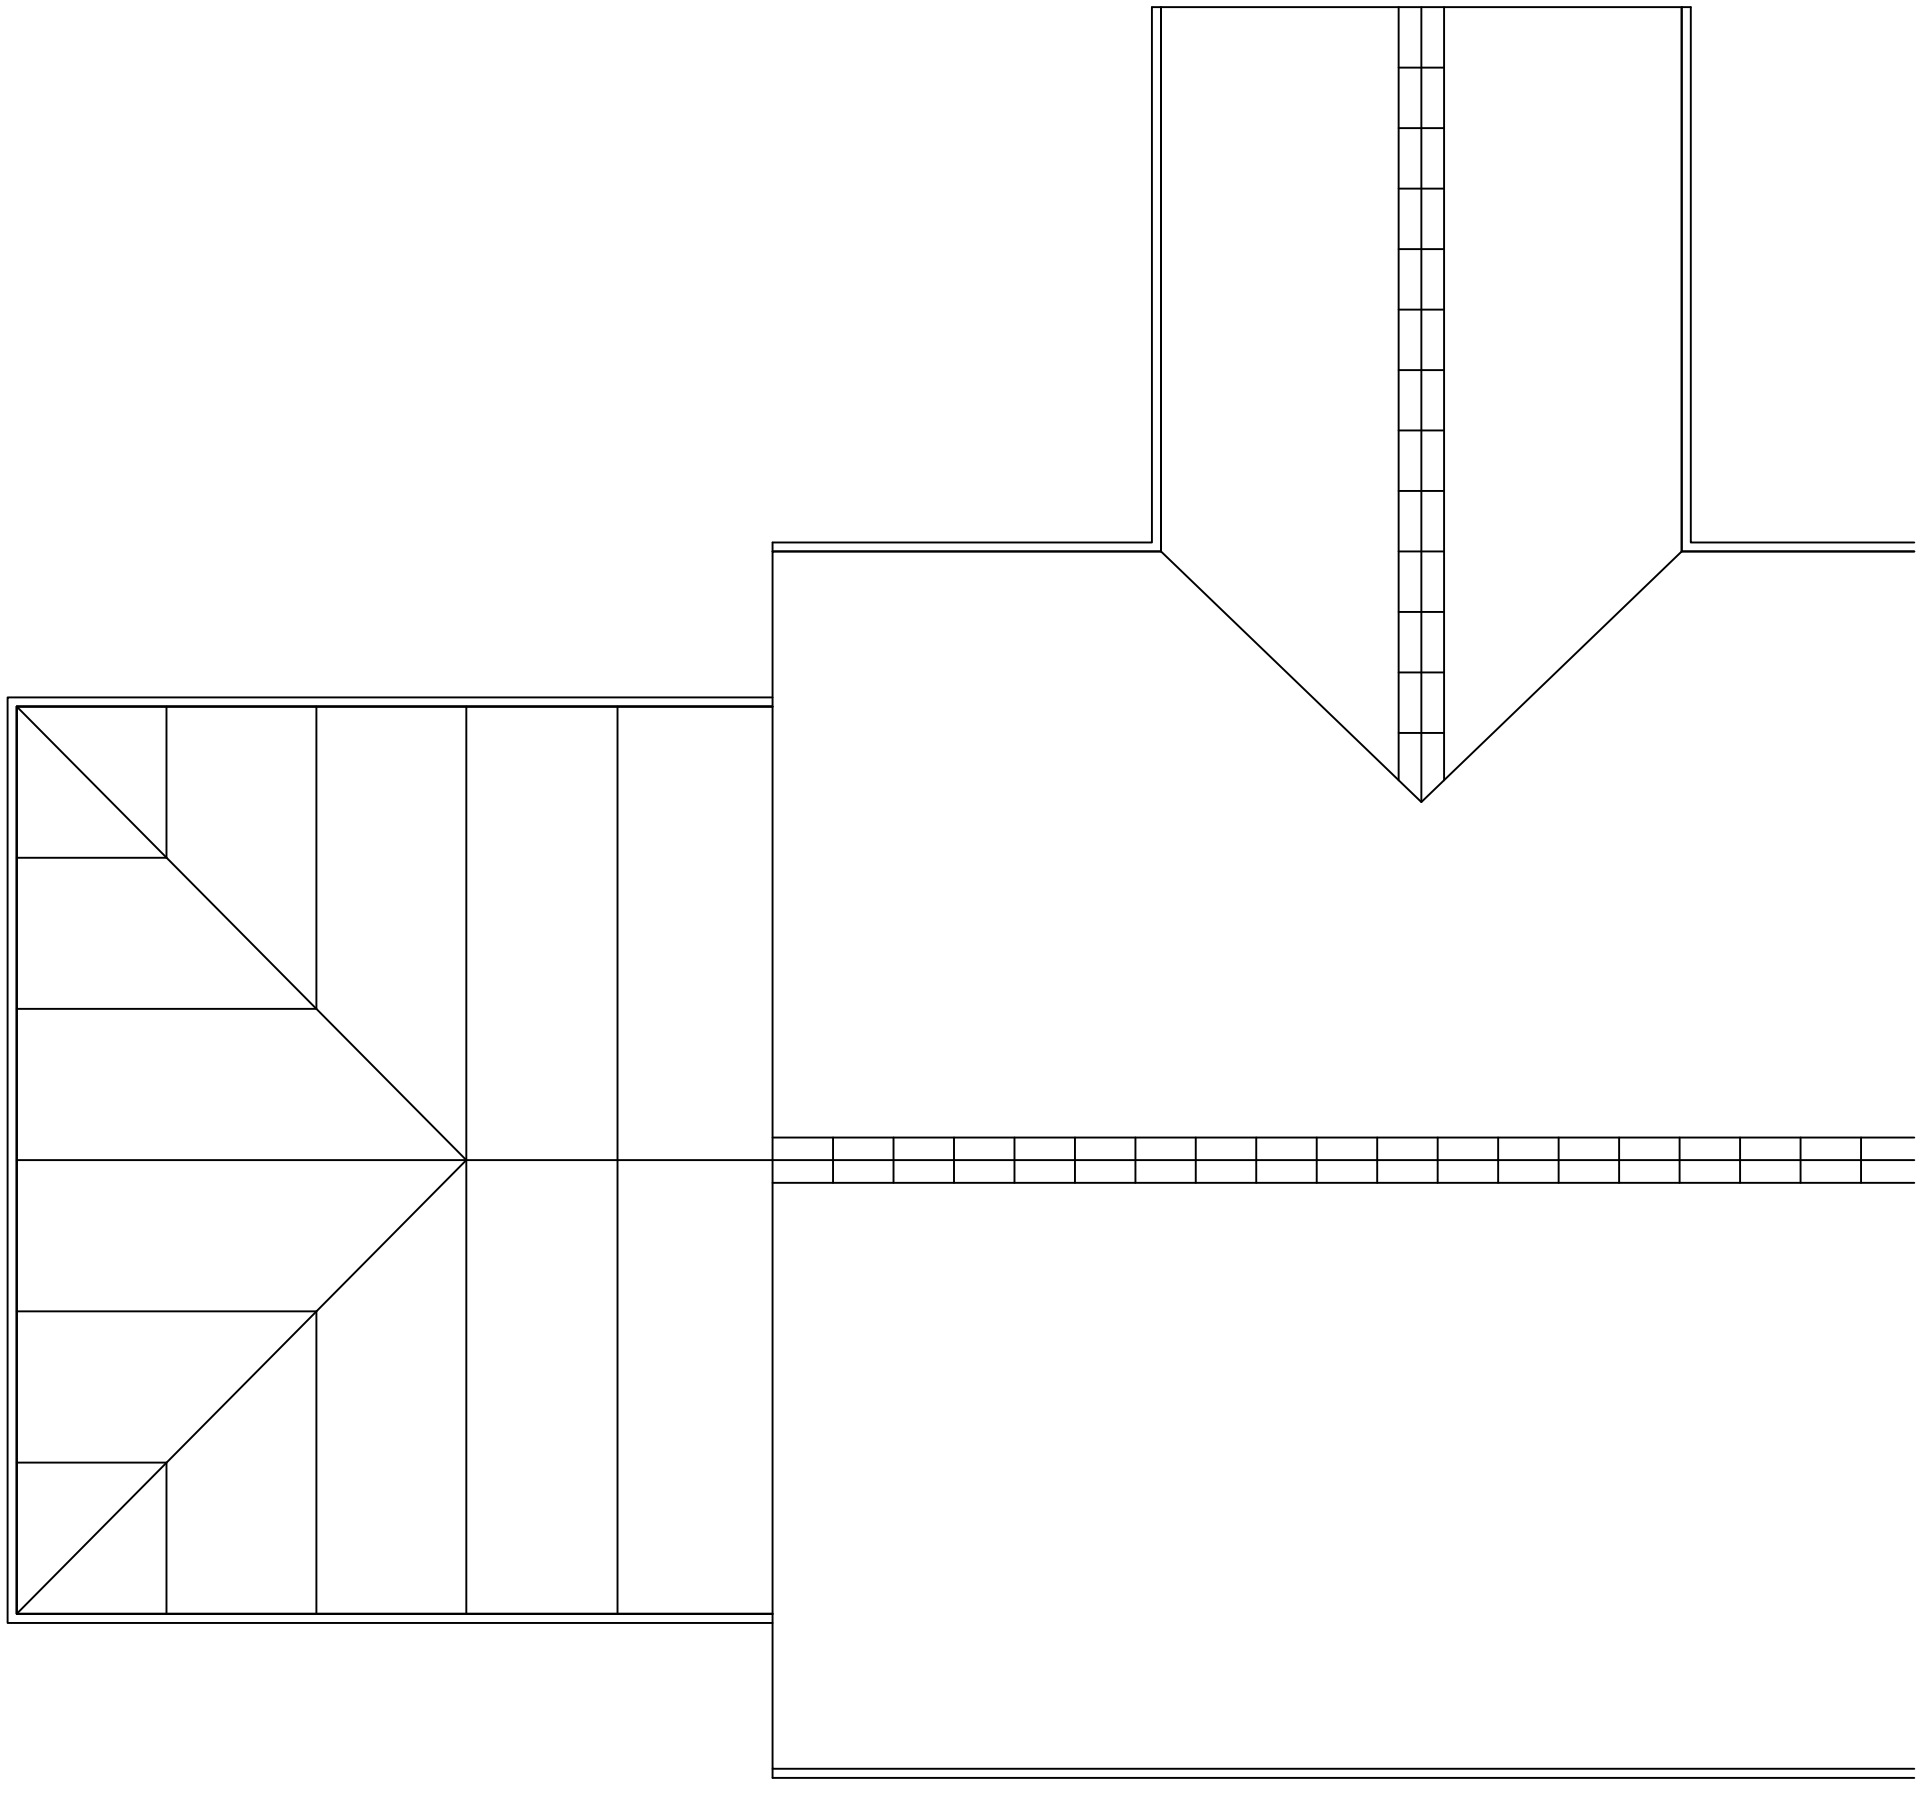

PROPOSED ROOF
PLAN 1:50

Revisions	A. A-----	00-00-00
This drawing is for planning permission only and is not a construction drawing.		
Drawing Title	PROPOSED-PLAN	
Job No. - Dwg No.	pm/2010/08 . –	
Client:	PHIL MUSGRAVE 1 LUGUANO GROVE DARFIELD BARNSLEY S73 9RE	
Scale.	1:50	

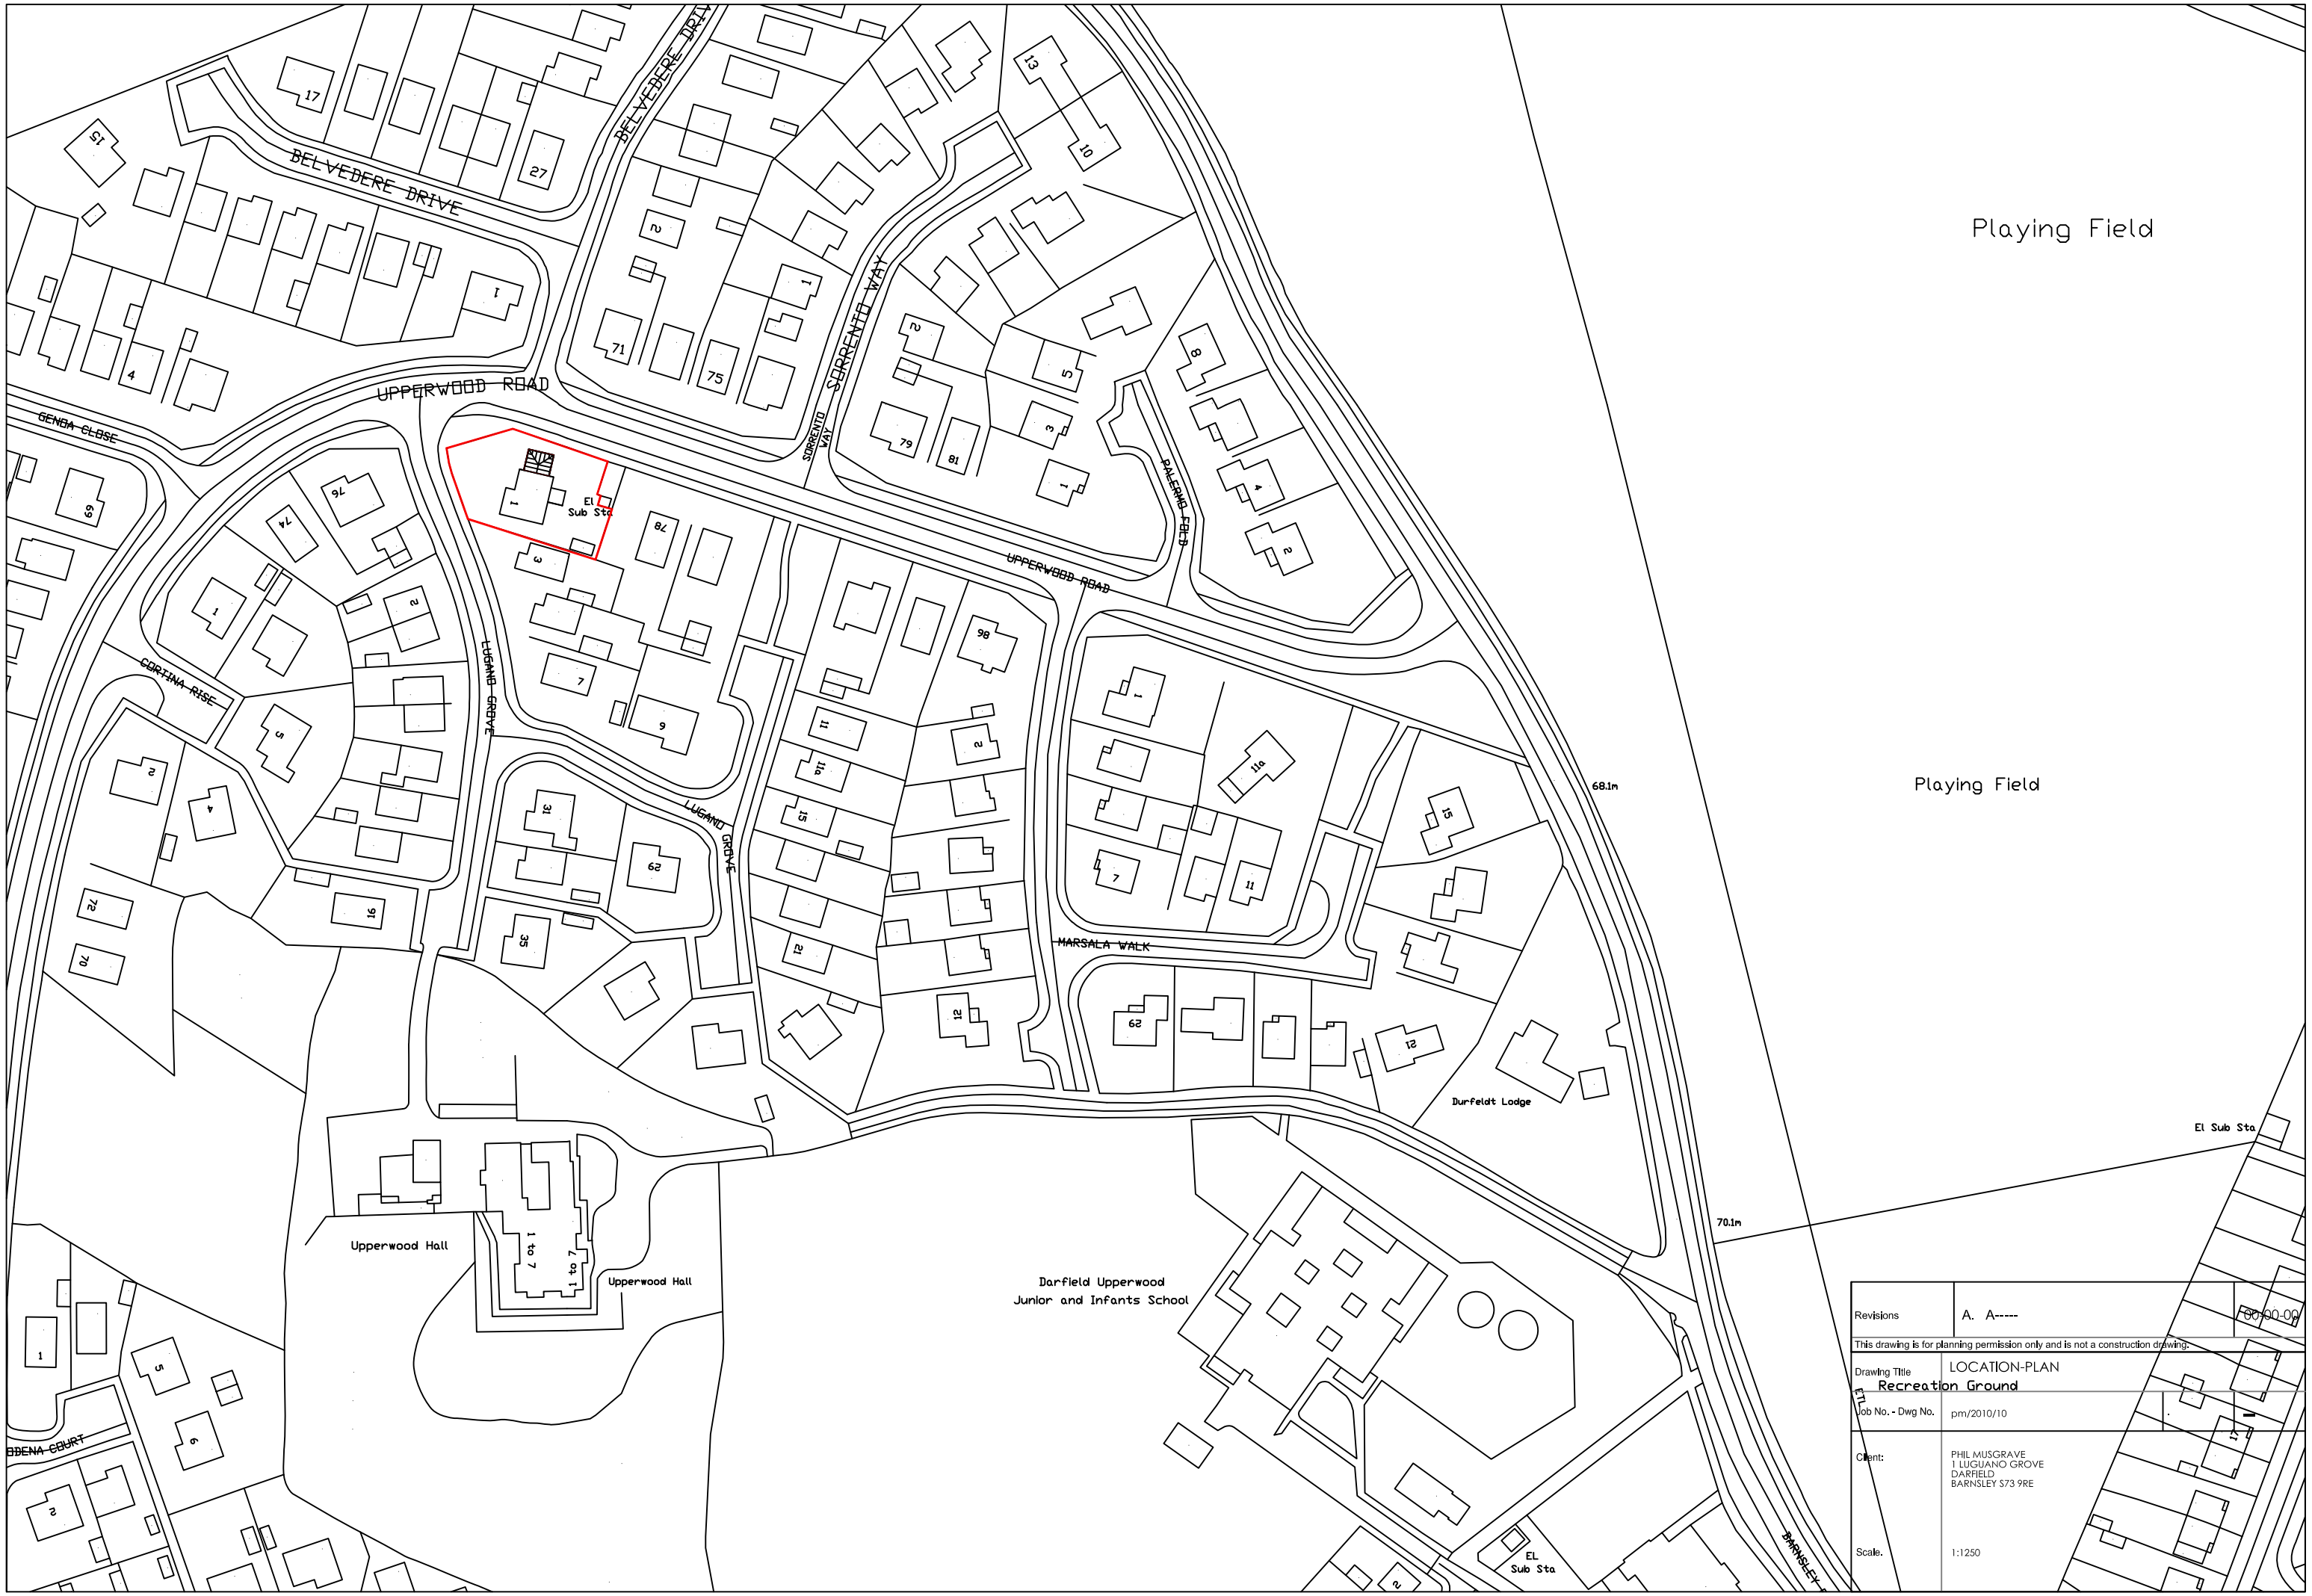

Revisions	A. A-----	00-00-00
This drawing is for planning permission only and is not a construction drawing.		
Drawing Title	LOCATION-PLAN	
Job No. - Dwg No.	pm/2010/10	
Client:	PHIL MUSGRAVE 1 LUGUANO GROVE DARFIELD BARNSLEY S73 9RE	
Scale.	1:1250	

UPPERWOOD ROAD

1

El
Sub Sta

3

87

Revisions	A. A-----	00-00-00
This drawing is for planning permission only and is not a construction drawing.		
Drawing Title	BLOCK-PLAN	
Job No. - Dwg No.	pm/2010/09	. -
Client:	PHIL MUSGRAVE 1 LUGUANO GROVE DARFIELD BARNSLEY S73 9RE	
Scale.	1:200	