




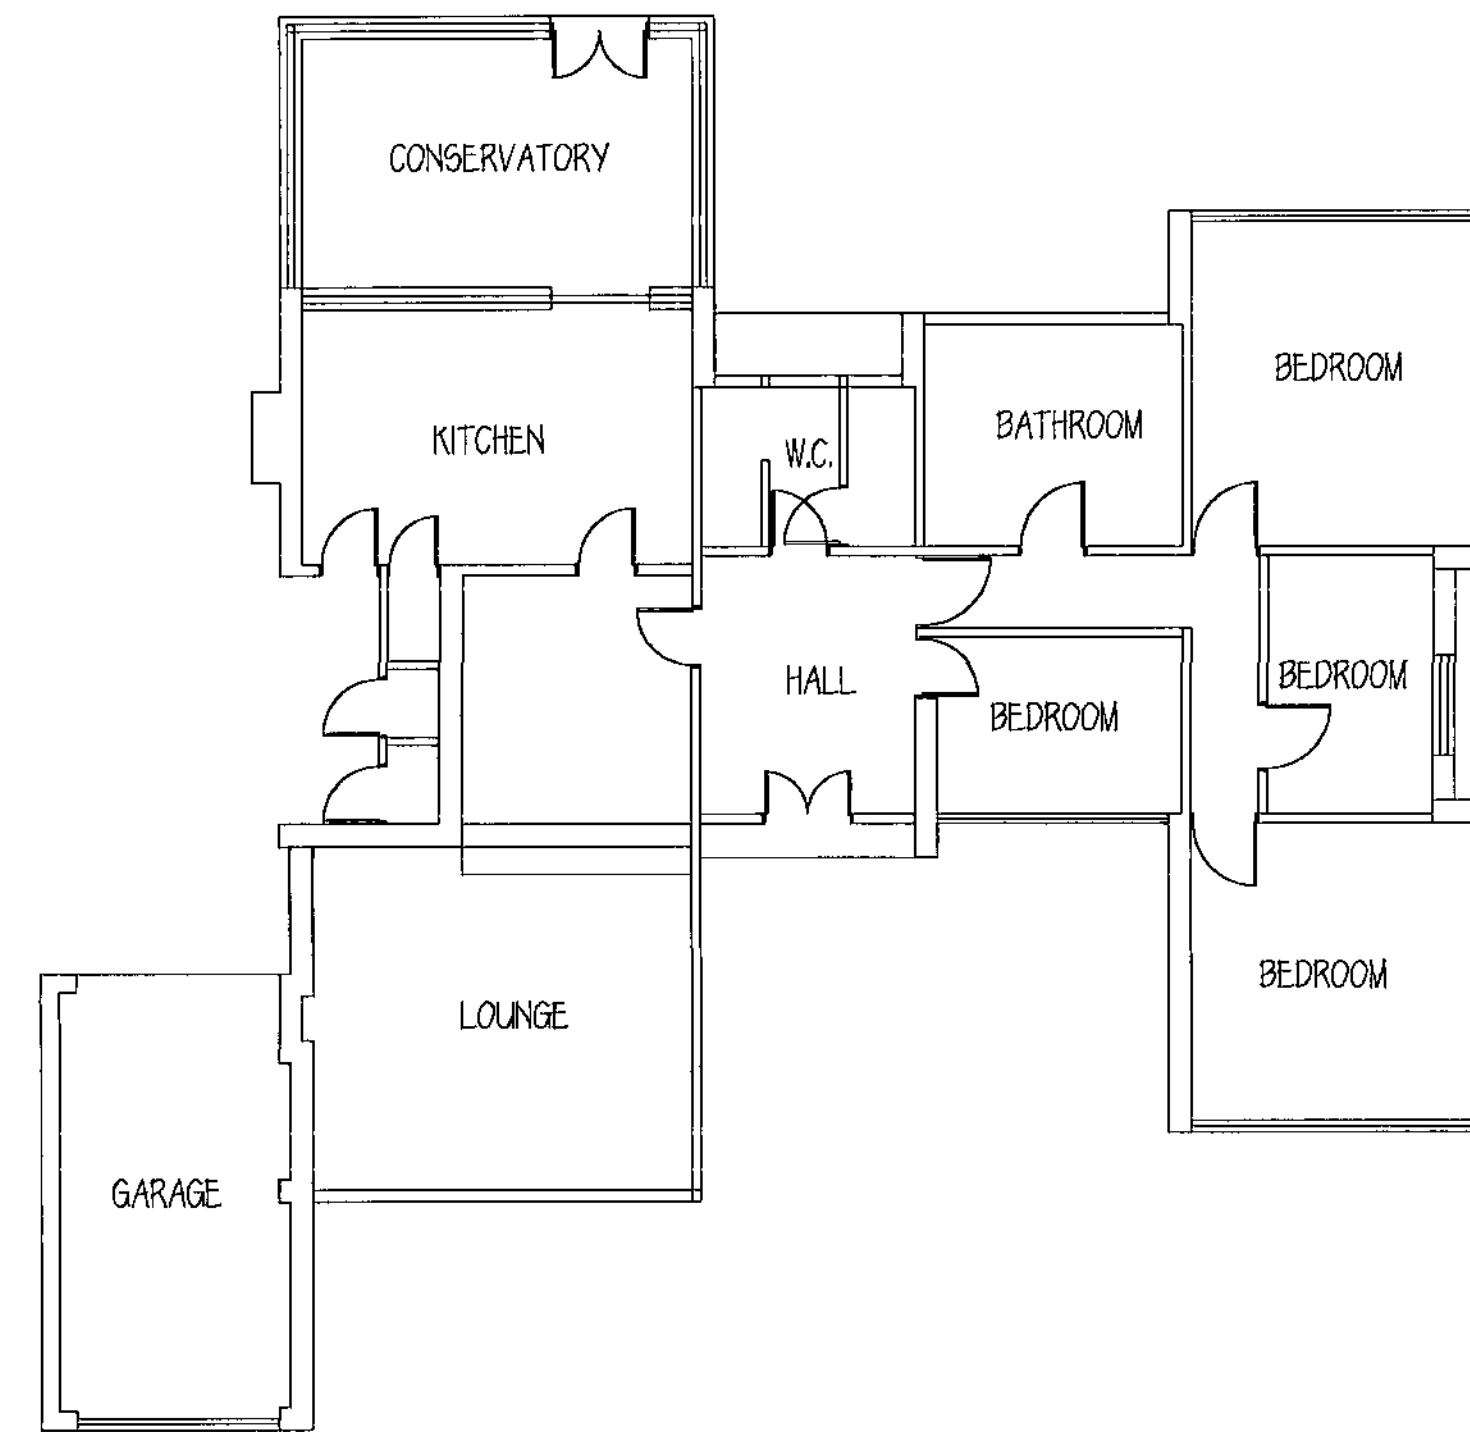


GROUND FLOOR

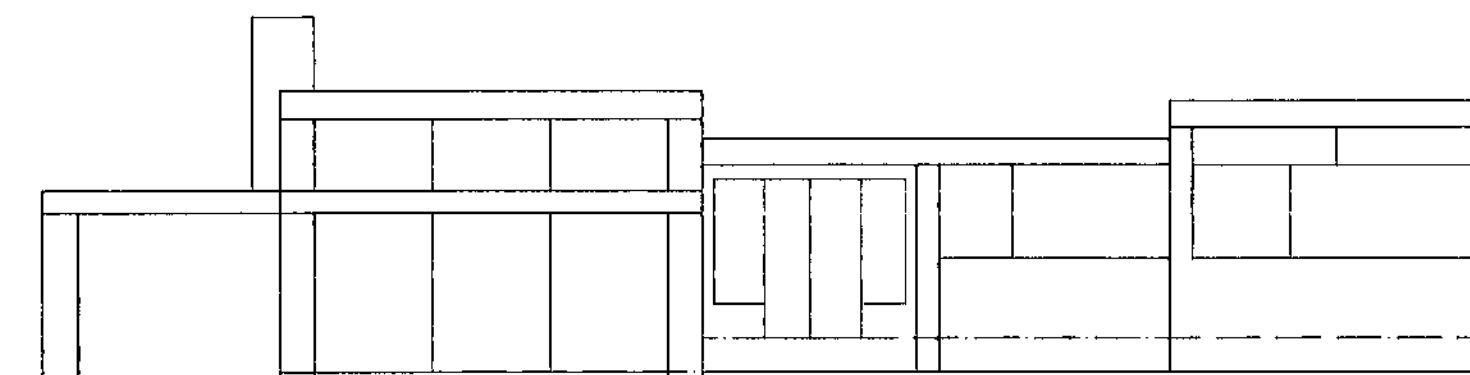


FRONT ELEVATION

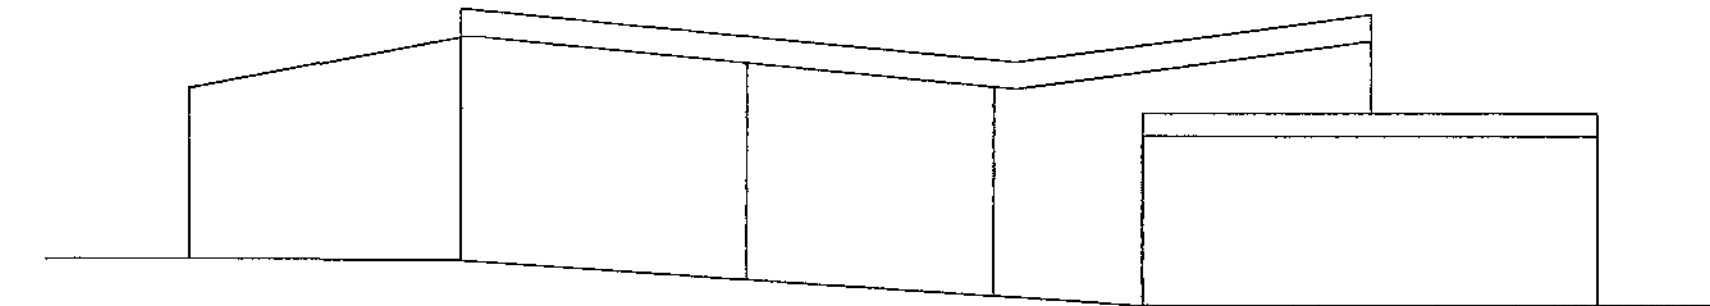

SIDE ELEVATION (GARAGE)

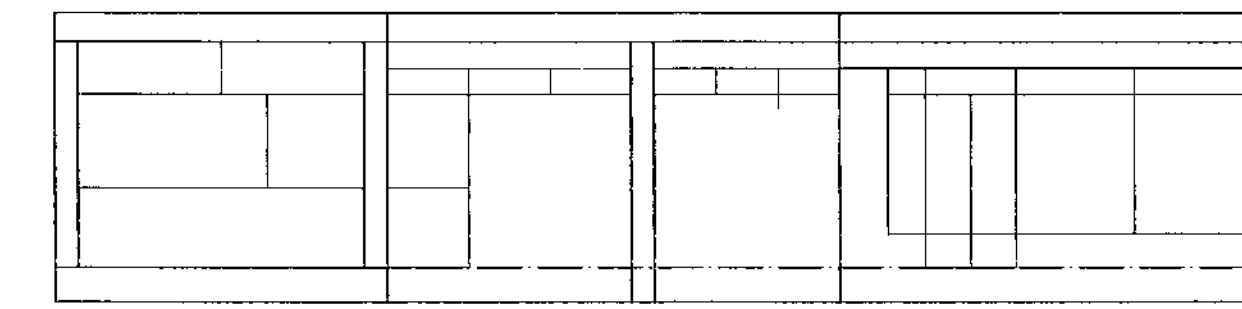

REAR ELEVATION

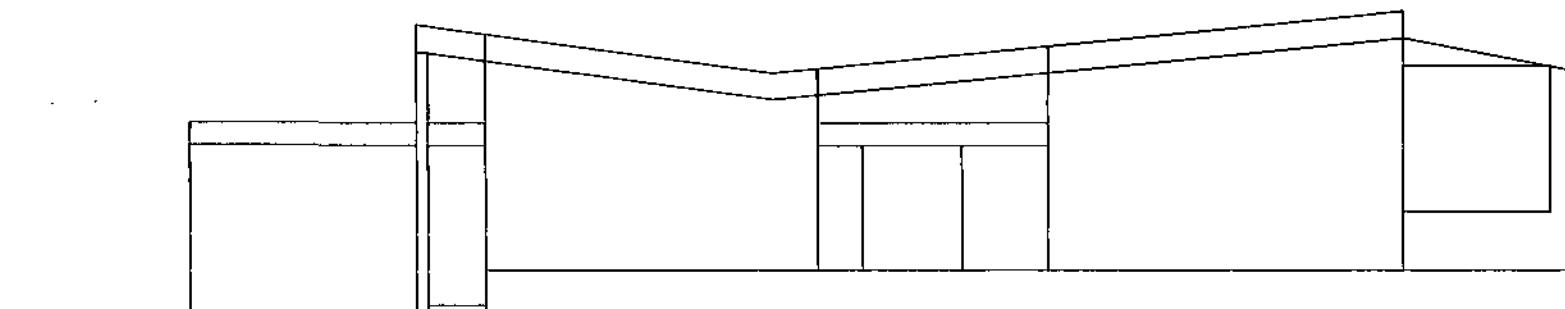

SIDE ELEVATION

Mr & Mrs S WILSON

WHEATSIDE
DARK LANE
BARNLEY

EXISTING PLAN & ELEVATIONS


1:100@A2 MAY 11

Peter Thompson


"Linwood"
Barnsley Road
Dodworth

tel. 01226 201391
Barnsley S75 3JR m. 07973251730
e-mail peter-thompson@hotmail.co.uk




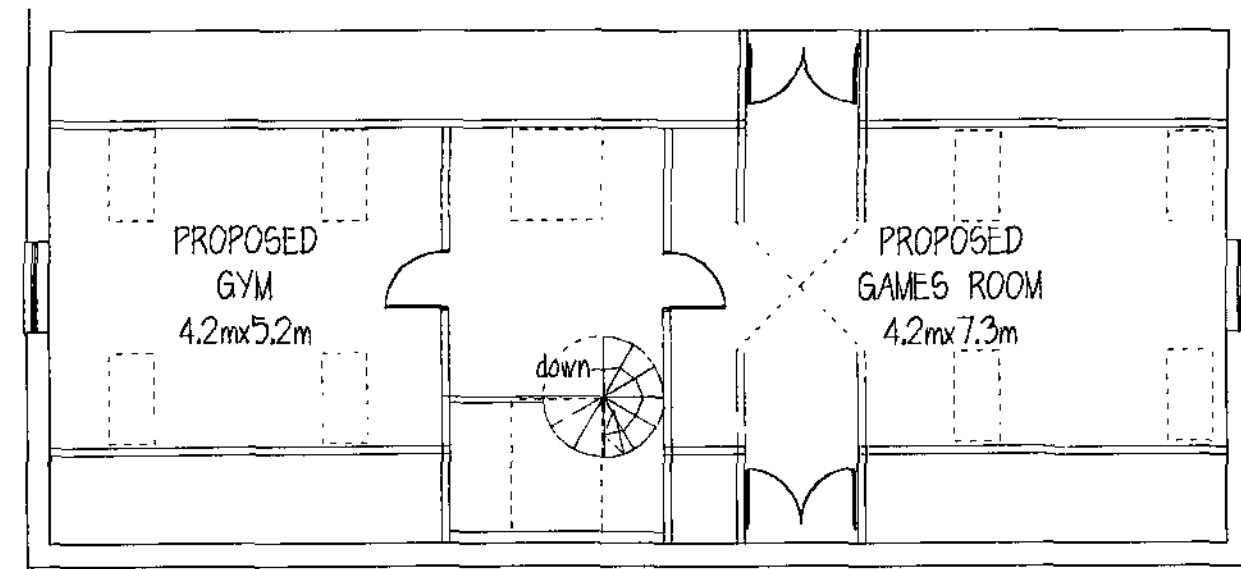


PROPOSED ATTIC

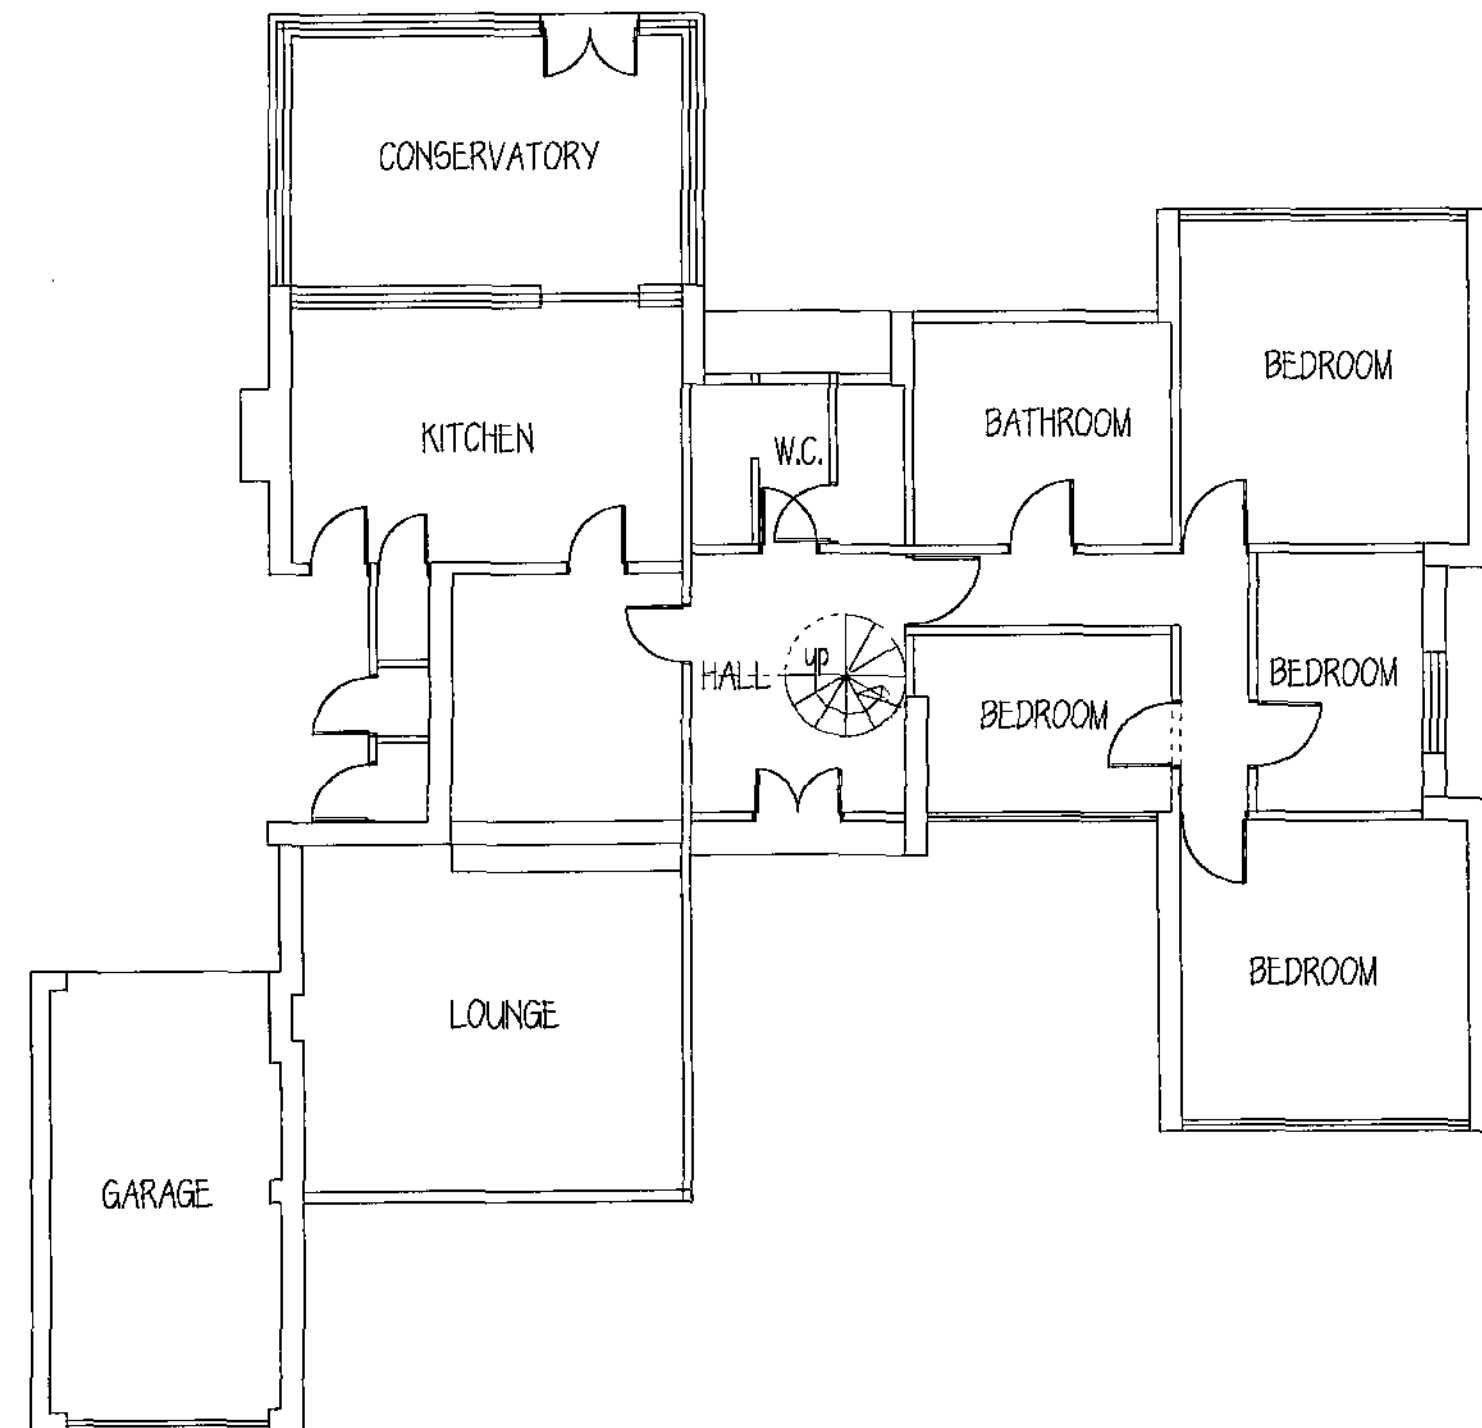


GROUND FLOOR

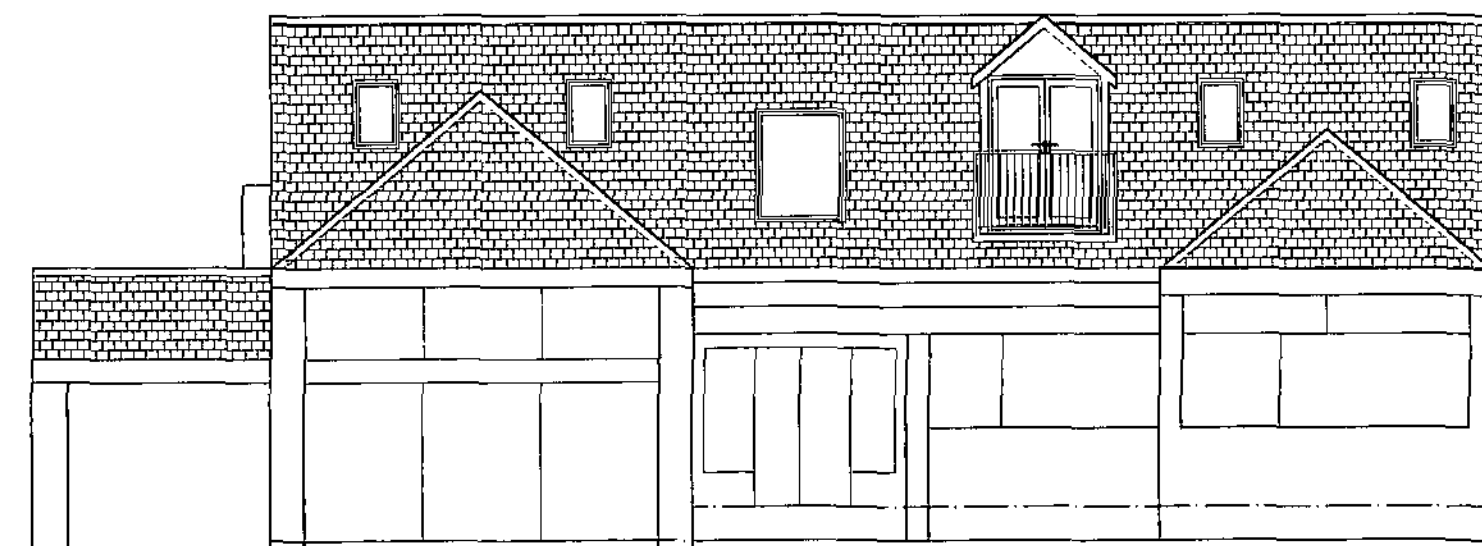


FRONT ELEVATION

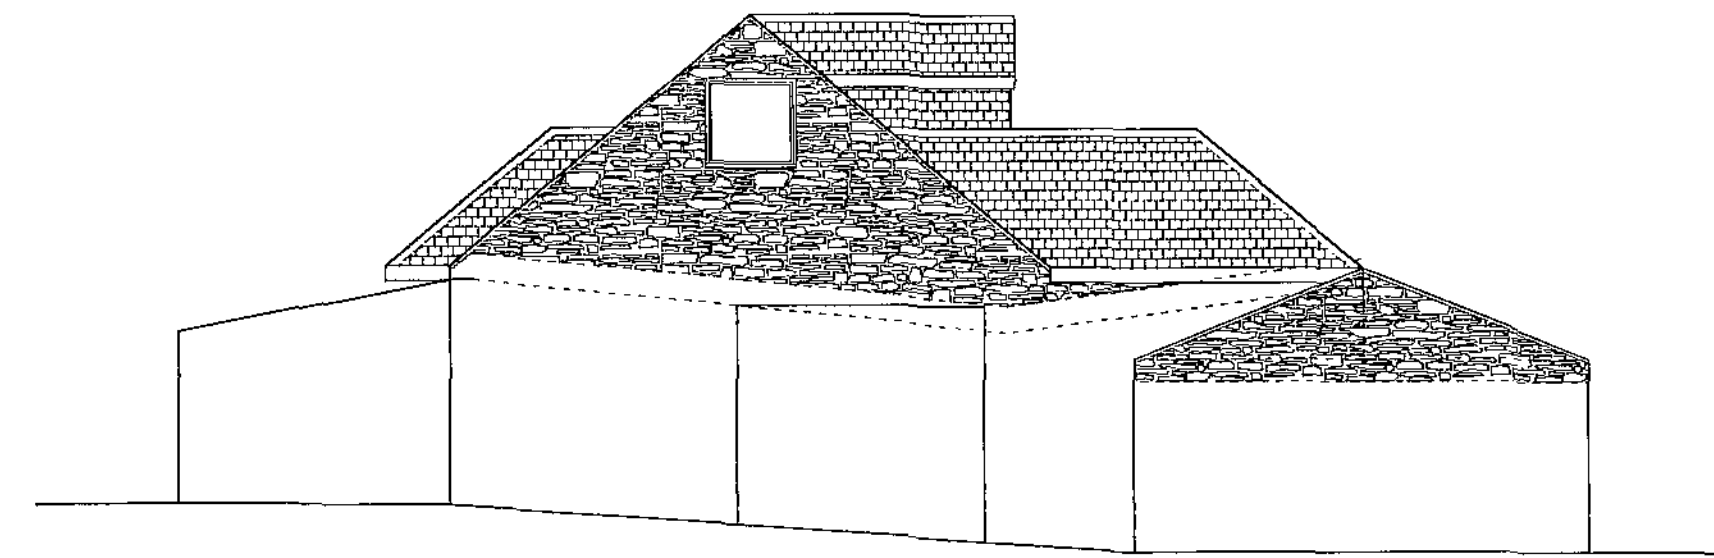



SIDE ELEVATION (GARAGE)

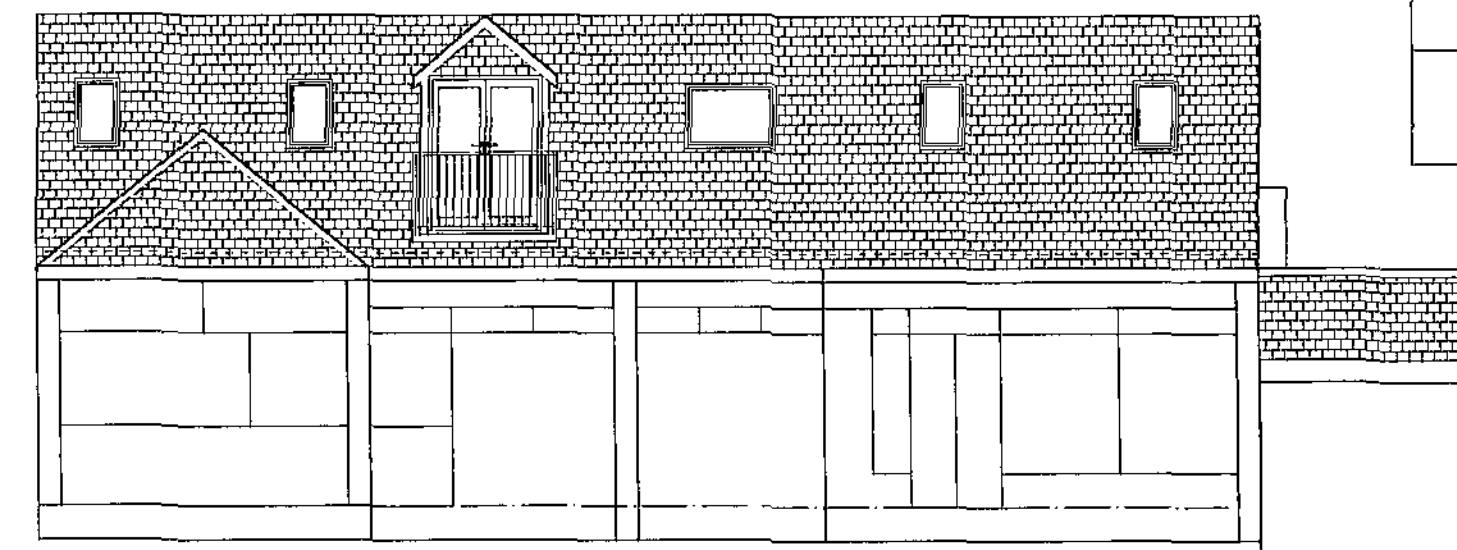

REAR ELEVATION

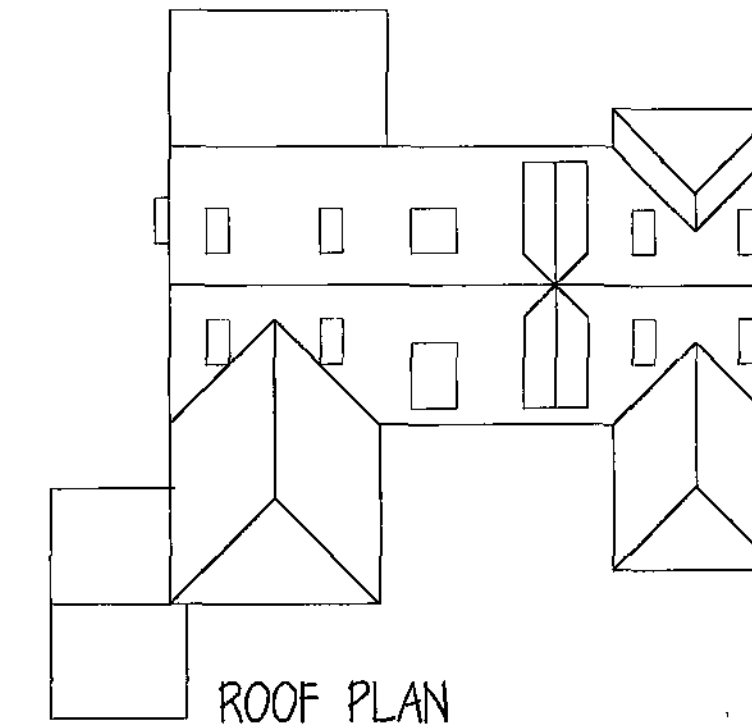

ROOF PLAN

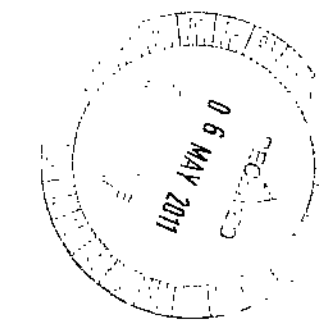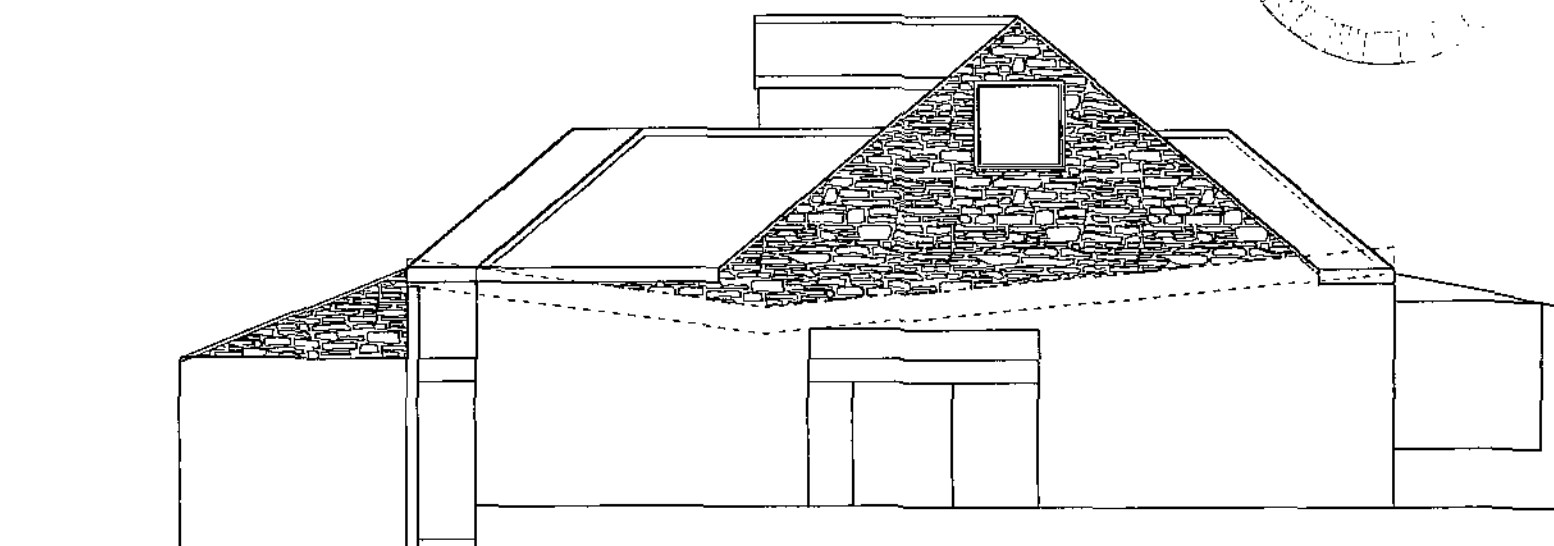

SIDE ELEVATION

Mr & Mrs S WILSON

PROPOSED PITCHED ROOF
WHEATSIDE
DARK LANE
BARNLEY

PROPOSED PLAN & ELEVATIONS

1:100 @ A2 MAY 11

Peter Thompson

"Linwood"
Barnsley Road
Dodworth

TELEF. 01226 201391

Barnsley S75 3JR m. 07973251730

e-mail peter-thompson@hotmail.co.uk



M.C.I.A.T.