

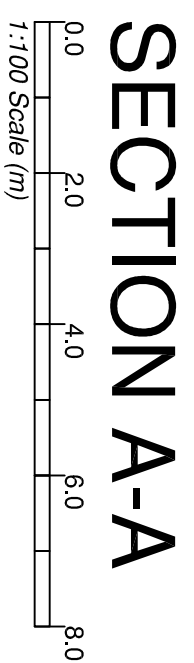



HIGHSTONE ROAD

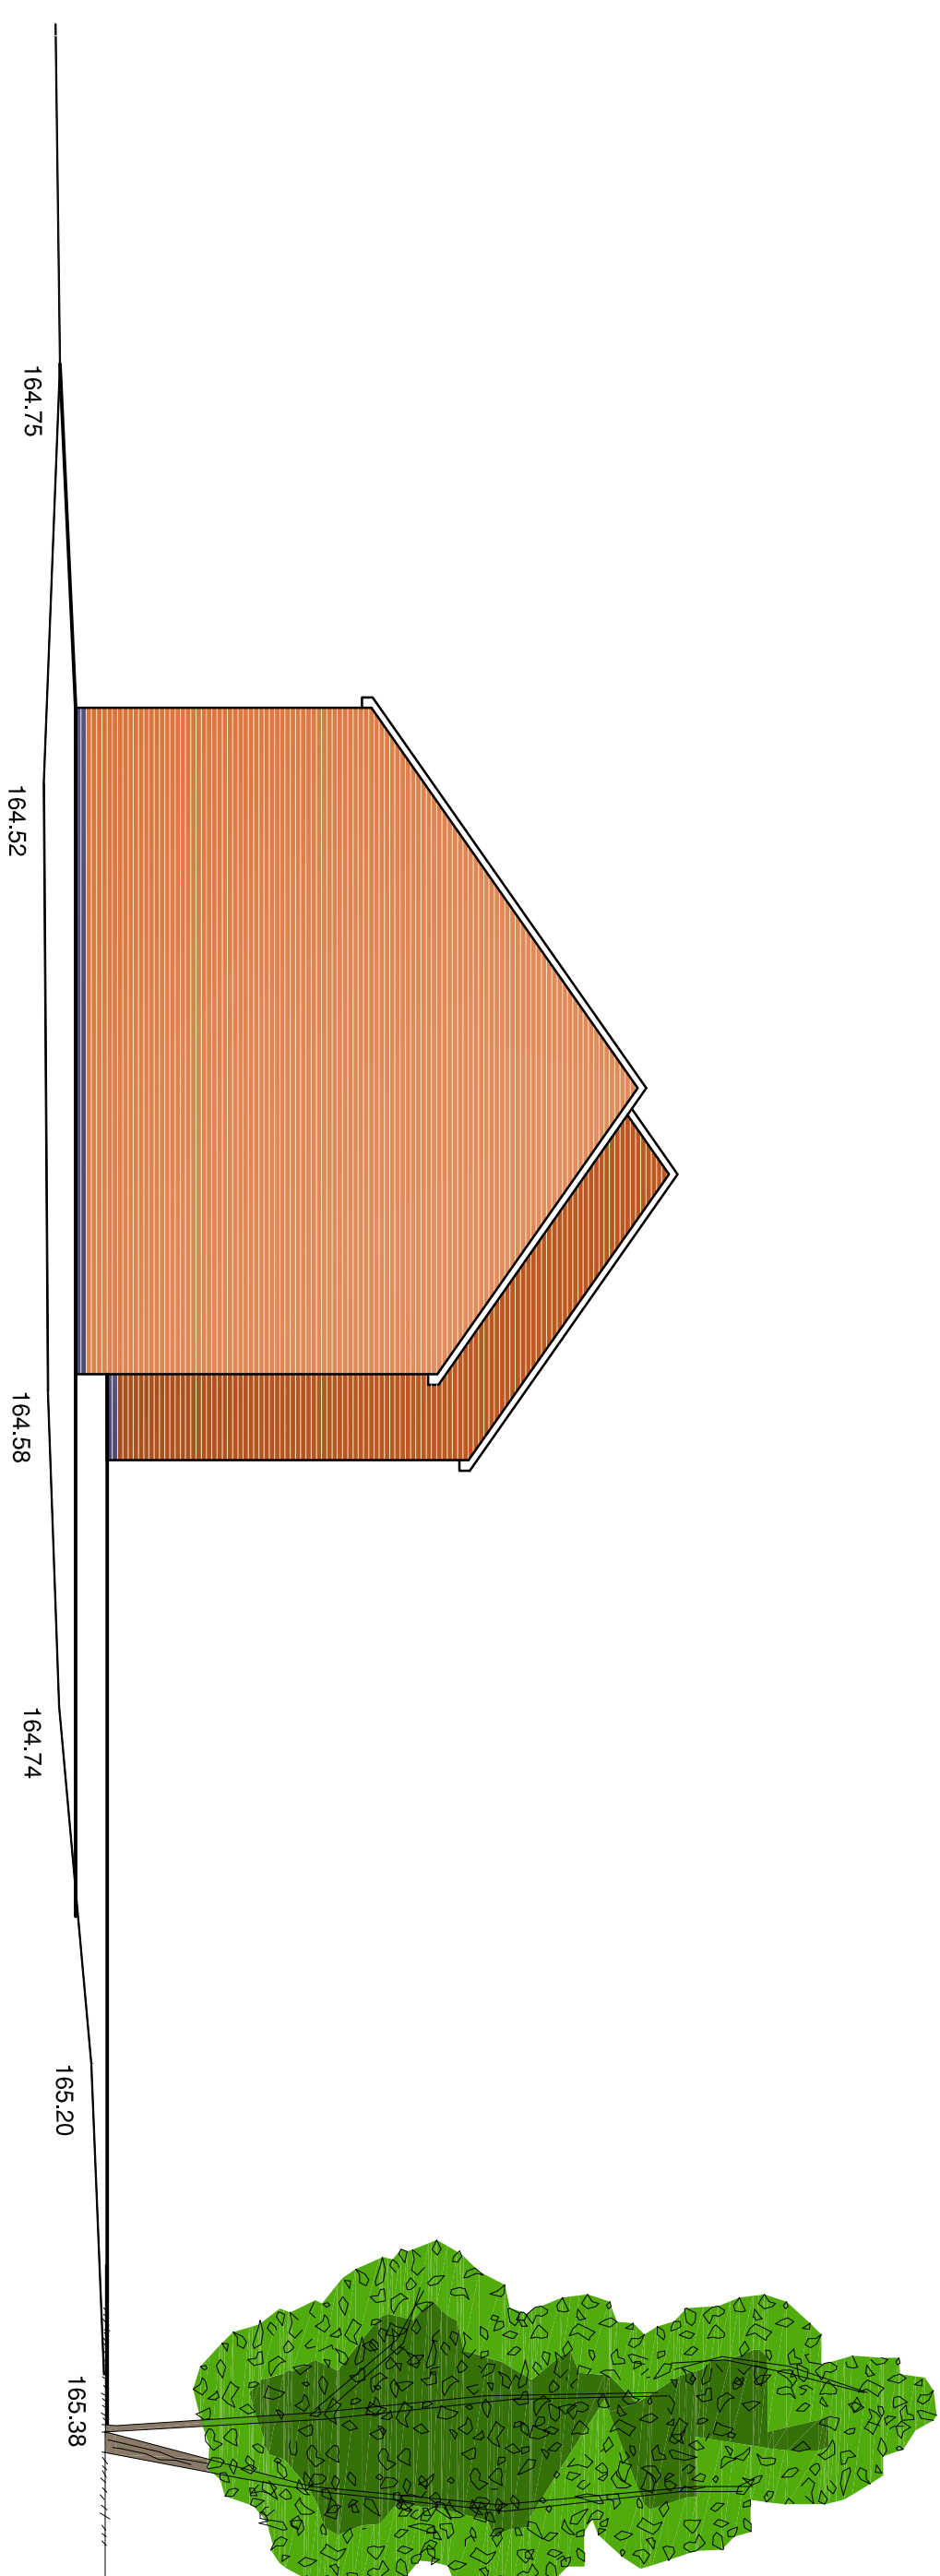

SECTION A-A

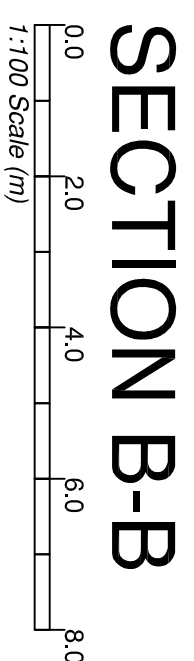

SECTION B-B

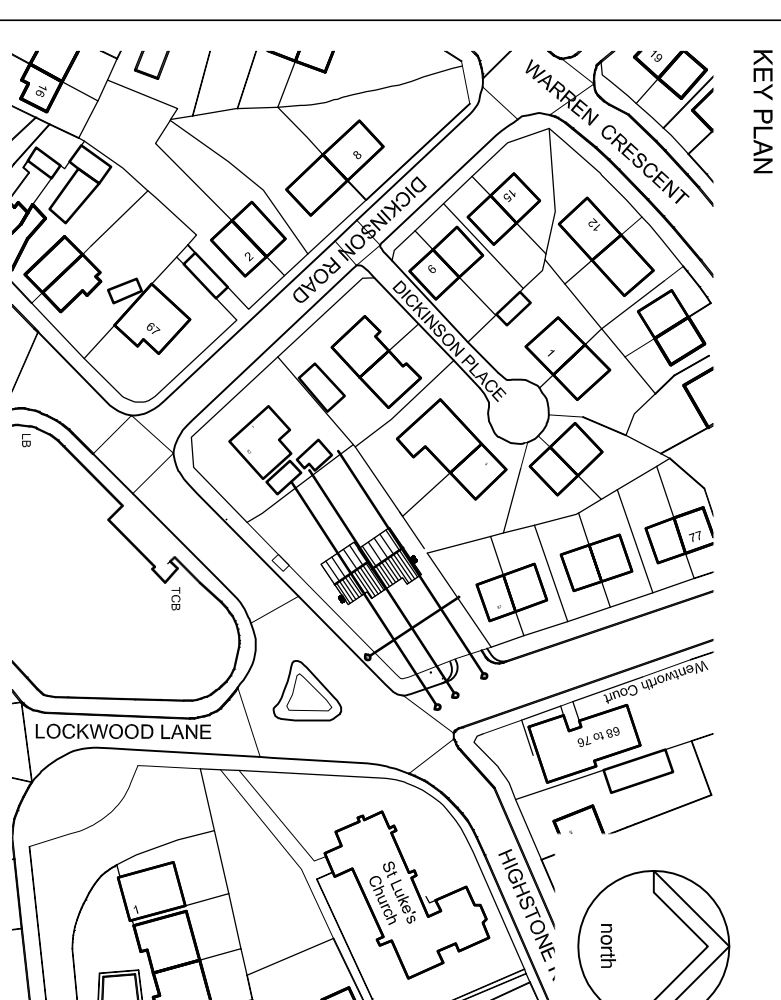

NOTES:

- 1 Permeable block paved drives
- 2 Tarmac
- 3 450 x 450mm Paving Flags
- 4 Wheelie Bins
- 5 Rotary Clothes Dryer
- 6 Rainwater Harvesting tank
- 7 Garden Shed

A	Handstanding to front of development (Warren Quarry Lane): reduced and site entrance location revised. All in accordance with planners comments		
	REQUESTED BY: LS	DATE: 02/10/2013	CHECKED BY: KL DATE: 02/10/2013
SCALE BAR			

PURPOSE OF ISSUE

© COPYRIGHT NPS GROUP

Outline Survey material reproduced by permission of the Commander of HM Stationery Office Crown Copyright.
Outline Survey Licence No. 100226284

A

nps
group

NPS Property Consultants Ltd
GATIVITY PLAZA
SACVILLE STREET, BARNLEY
SOUTH YORKSHIRE, S70 9GG
TEL: 01726 774605 FAX: 01224 774389
EMAIL: enquiries@nps.co.uk

Head Office:
NPS Property Consultants Ltd
100, Victoria Road, 2nd Floor, Barnley, South Yorkshire, S70 2JG
Tel: 01726 774605 Fax: 01224 774389

Other Office locations can be found on our website - www.nps.co.uk

Property Design and Management Services

CLIENT
Berneslai Homes
HSG. 4294

**PROJECT:
HSG 4924 - Highstone Road & Kenworthy Road
Worsborough Common
Social Housing Development**

Highstone Road Site GA Plan & Site Sections

SCALES	DATE	DRAWN	CHECKER
1:100	25/07/2013	LS	
FILE / DRAWING NAME		REV CO	
PROJECT NR	ZONE	LEVEL	TYPE
13-7-1020	-	-	PL
			FOLE
			UNIQUE NR
			12
			A