


Proposed Section A-A

Existing Ground
Proposed Ground
Angle of Repose - Max. 25 Degrees

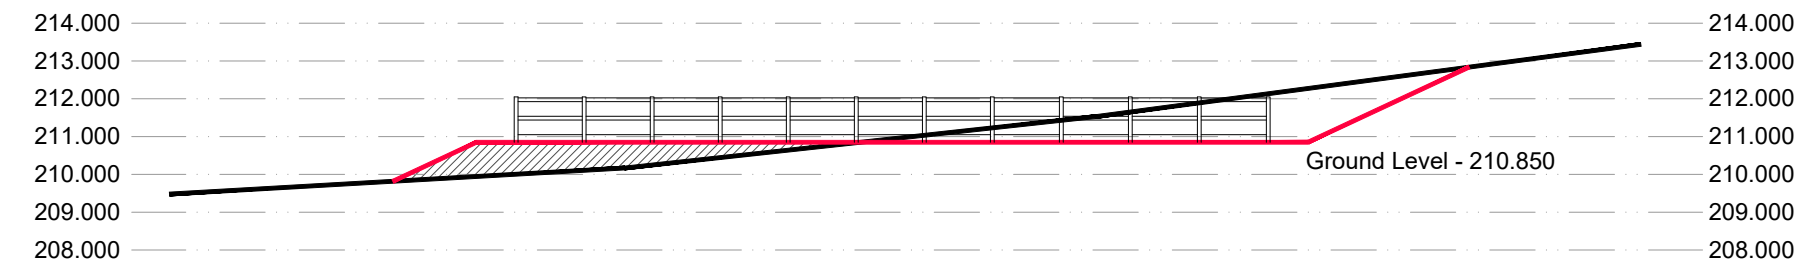

Proposed Section B-B

