Buy A Plan
UK's Fastest and Easiest Planning Site

Ordnance Survey Licensed Partner

57 Champany Fields, Barnsley, S75 3TS



Site Plan shows area bounded by: 430972.19457931,405125.32638673 431113.61597931,405266.74778673 (at a scale of 1:1250) The representation of a road, track or path is no evidence of a right of way. The representation of features as lines is no evidence of a property boundary.

Produced on 19th Aug 2014 from the Ordnance Survey National Geographic Database and incorporating surveyed revision available at this date. Reproduction in whole or part is prohibited without the prior permission of Ordnance Survey. © Crown copyright 2014. Supplied by buyaplan.co.uk a licensed Ordnance Survey partner (100053143). Unique plan reference: #00045549-5F9F11

Ordnance Survey and the OS Symbol are registered trademarks of Ordnance Survey, the national mapping agency of Great Britain. Buy A Plan logo, pdf design and the buyaplan.co.uk website are Copyright © Pass Inc Ltd 2014

Buy A Plan
UK's Fastest and Easiest Planning Site

Ordnance Survey Licensed Partner

57 Champany Fields, Barnsley, S75 3TS




Block Plan shows area bounded by: 430990.72168556,405188.66599298 431026.72168556,405224.66599298 (at a scale of 1:200) The representation of a road, track or path is no evidence of a right of way. The representation of features as lines is no evidence of a property boundary.

Produced on 19th Aug 2014 from the Ordnance Survey National Geographic Database and incorporating surveyed revision available at this date. Reproduction in whole or part is prohibited without the prior permission of Ordnance Survey. © Crown copyright 2014. Supplied by buyaplan.co.uk a licensed Ordnance Survey partner (100053143). Unique plan reference: #00045550-F5E44A


Ordnance Survey and the OS Symbol are registered trademarks of Ordnance Survey, the national mapping agency of Great Britain. Buy A Plan logo, pdf design and the buyaplan.co.uk website are Copyright © Pass Inc Ltd 2014

SCALE 1:50 mm.

ELEVATION FROM FRONT (INSIDE GARDEN)

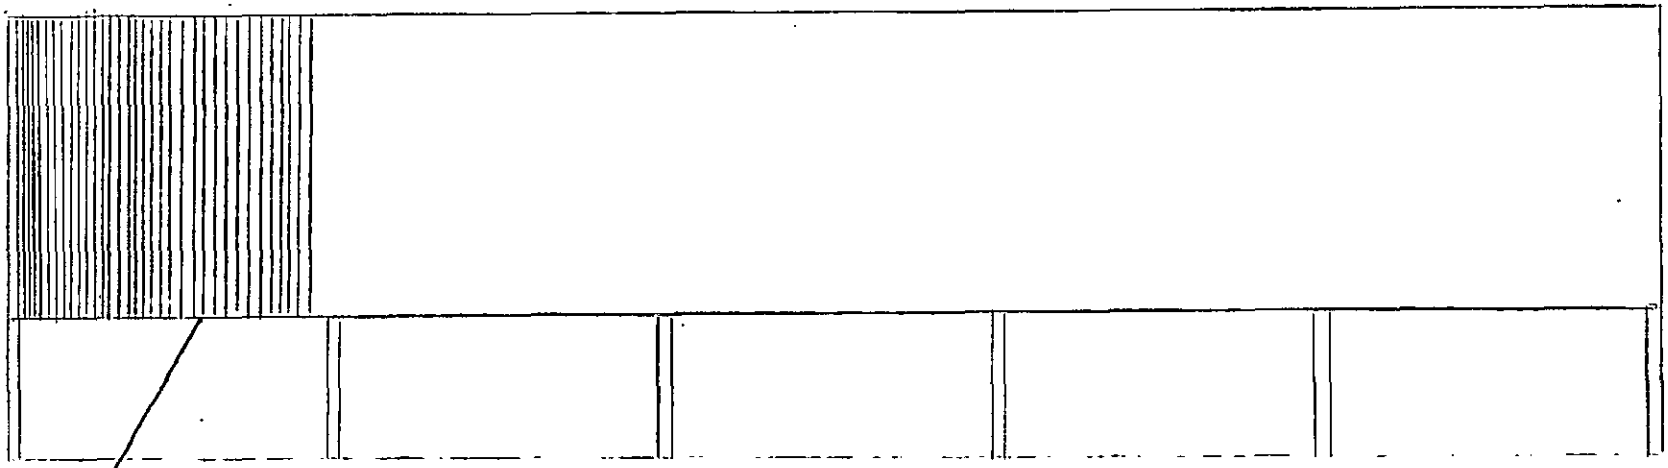

SIDE ON ELEVATION

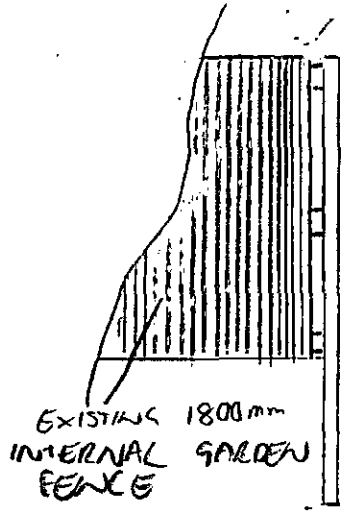

ELEVATION DRAWING FROM THE REAR

