


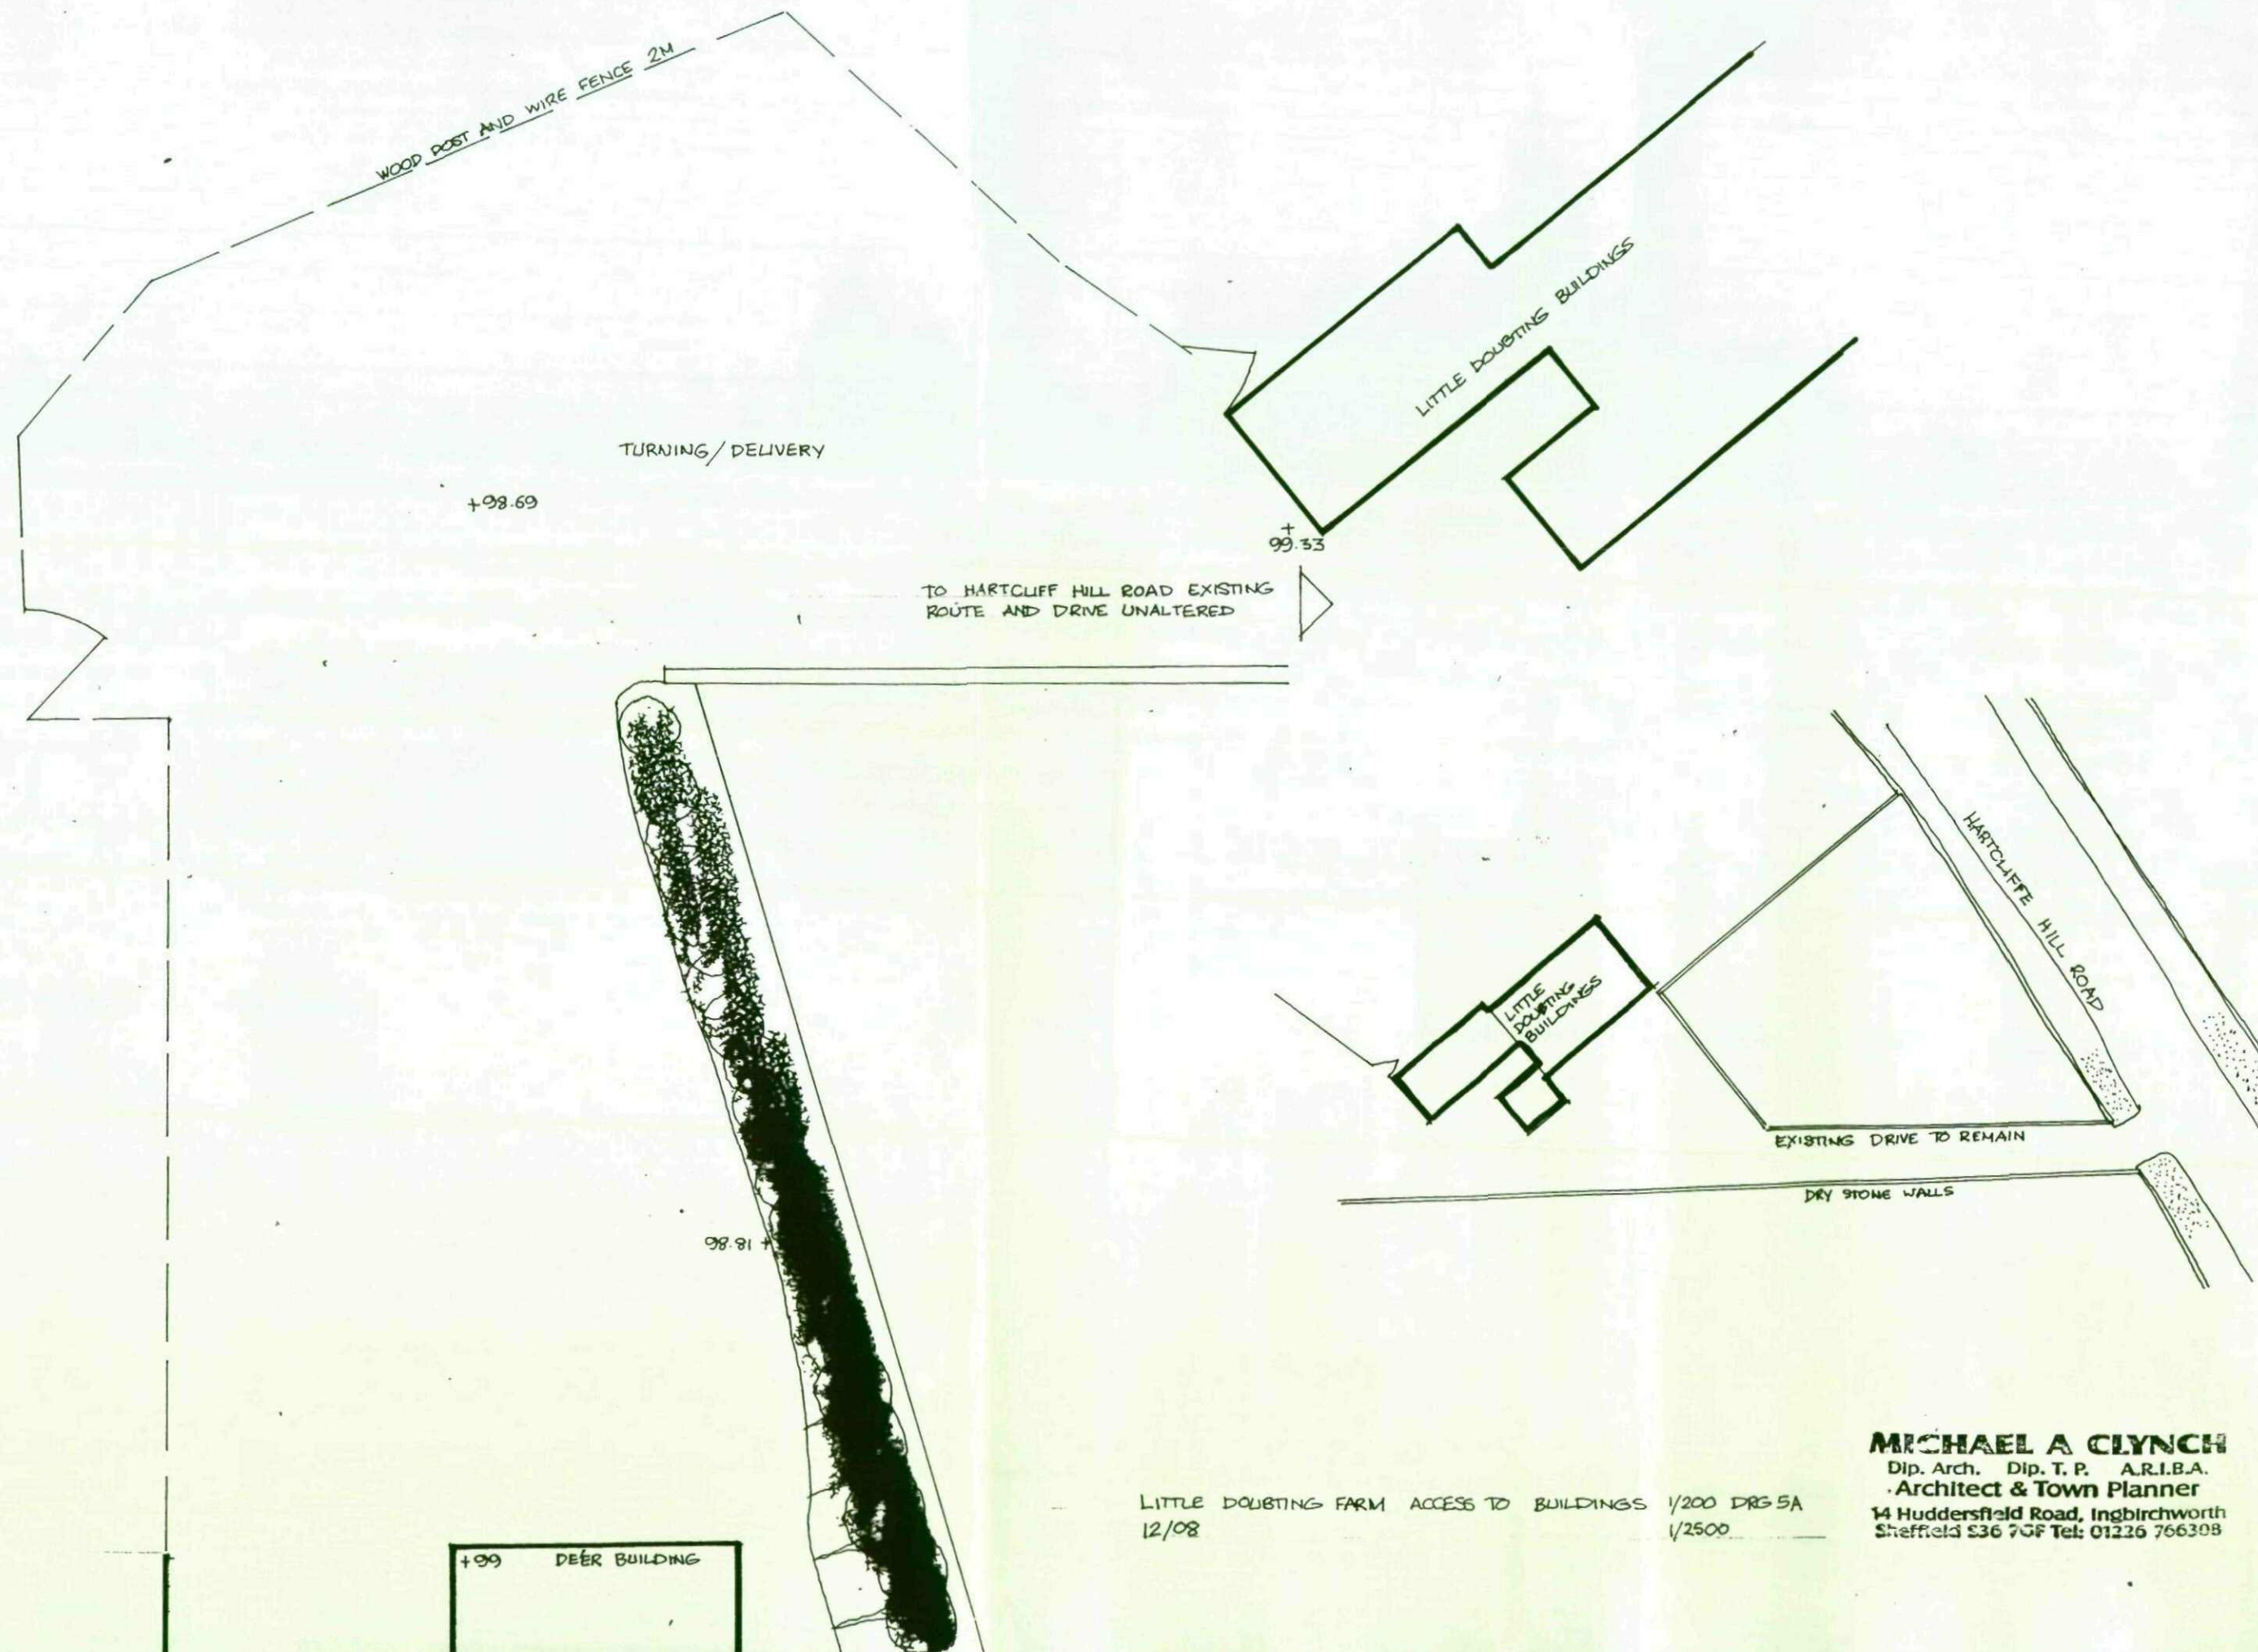

MICHAEL A CLYNCH
 Dip. Arch. Dip. T. P. A.R.I.B.A.
 Architect & Town Planner
 14 Huddersfield Road, Ingbirchworth
 Sheffield S36 7GF Tel: 01226 766308

REVISED FENCE LINE

+99

DEER BUILDING

98.31

99.13

TREE SCREEN TO RAISED BLIND (APPROX 11 M OVER EXISTING LEVELS)

A

LITTLE DOUBTING FARM - BUILDING LAYOUT
1/200 DRG 4A 12/08

REVISED BANKING TO SUIT DEVELOPMENT PLATFORM


101.29

DRY STONE WALL


100.62

EXISTING MATURE TREE PLANTATION BEYOND WALL


MICHAEL A CLYNCH
Dip. Arch. Dip. T. P. A.R.I.B.A.
Architect & Town Planner
14 Huddersfield Road, Ingblirchworth
Sheffield S36 7GF Tel: 01226 766308

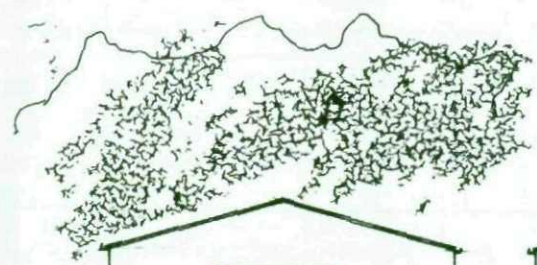


WEST
DEER BUILDING

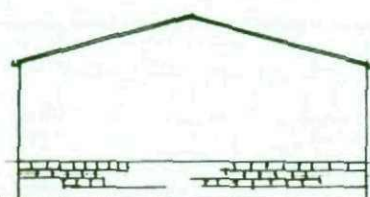


EAST

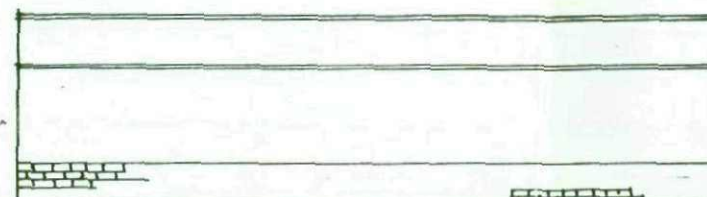


NORTH

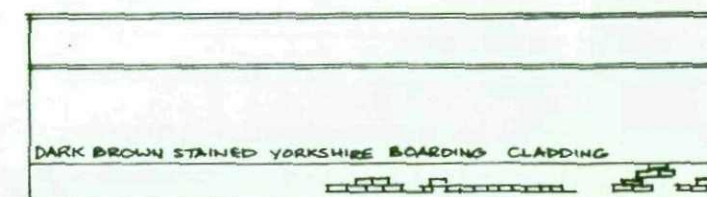

SOUTH

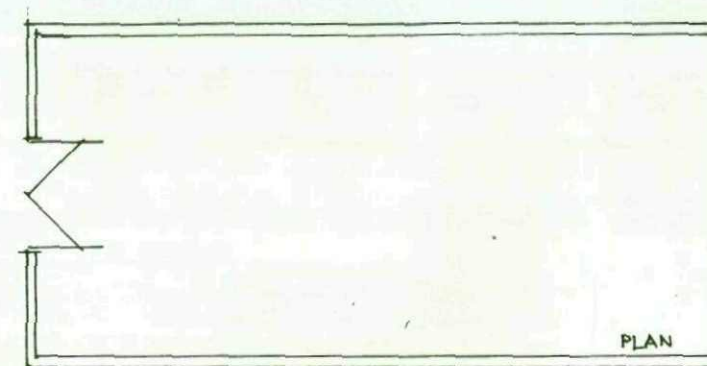

PLAN

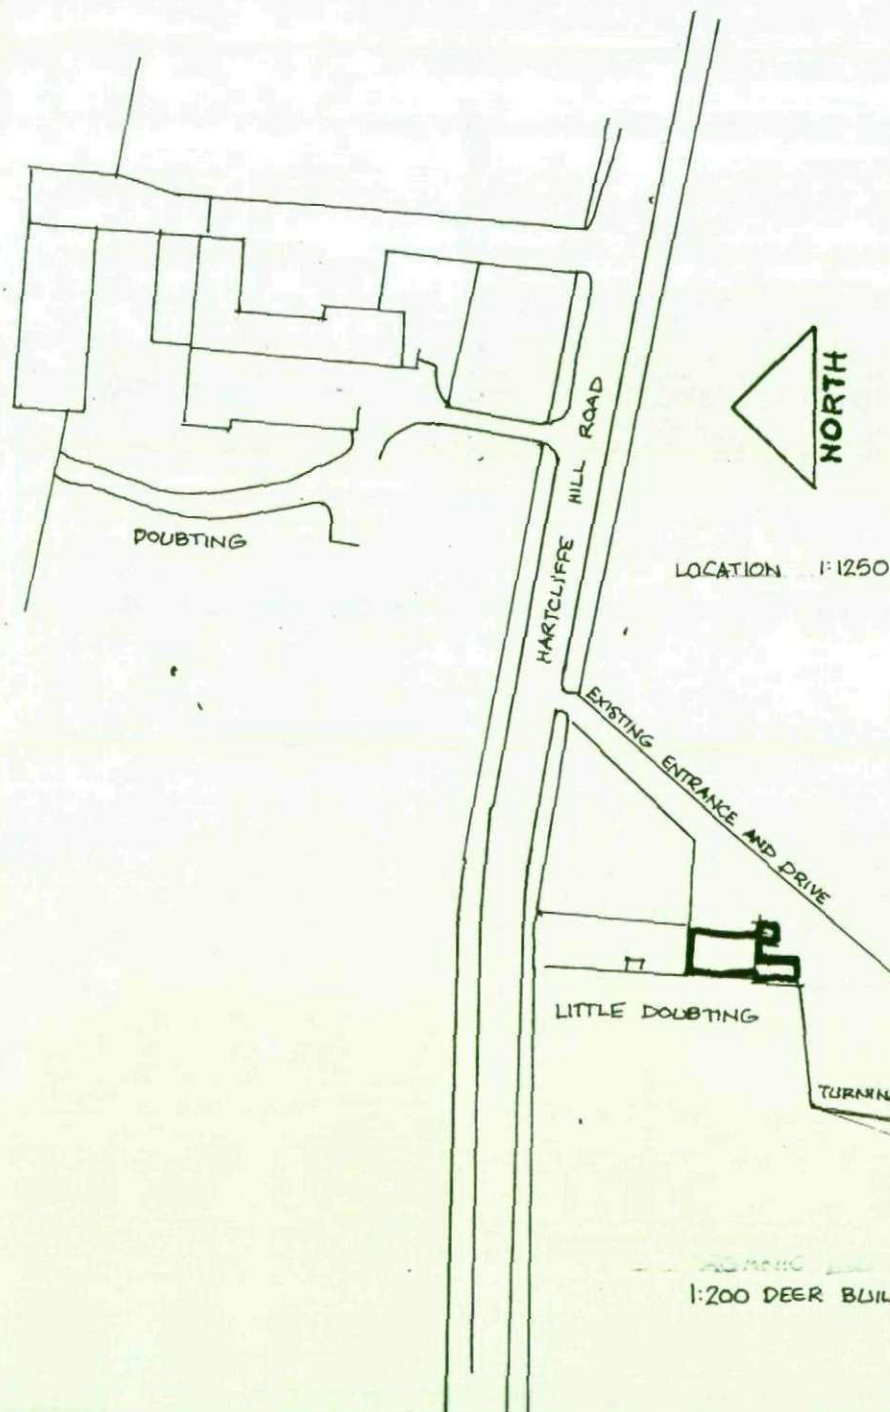


LOCATION 1:1250

1:200 DEER BUILDING LOCATION 1:1250 PRG 1A

MICHAEL A CLYNCH

Dip. Arch. Dip. T. P. A.R.I.B.A.
Architect & Town Planner

14 Huddersfield Road, Ingblirchworth
Sheffield S36 7GF Tel: 01226 766308

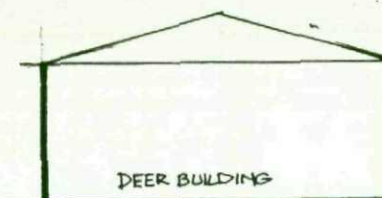

MICHAEL A CLYNCH
Dip. Arch. Dip. T. P. A.R.I.B.A.
Architect & Town Planner
14 Huddersfield Road, Ingblirchworth
Sheffield S36 7GF Tel: 01226 766308

LITTLE DOUBTING FARM SECTION A-A THROUGH BUILDINGS PLATFORM 1:200 12/08 DRG 3A