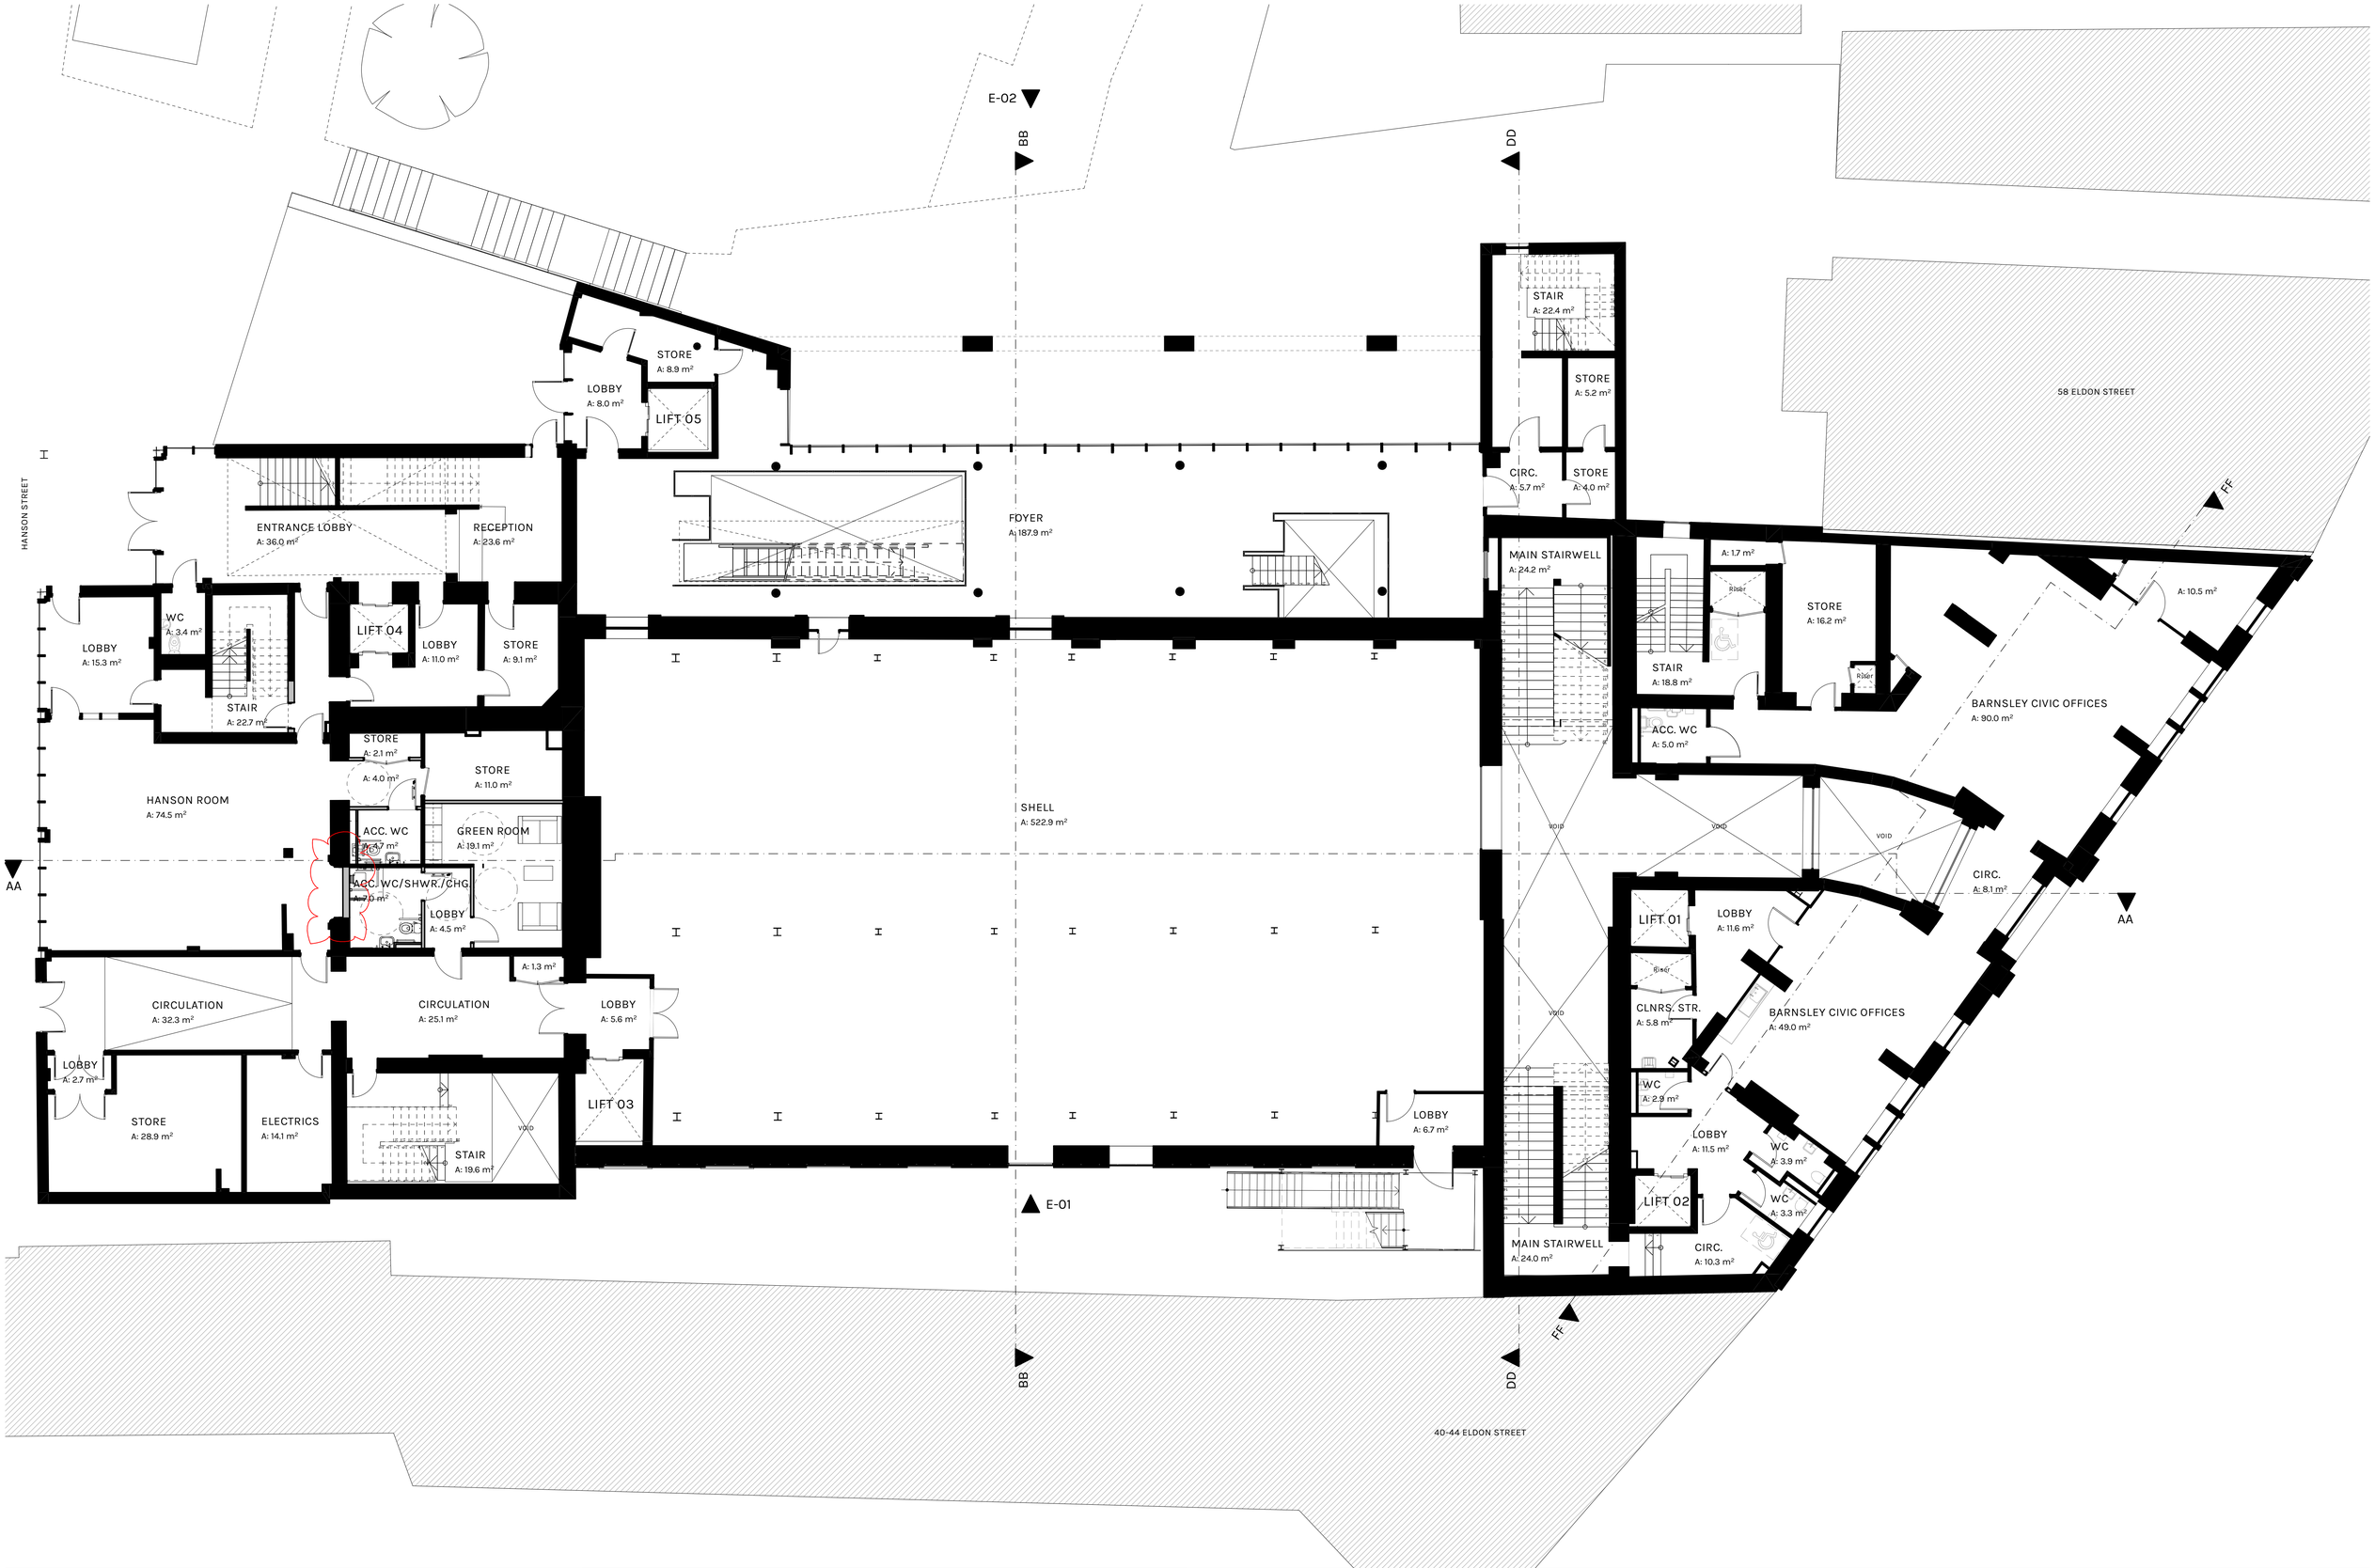

Note:

- Do not scale from this drawing.
- Drawings should be read as Design Intent Only unless otherwise noted in the Suitability Description as being issued for construction purposes.
- BIM modelling processes are utilised for the production of all GA level information. Any indications of construction build ups and junctions should be treated as indicitive unless noted otherwise.
- Contractor to confirm all dimensions on site before commencing work.
- Immediately report any discrepancies, errors or omissions to the Originator. If in doubt ASK.

RevID	Date	Description	Status
P01	27/07/2026	Issued for Planning and Listed Building Consent	Planning and LBC
P02	01/10/2026	Updated in response to consultee comments	Planning and LBC

Scale @ A1:
1:100

1:100 0 1 2 3 4 5m

This drawing and the design contained herein is the copyright of Bauman Lyons Architects Ltd and shall not be copied or reproduced in whole or part without prior written consent.

N

Client
BCE Ltd

Project
Barnsley Civic Phase 1

Project Number
945BCP

Copyright © 2026 Bauman Lyons Architects Ltd

Drawing Title
1F GA Proposed Phase 1

Project code	Originator	Volume	Level	Type	Role	Number
945BCP	BLA	ZZ	01	DR	A	0218

Status: D5
Status description: Suitable for Approval by Statutory Authorities
Revision: P02
Revision description: Planning and LBC
Drawn by: JR
Checked by: GS

BAUMAN LYONS
Bloxam Building
Dock Road South
Ellesmere Port
CH65 4SY
+44 (0)151 355 3344
e. info@baumanlyons.co.uk
w. www.baumanlyons.co.uk