




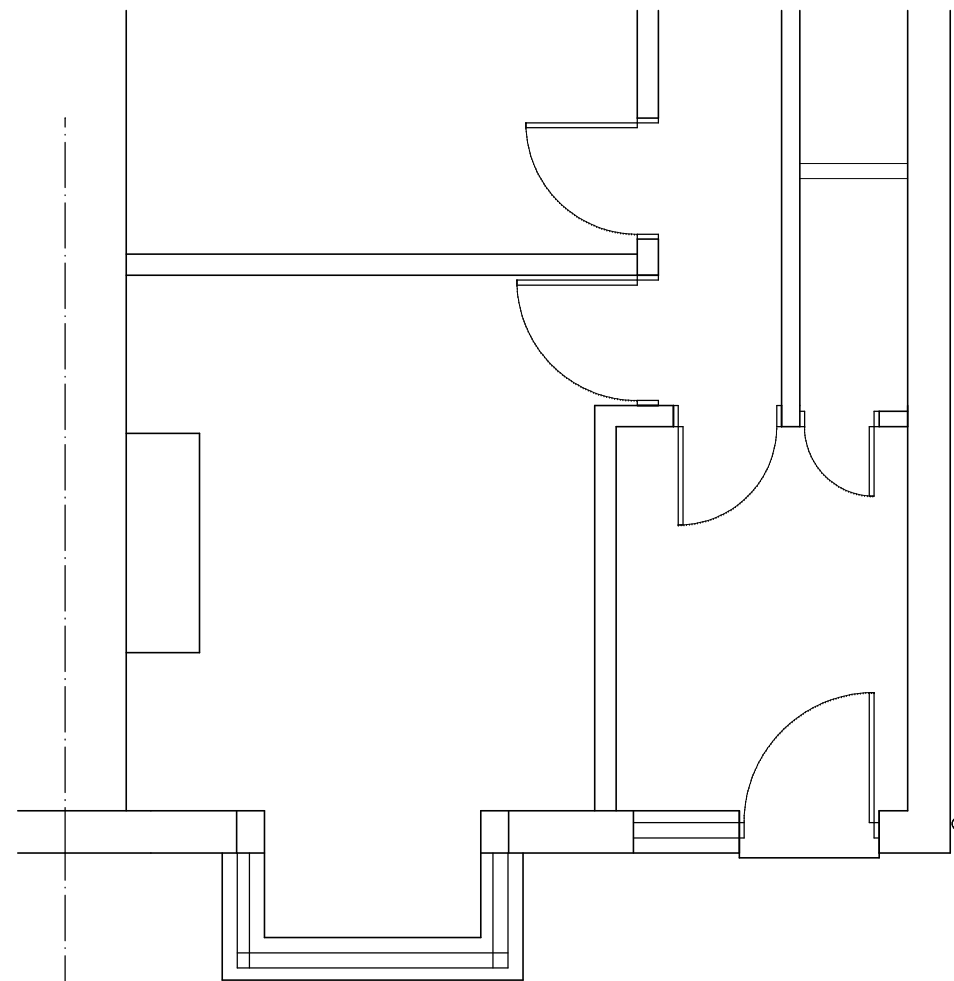

GROUND FLOOR

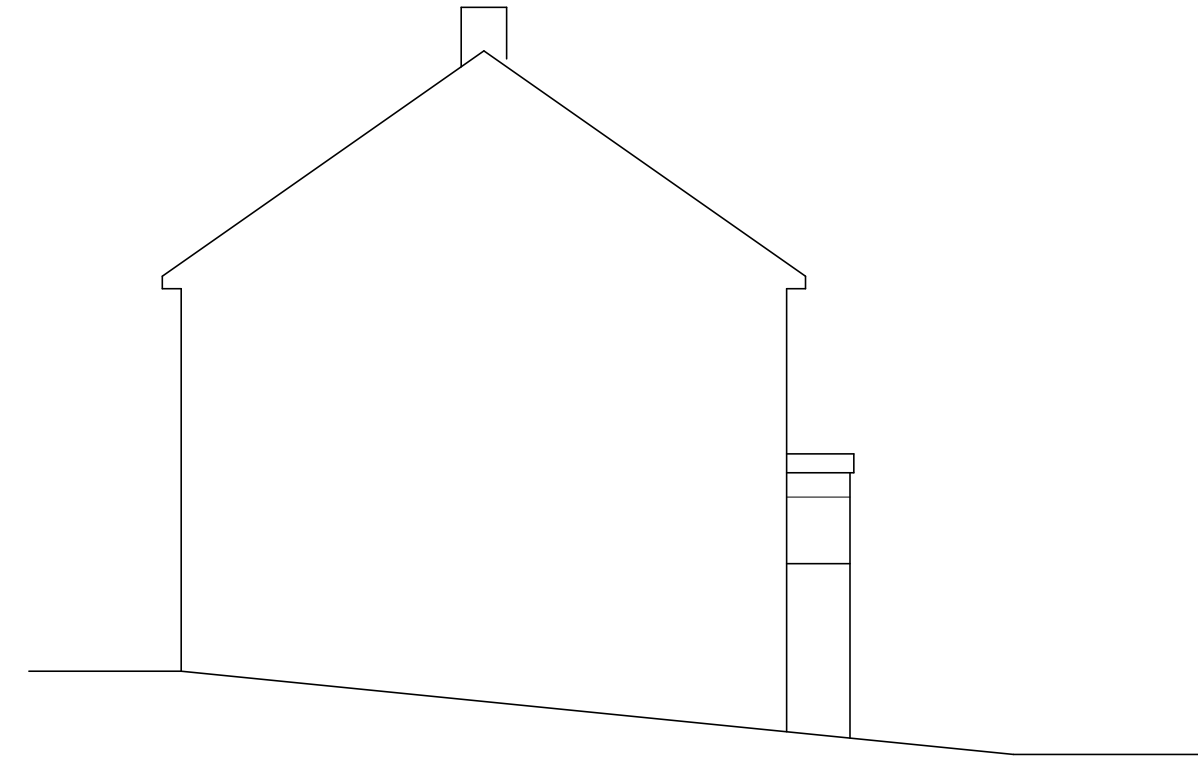

SIDE ELEVATION

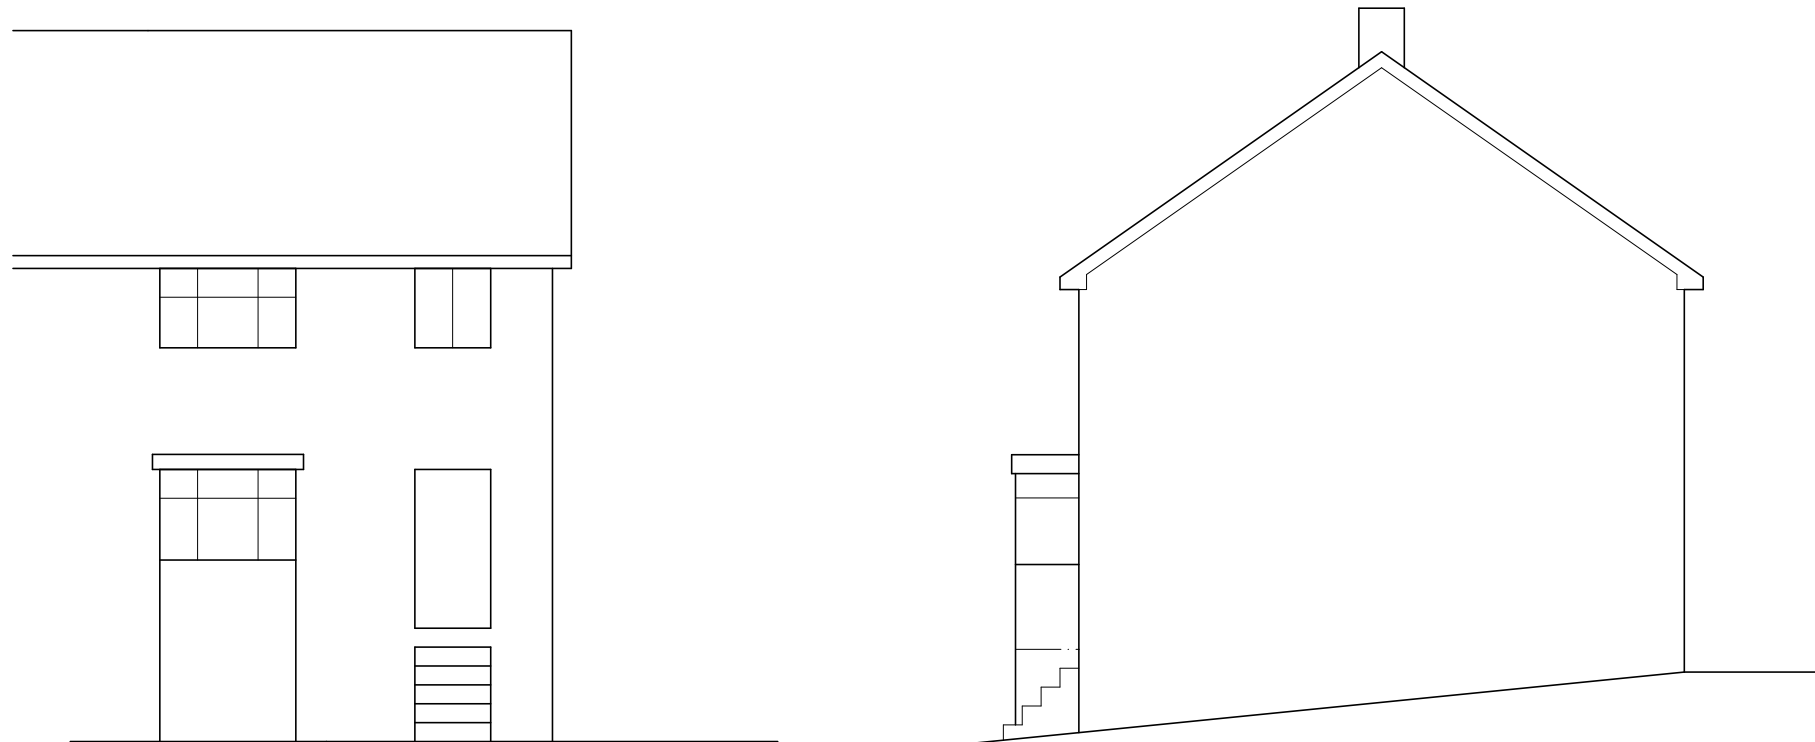

REAR ELEVATION

SIDE ELEVATION

Mr & Mrs S BRAZIER


PROPOSED REAR EXTENSION
30 COCKERHAM AVE.
BARNSELEY

EX PLAN & ELEVATIONS

1:50, 1:100 @ A3 NOV 21

Peter Thompson

"Linwood"
Barnsley Road
Dodworth

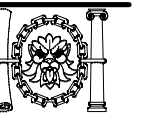

M.C.I.A.T.

tel. 01226 201391
Barnsley S75 3JR m. 07973251730
e-mail peter-thompson@hotmail.co.uk