


CLIENT	RICHARD RYDER PARTNERSHIP.				
PROJECT	RESIDENTIAL DEVELOPMENT AT ROYSTON LANE, ROYSTON, BARNSELEY				
DRAWING TITLE	ENTRANCE FEATURE. — PLAN.				
DATE	19.04.07	SCALE	1:125 @ A3.	DRAWN	JPL.
				DRWG No.	06/171/P. 11.
				REV	

LMP
 ARCHITECTURAL CONSULTANTS
 213 PRESTON ROAD
 WHITTLE-LE-WOODS
 CHORLEY
 LANCASHIRE
 PR6 7PS
 TEL: 01257 261555
 FAX: 01257 267224
 E-MAIL: group@lmp213.com
 © Copyright Lawson Margerison Practice Ltd.

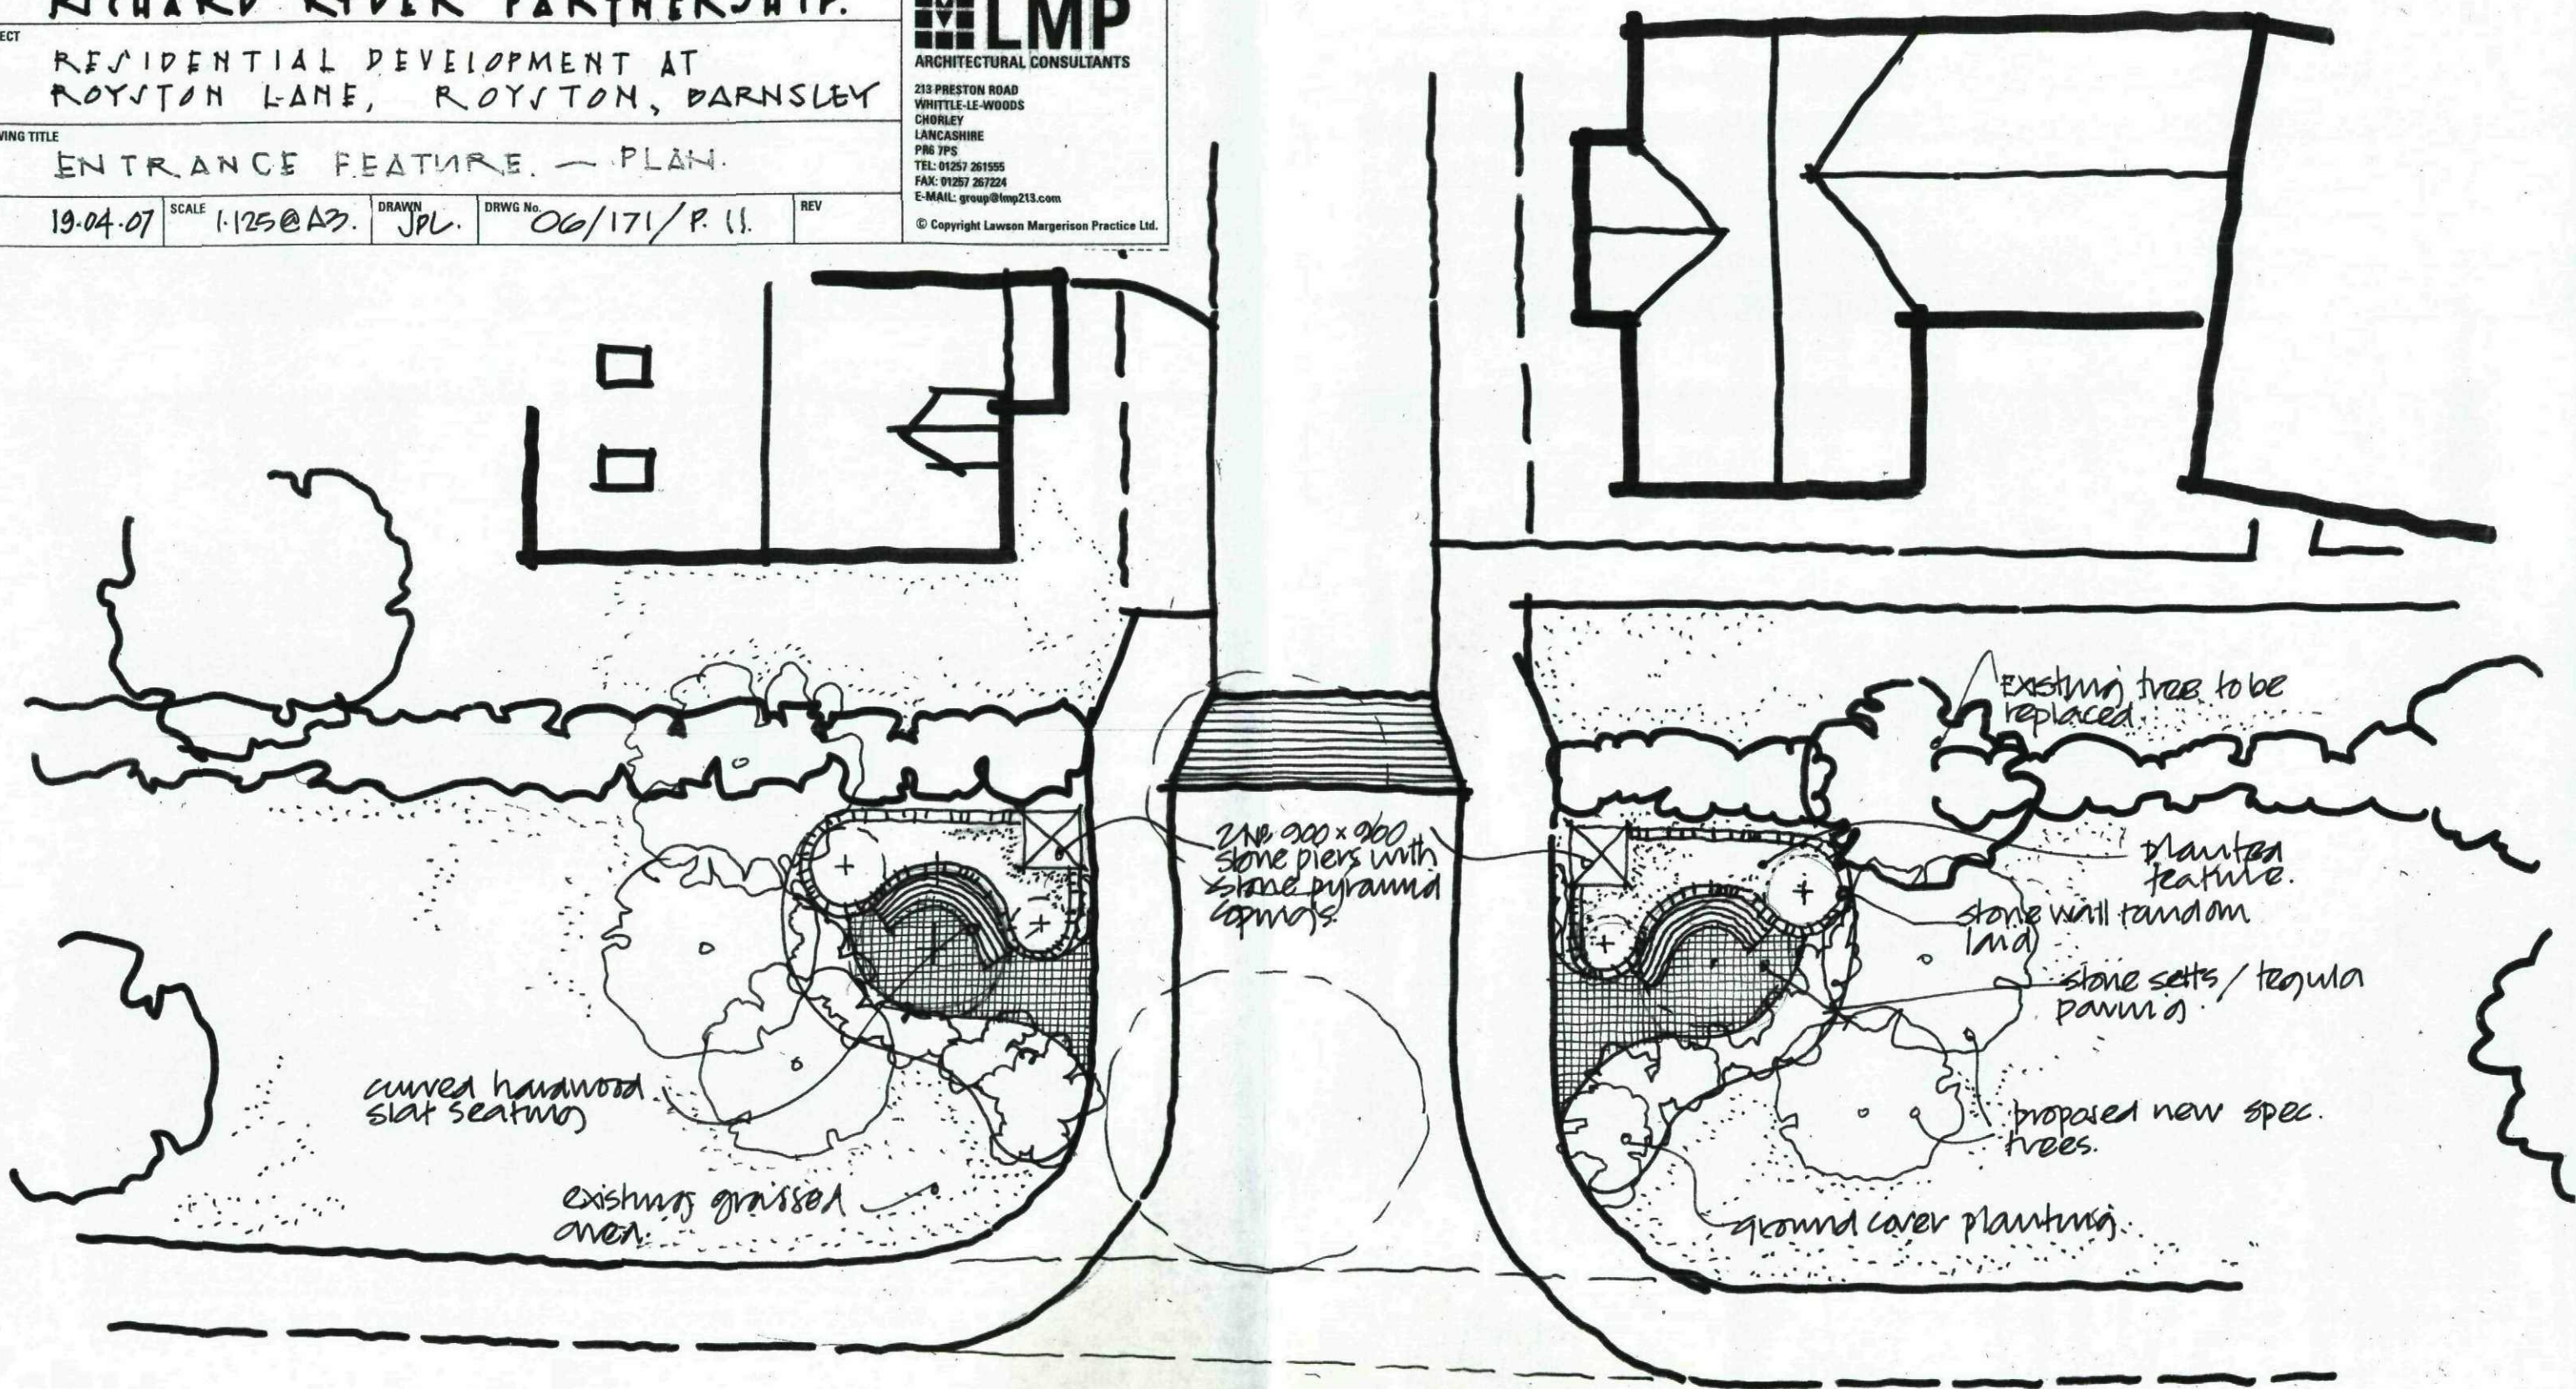

ROYSTON LANE.