
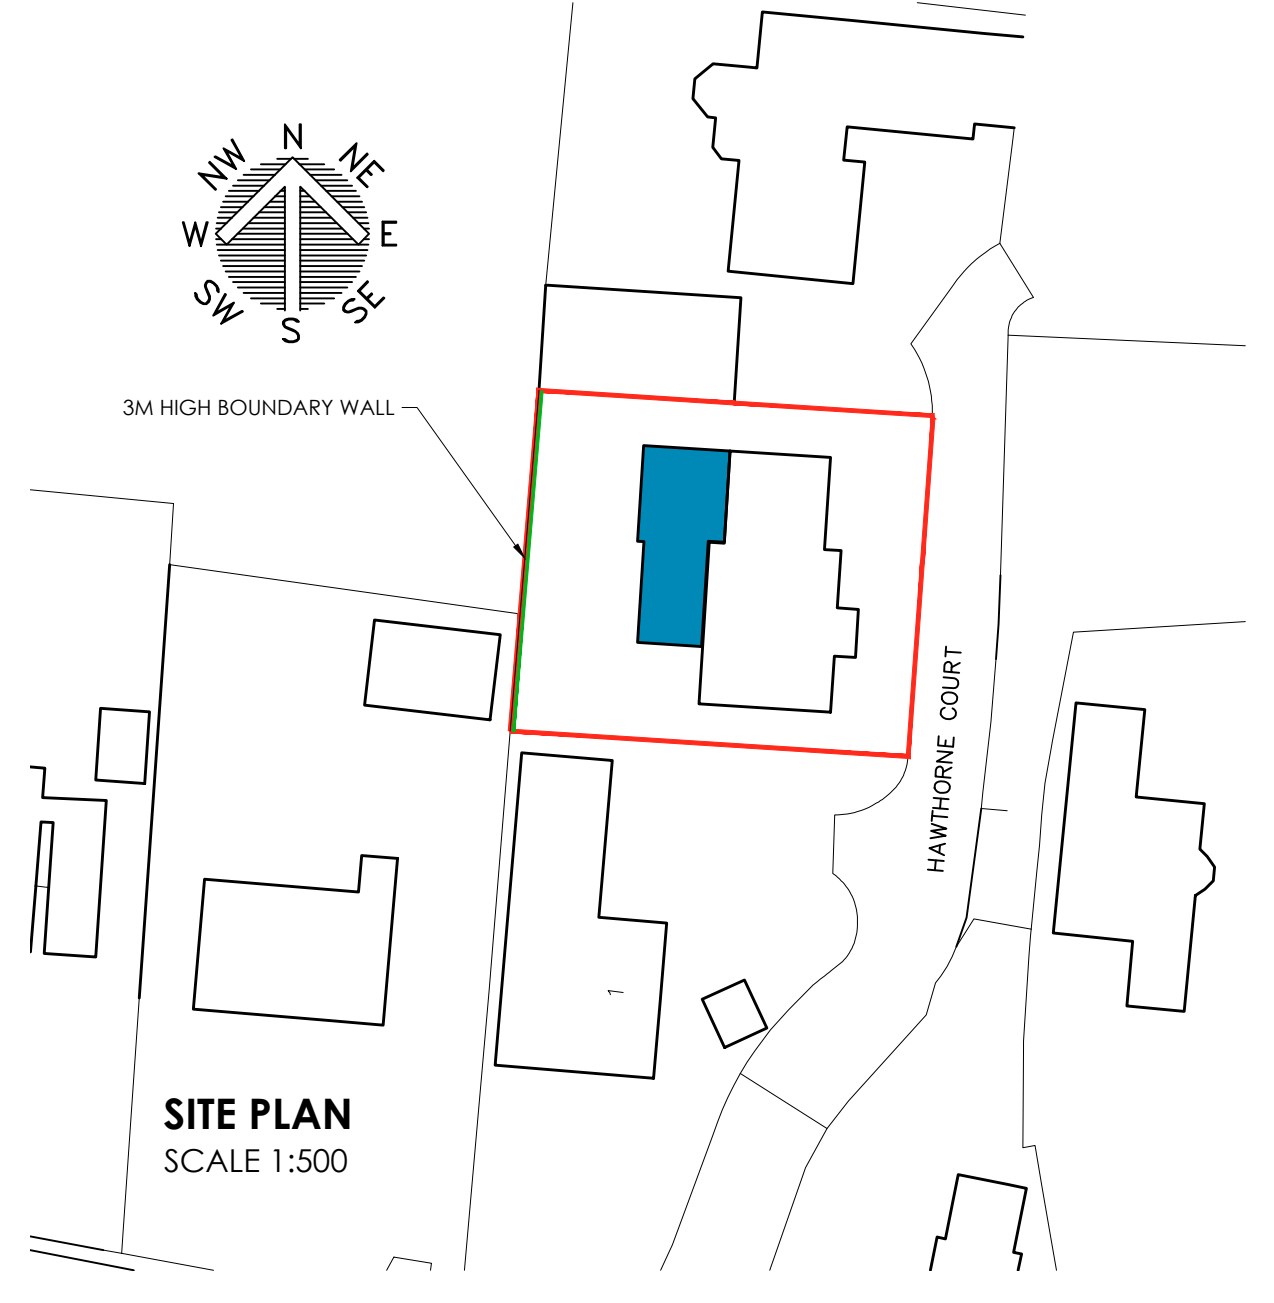
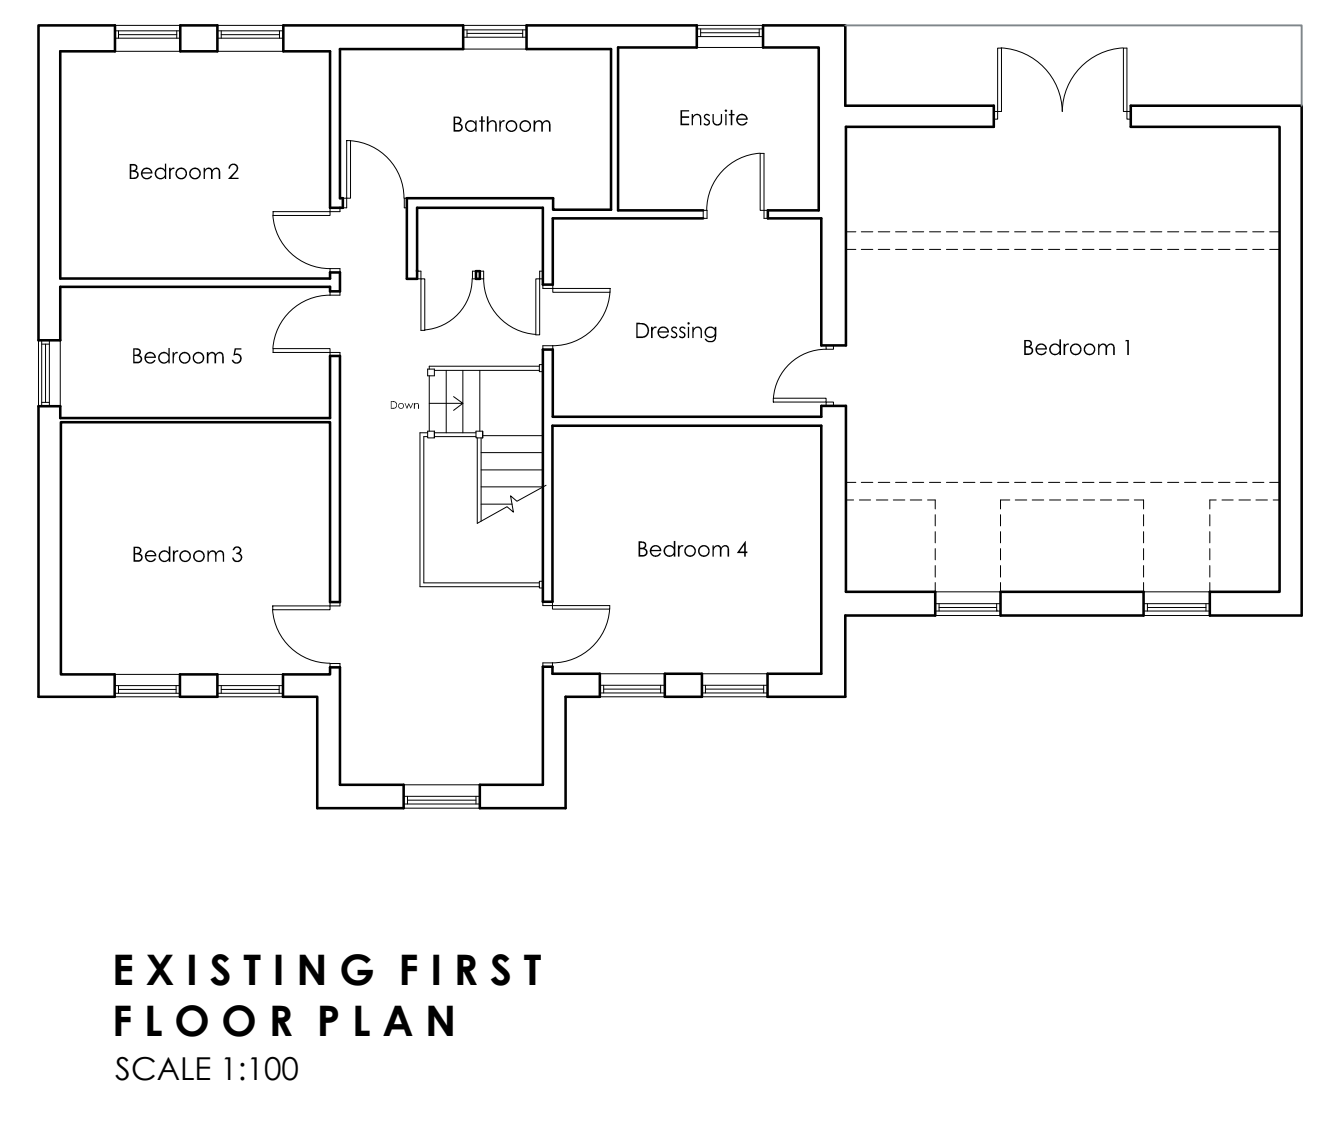
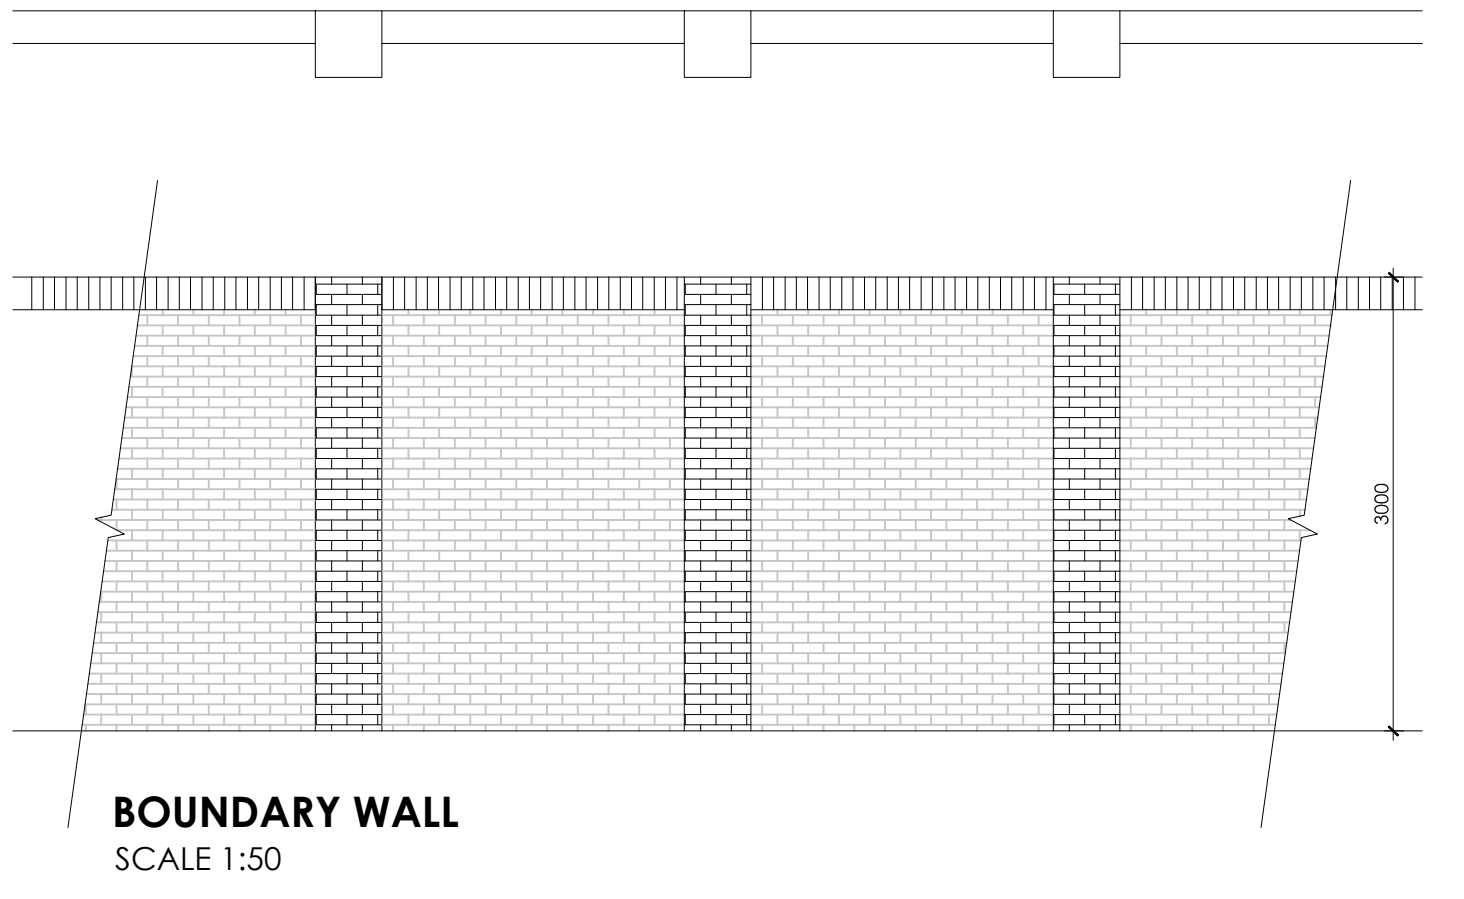


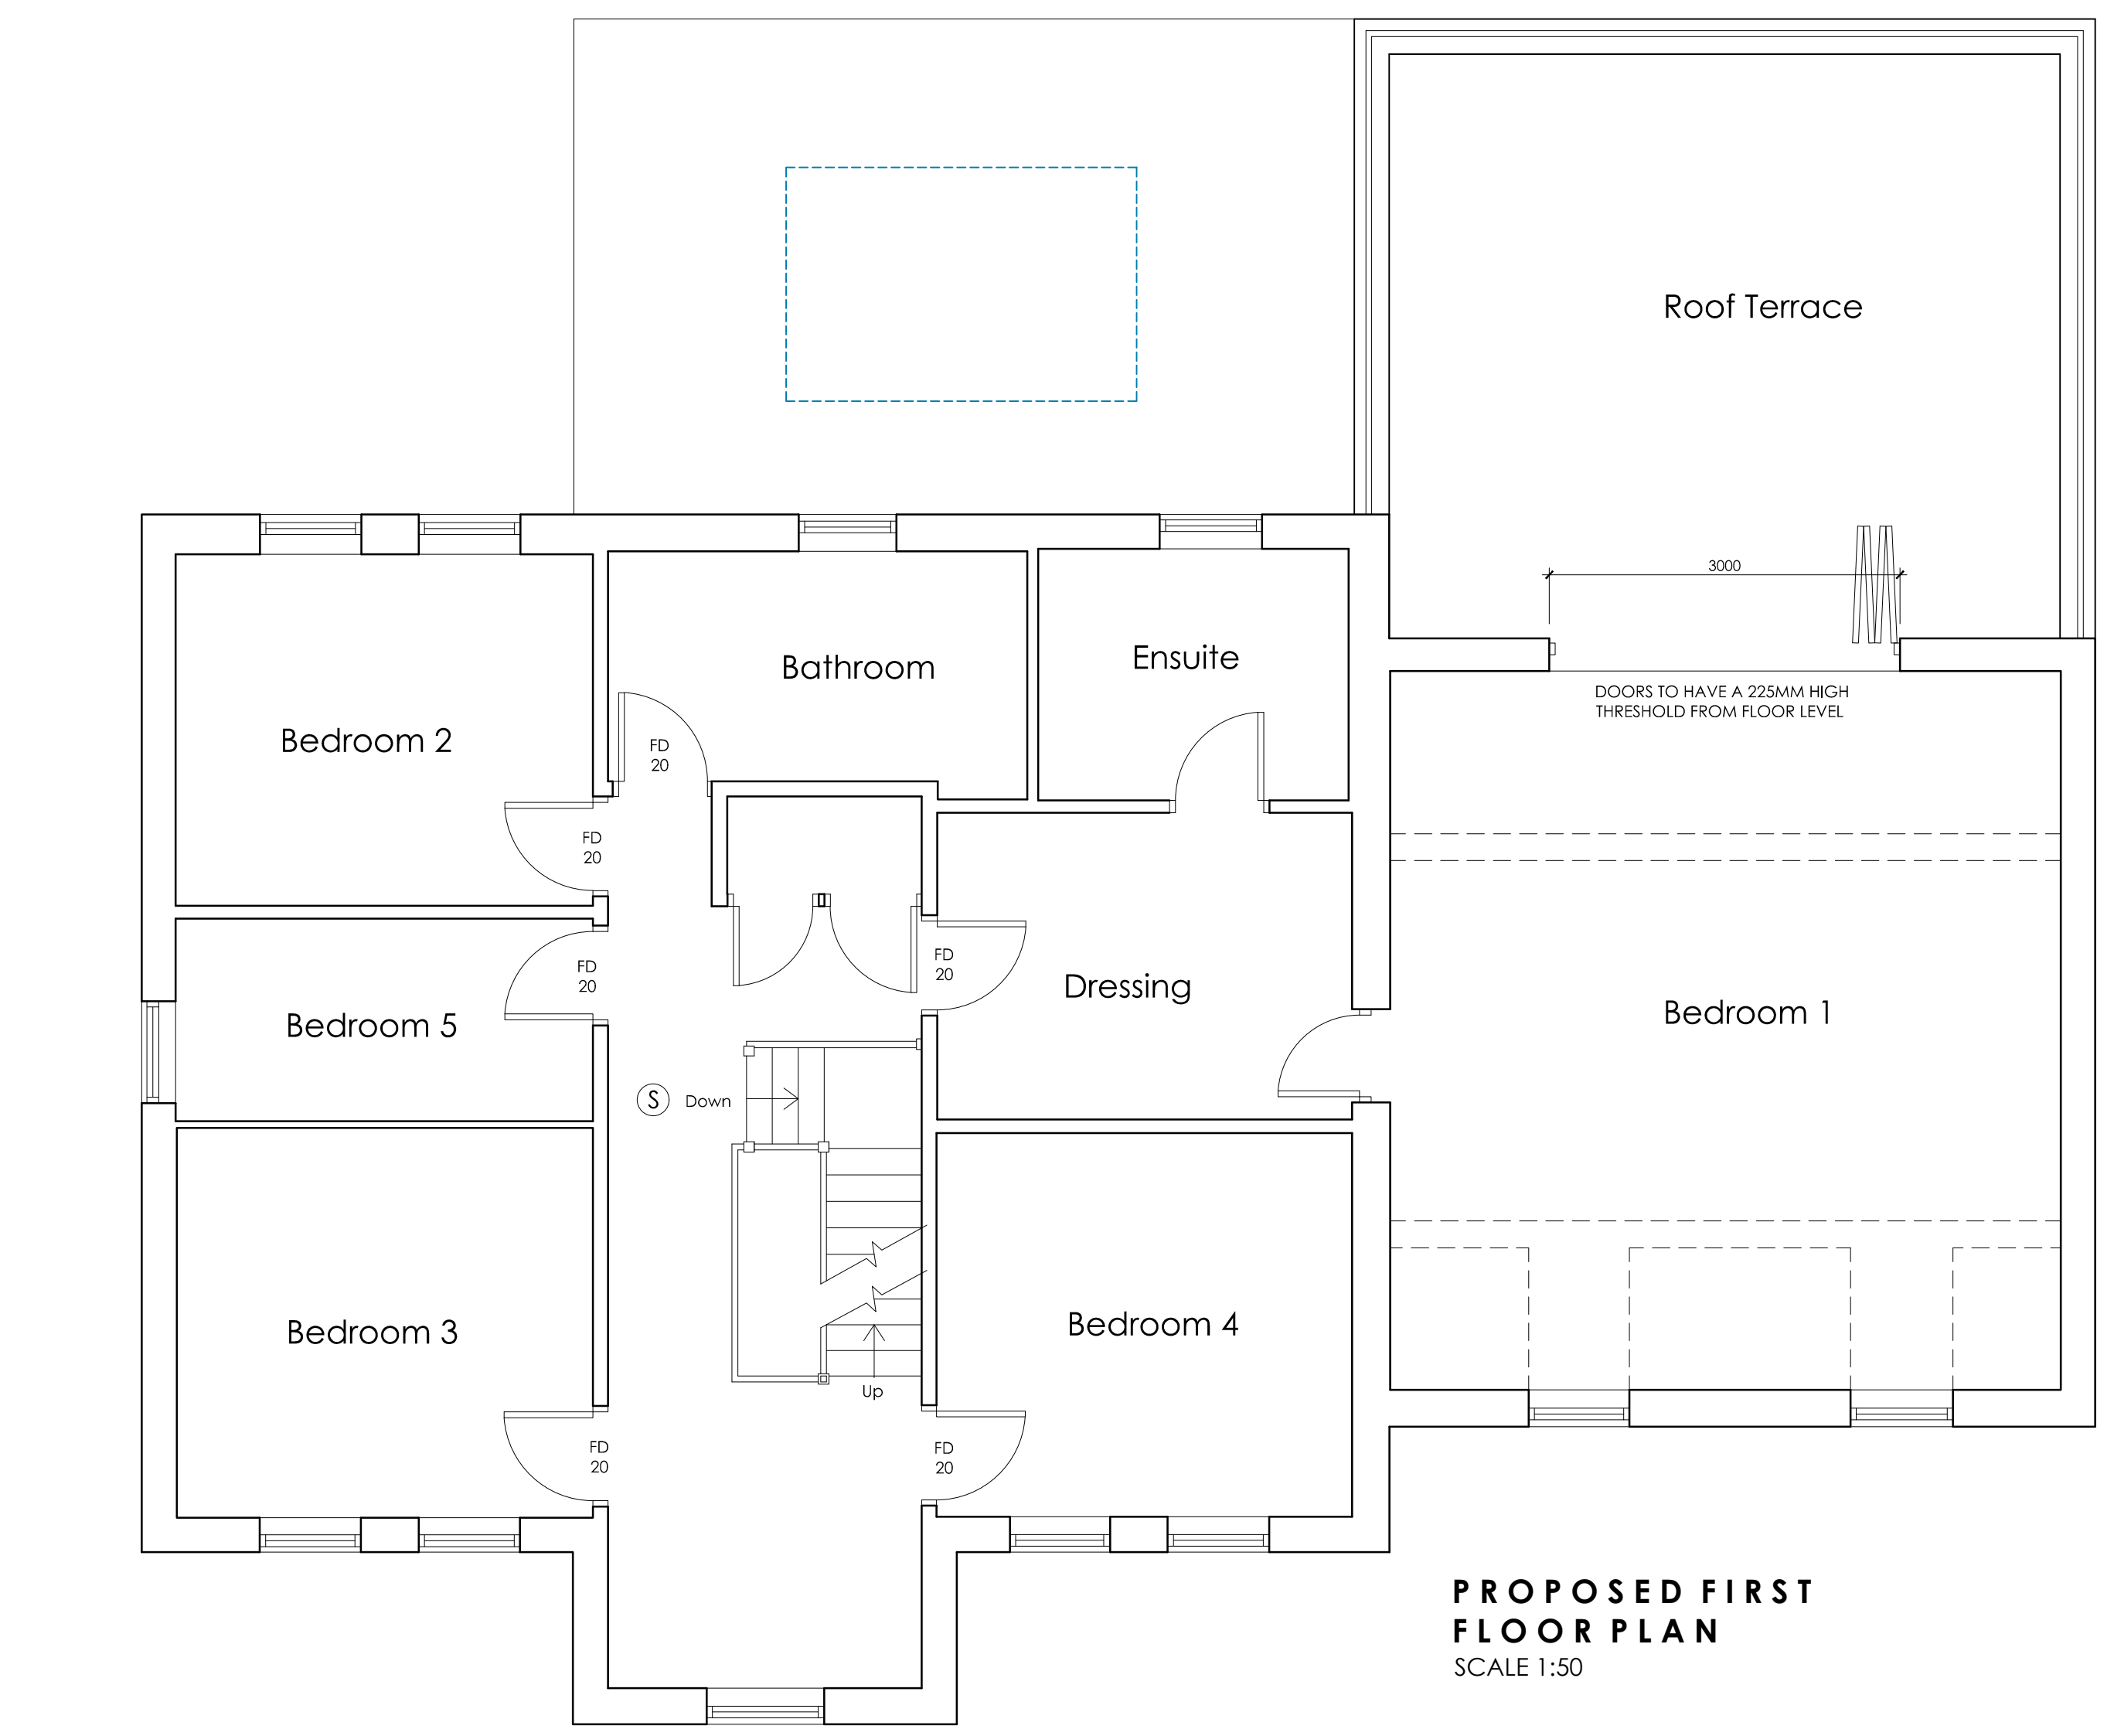

 White Agus PARTNERSHIP			OFFICE ONE, 34 VICTORIA ROAD, BARNLSLEY, S70 2BU			Phone: 01226 208482 Email: info@whiteaguspартnership.co.uk Web: www.whiteaguspартnership.co.uk		
ARCHITECTURAL SERVICES								
Project. PROPOSED EXTENSION AT 2 HAWTHORNE COURT DARTON, BARNLSLEY, S75 5FF					Client. MR CHRIS GILL			
Drawing Title. PLANS & ELEVATIONS					Date. AUGUST 2022		Scale. 1:50 & 1:100 @ A1	
					Ref. 22-084		Dwg. No. 02	
Date	Suffix	Description			Date	Suffix	Description	
21/09/2022	A	REVISED TO CLIENTS REQUIREMENTS						
02/11/2022	B	REVISED TO CLIENTS REQUIREMENTS						
22/11/2022	C	BOUNDARY WALL ADDED						