



NOTE
EXISTING TIMBER LEAN TO
WITH PLASTIC PANELLED ROOF
TO BE TAKEN DOWN


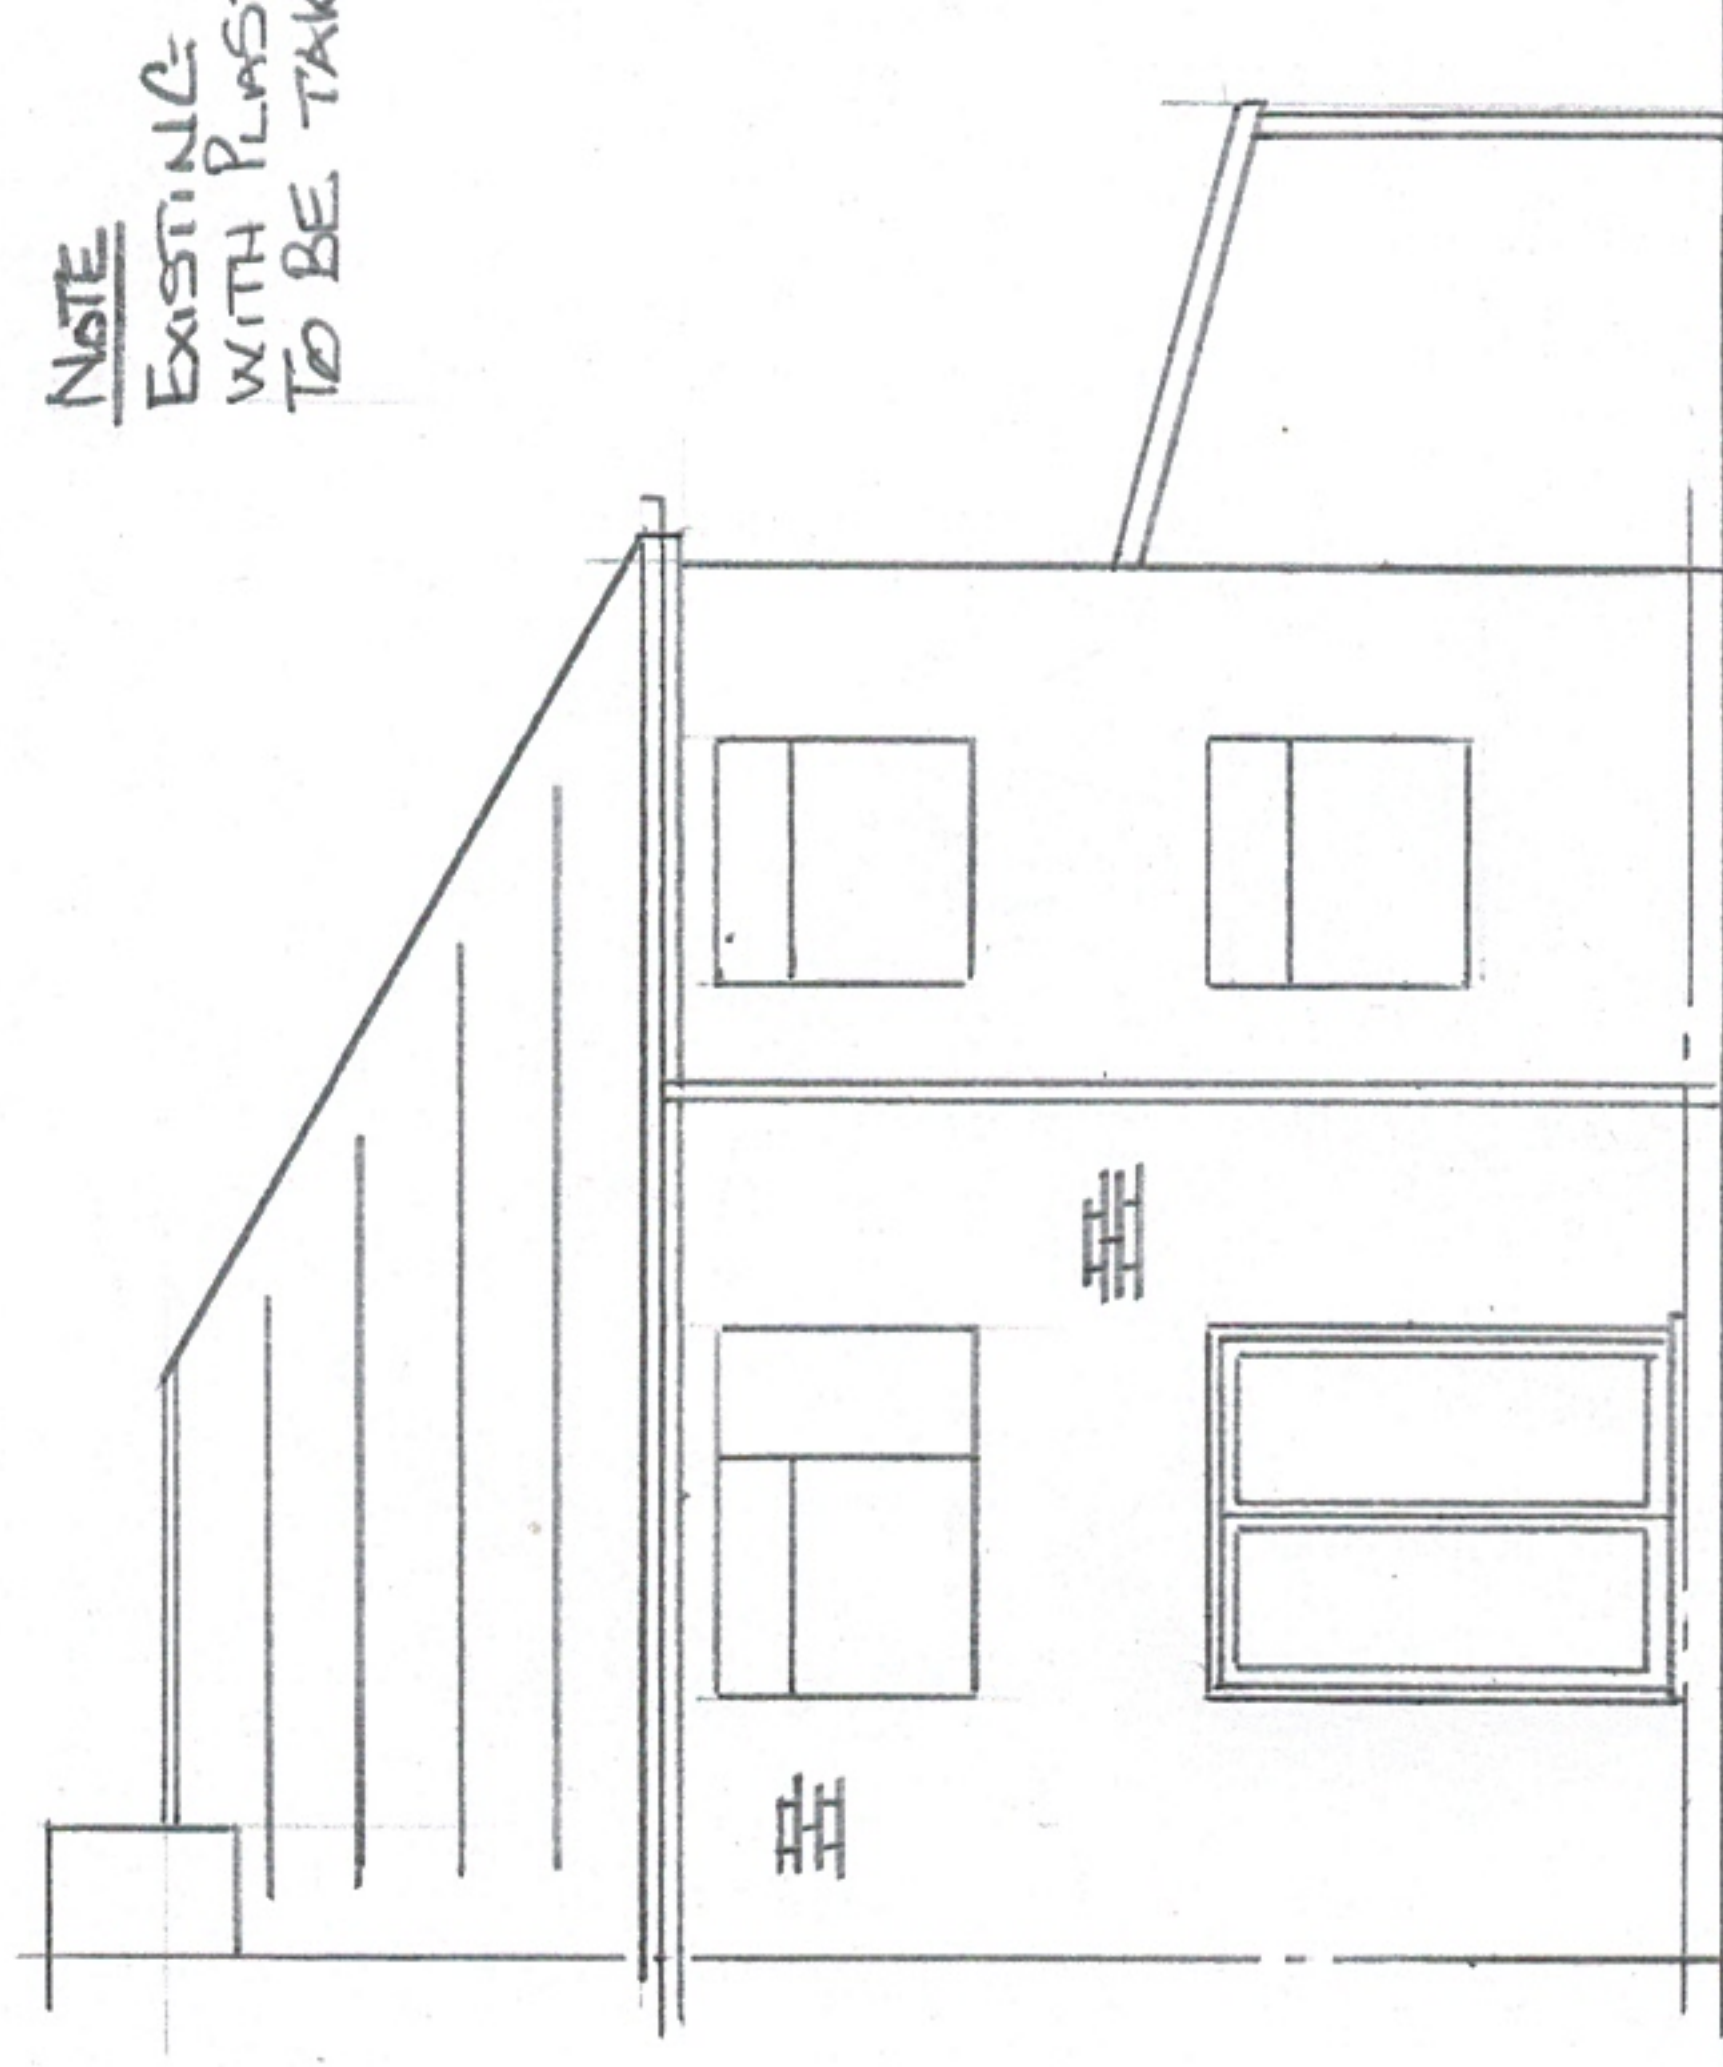


EXISTING REAR ELEVATION

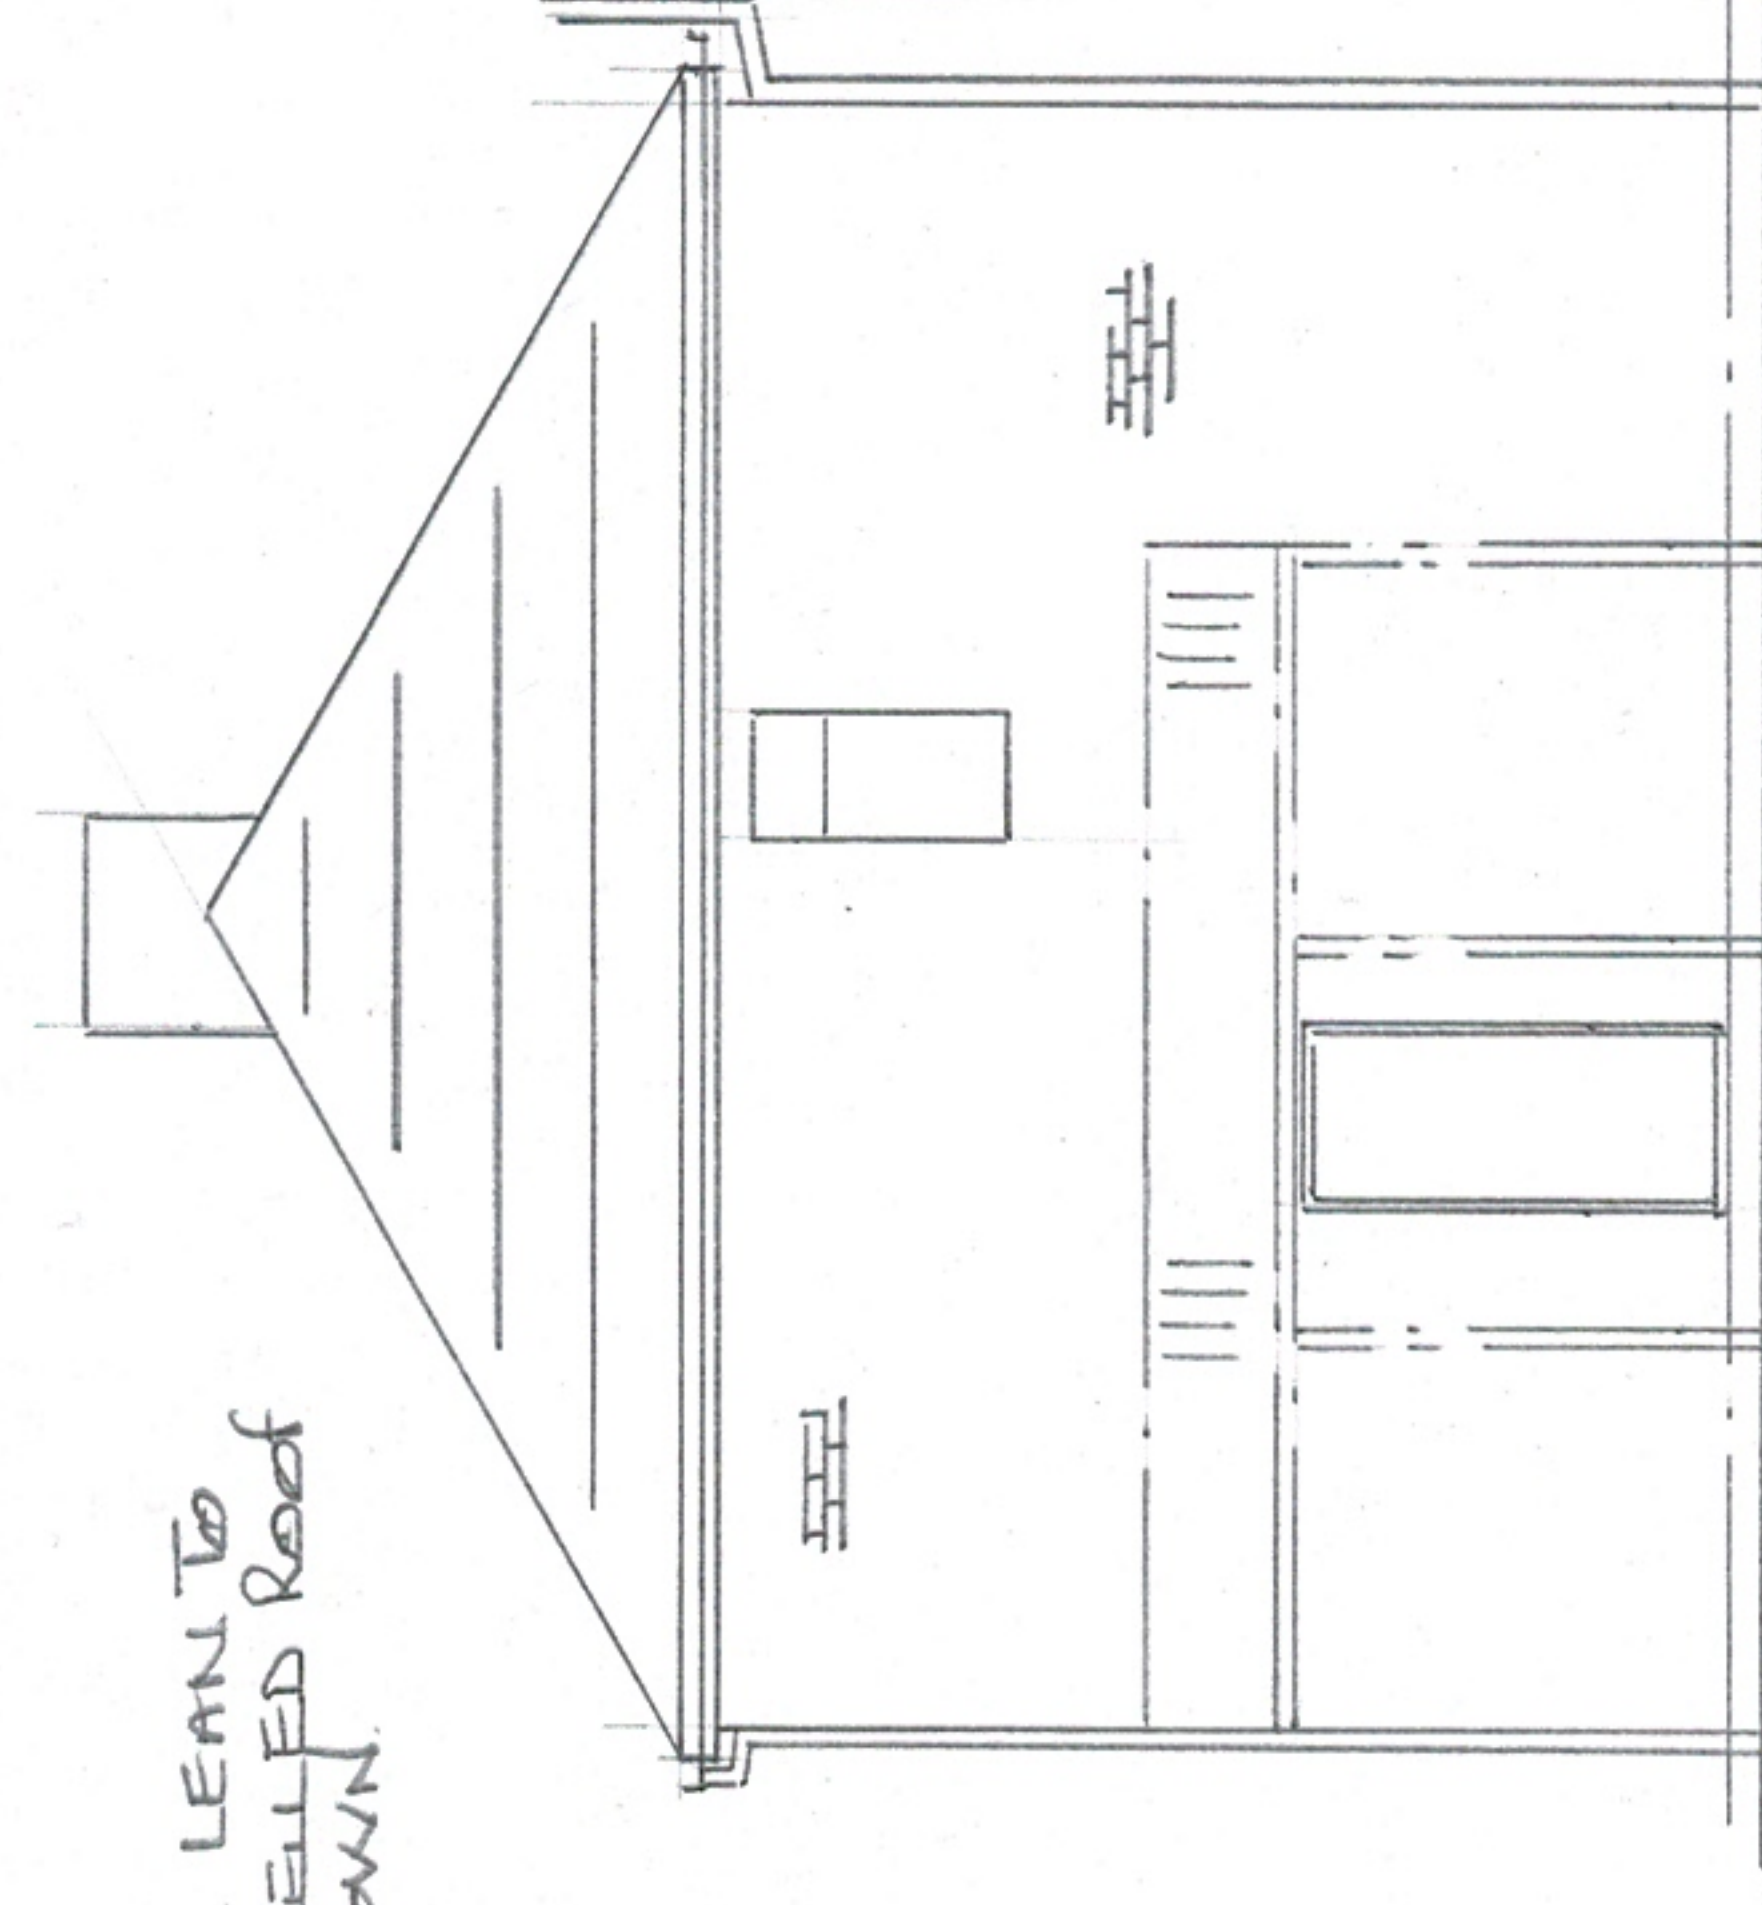


EXISTING GABLE ELEVATION

PROPOSED REAR ELEVATION

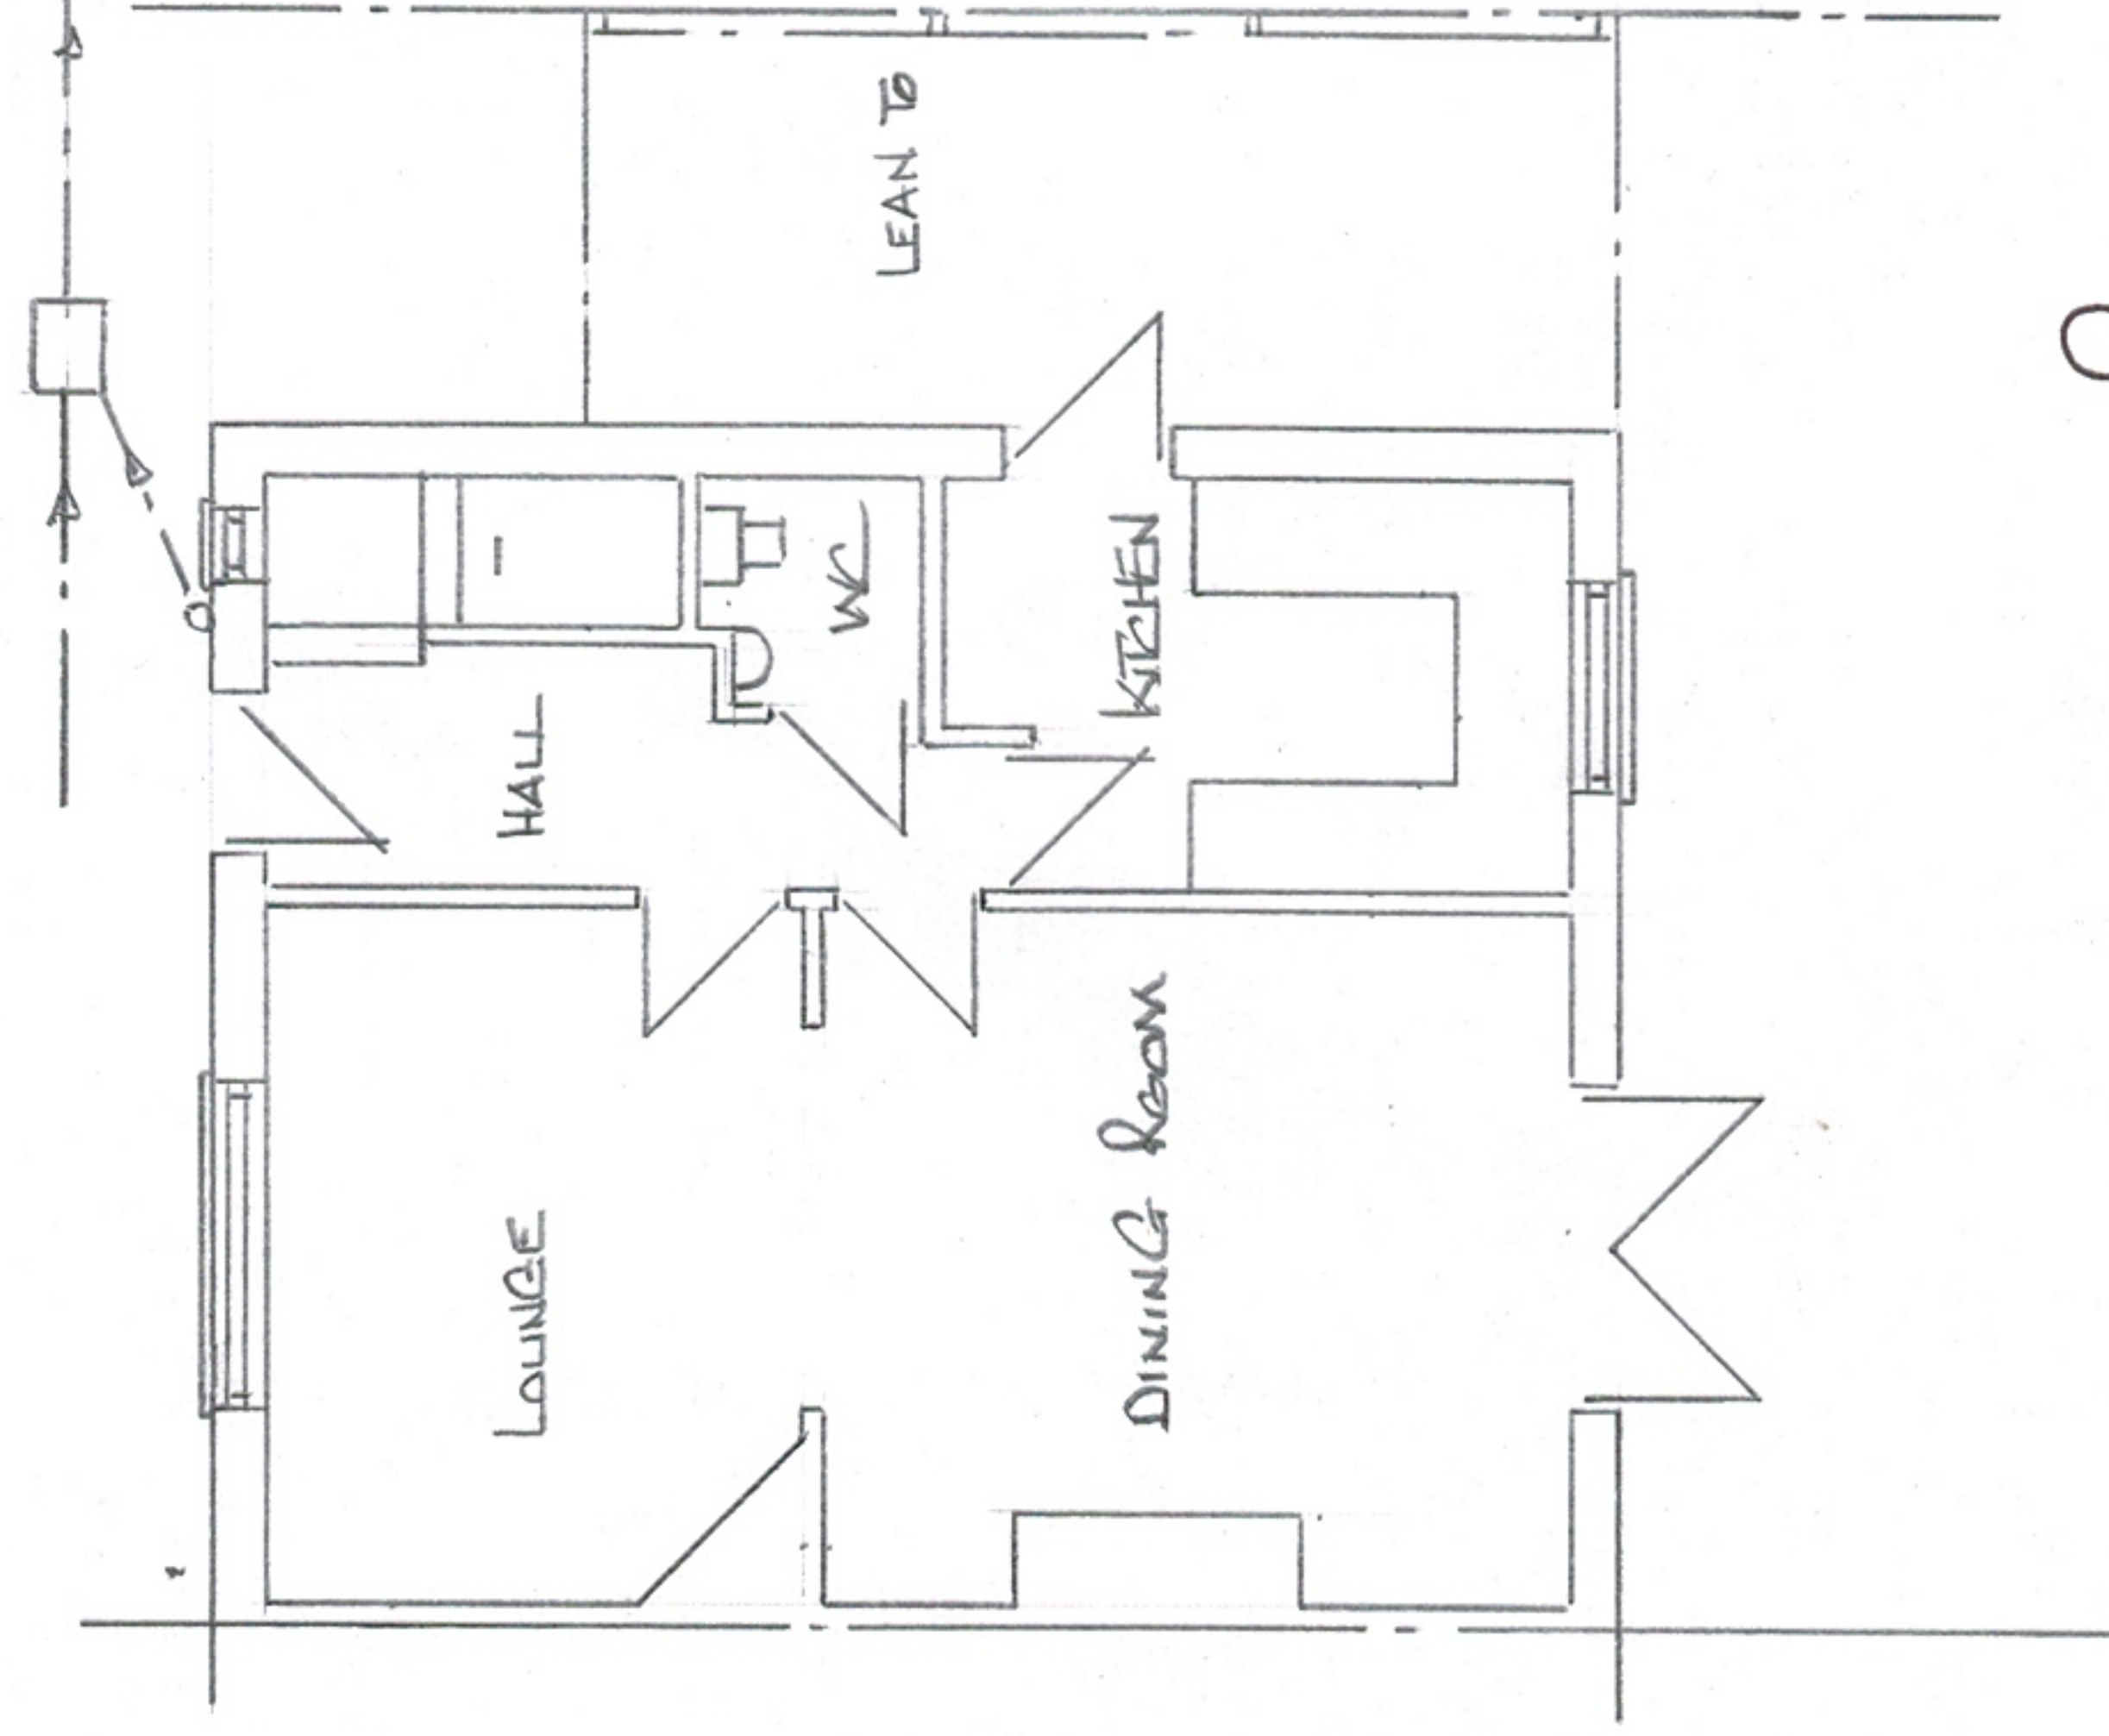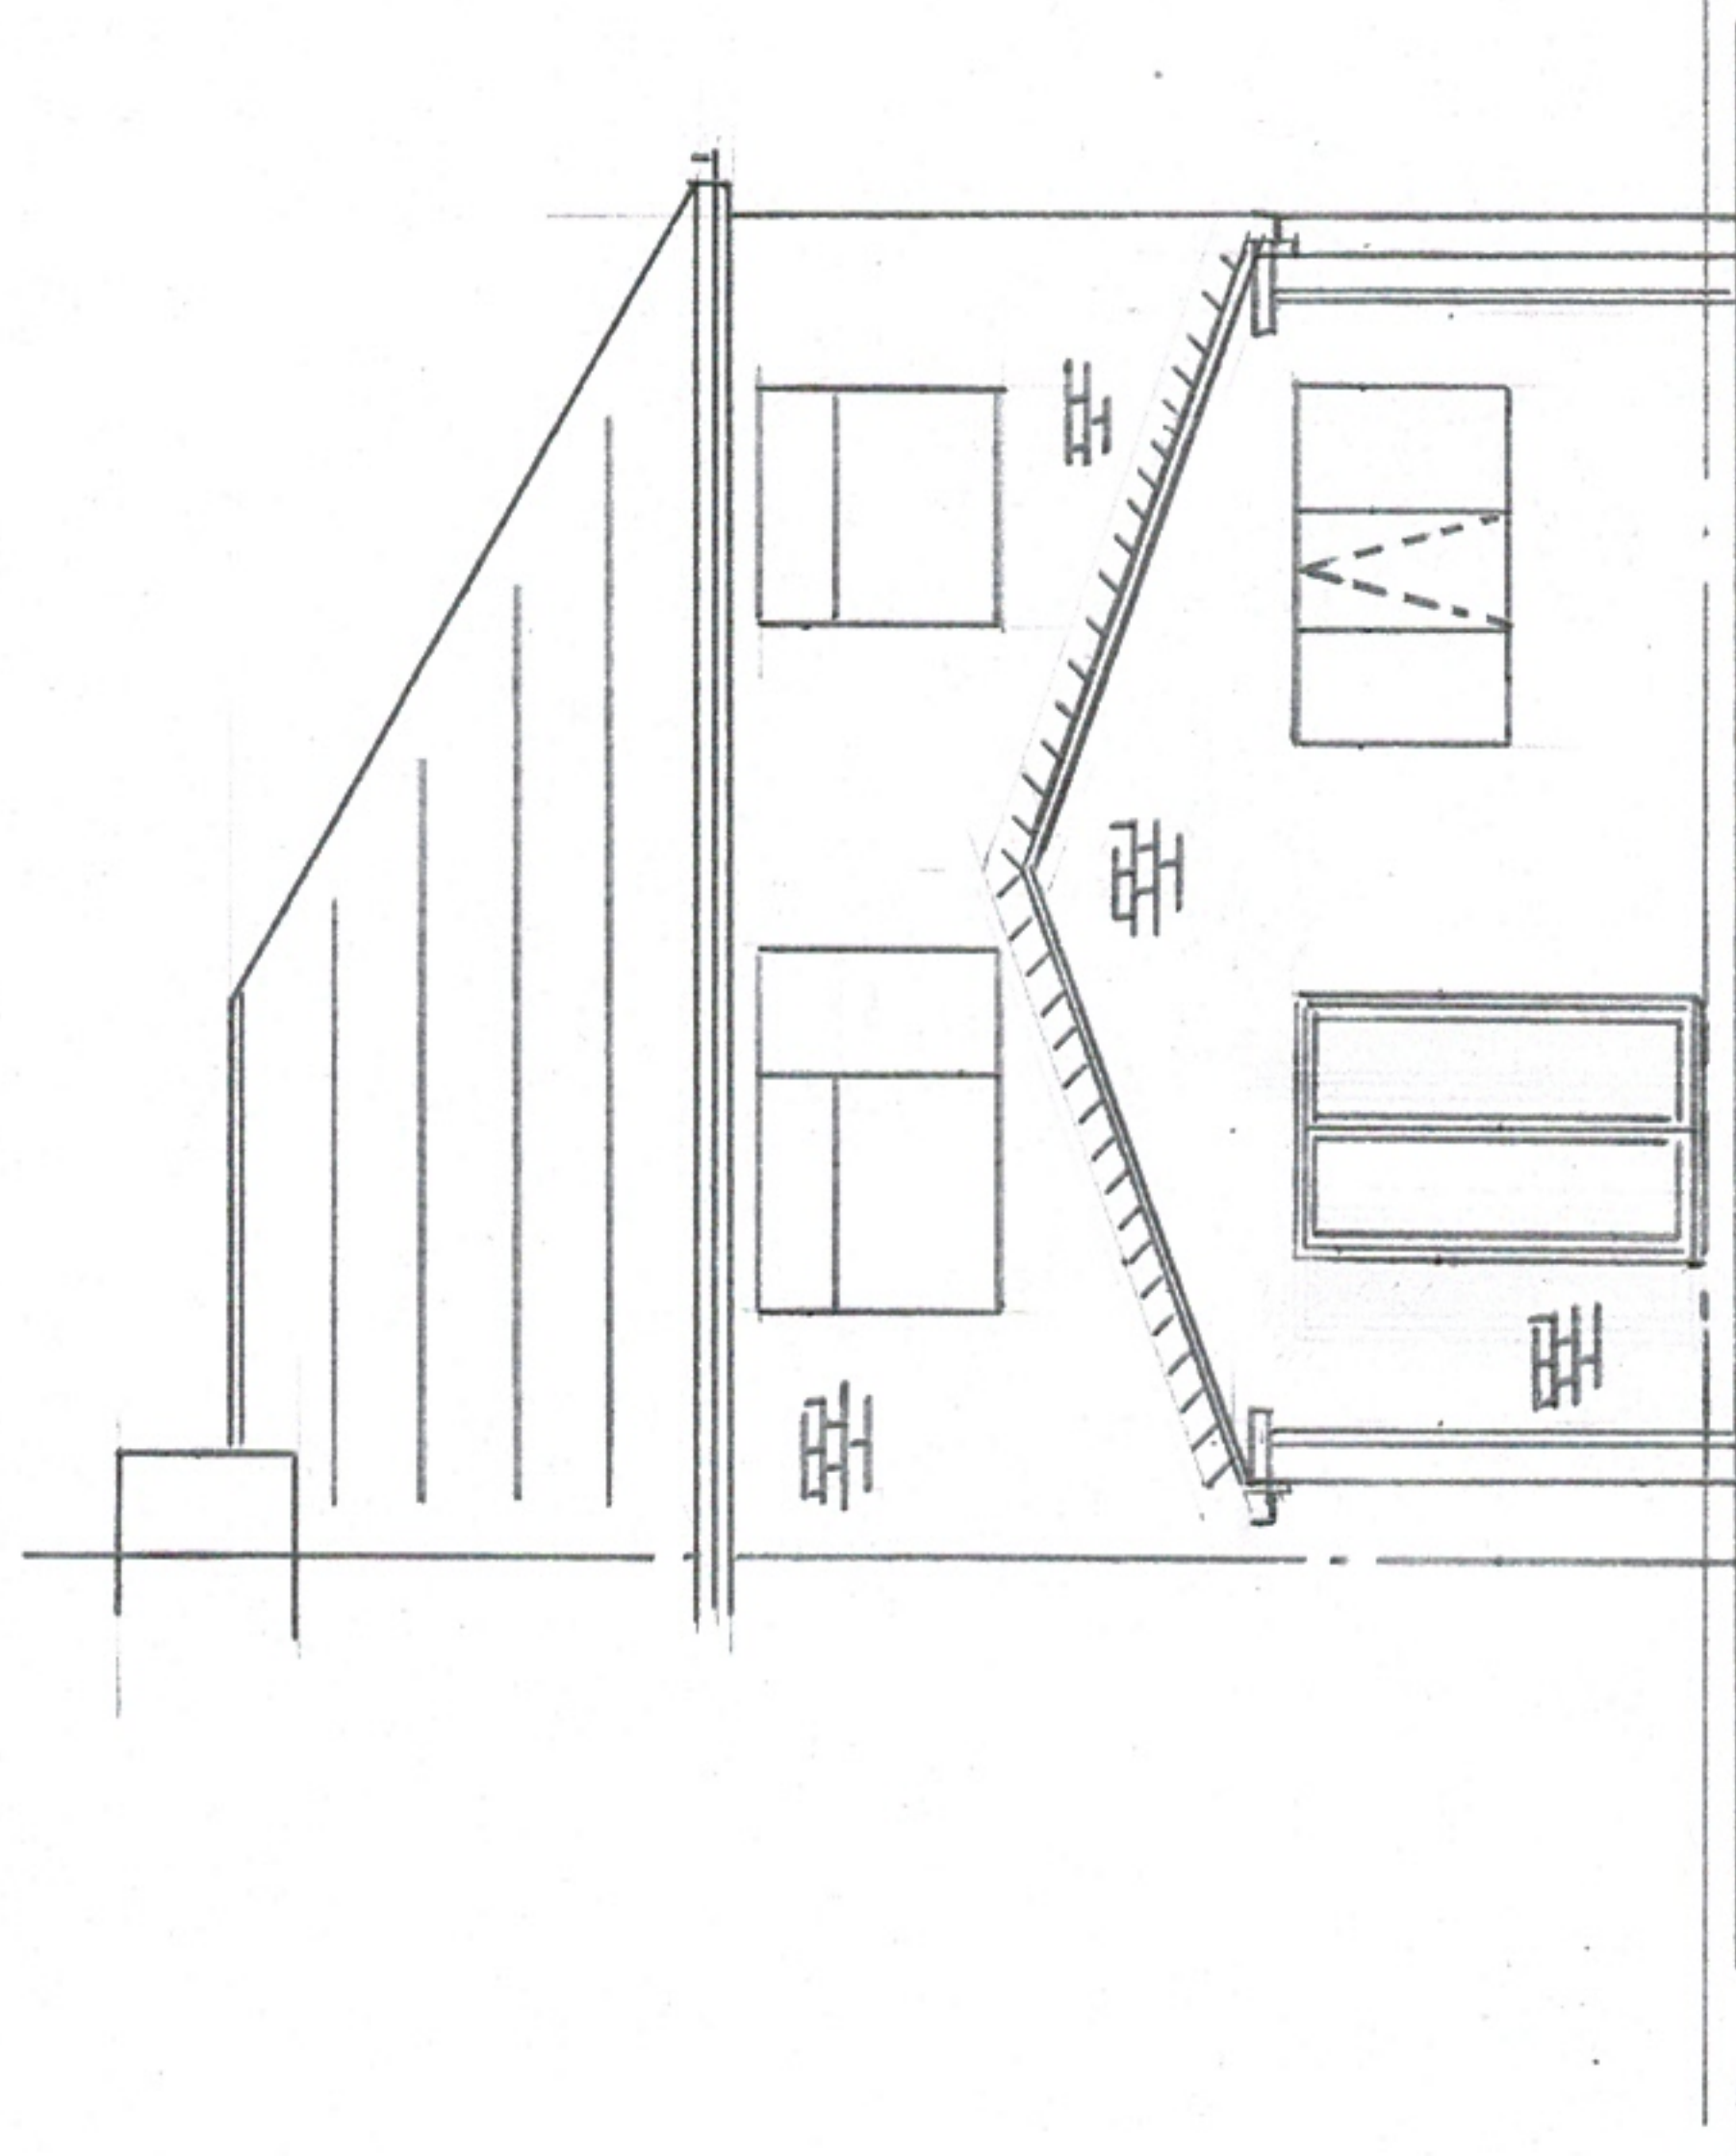

EXISTING GROUND FLOOR PLAN

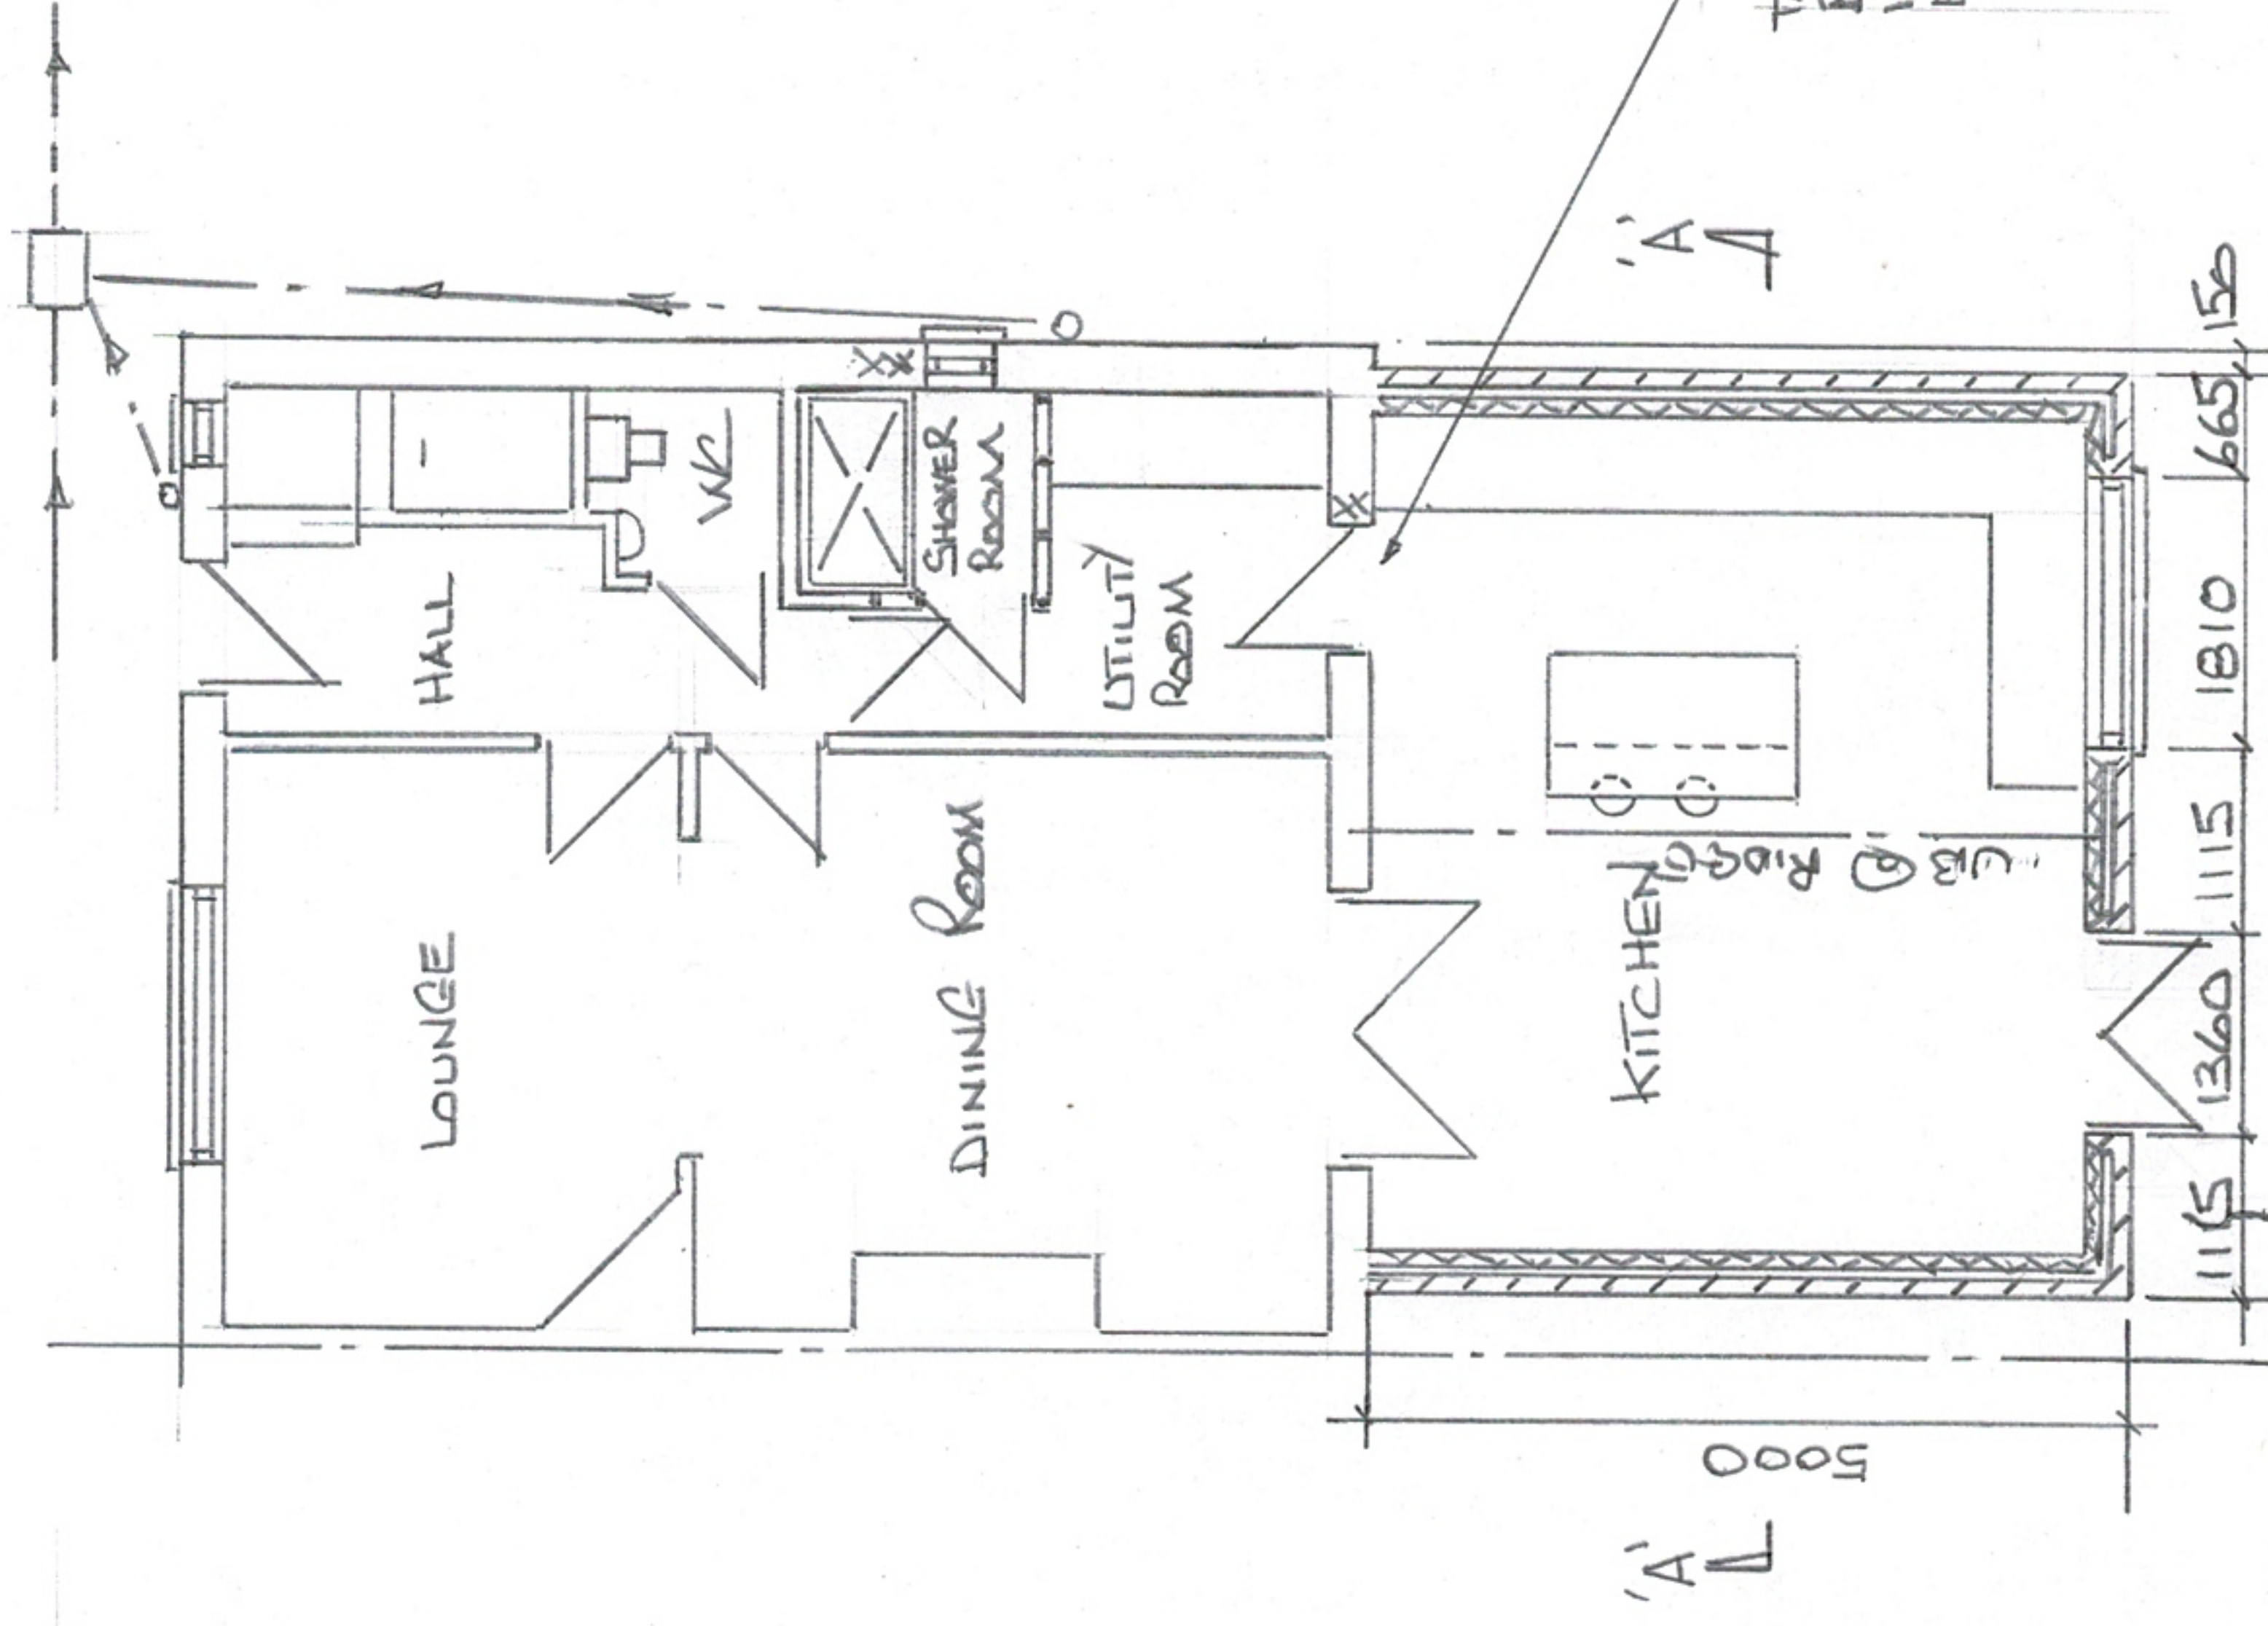


PROPOSED GROUND FLOOR PLAN

TAKE OUT EXISTING DECK
AND FRAME, BRICK UP
OPENING AS SHOWN AND
FIT NEW WINDOW INTO
SHOWER ROOM

TAKE OUT WINDOW AND
BRICK UP FORM OPENING
INTO PROPOSED
EXTENSION

PROPOSED GABLE ELEVATION

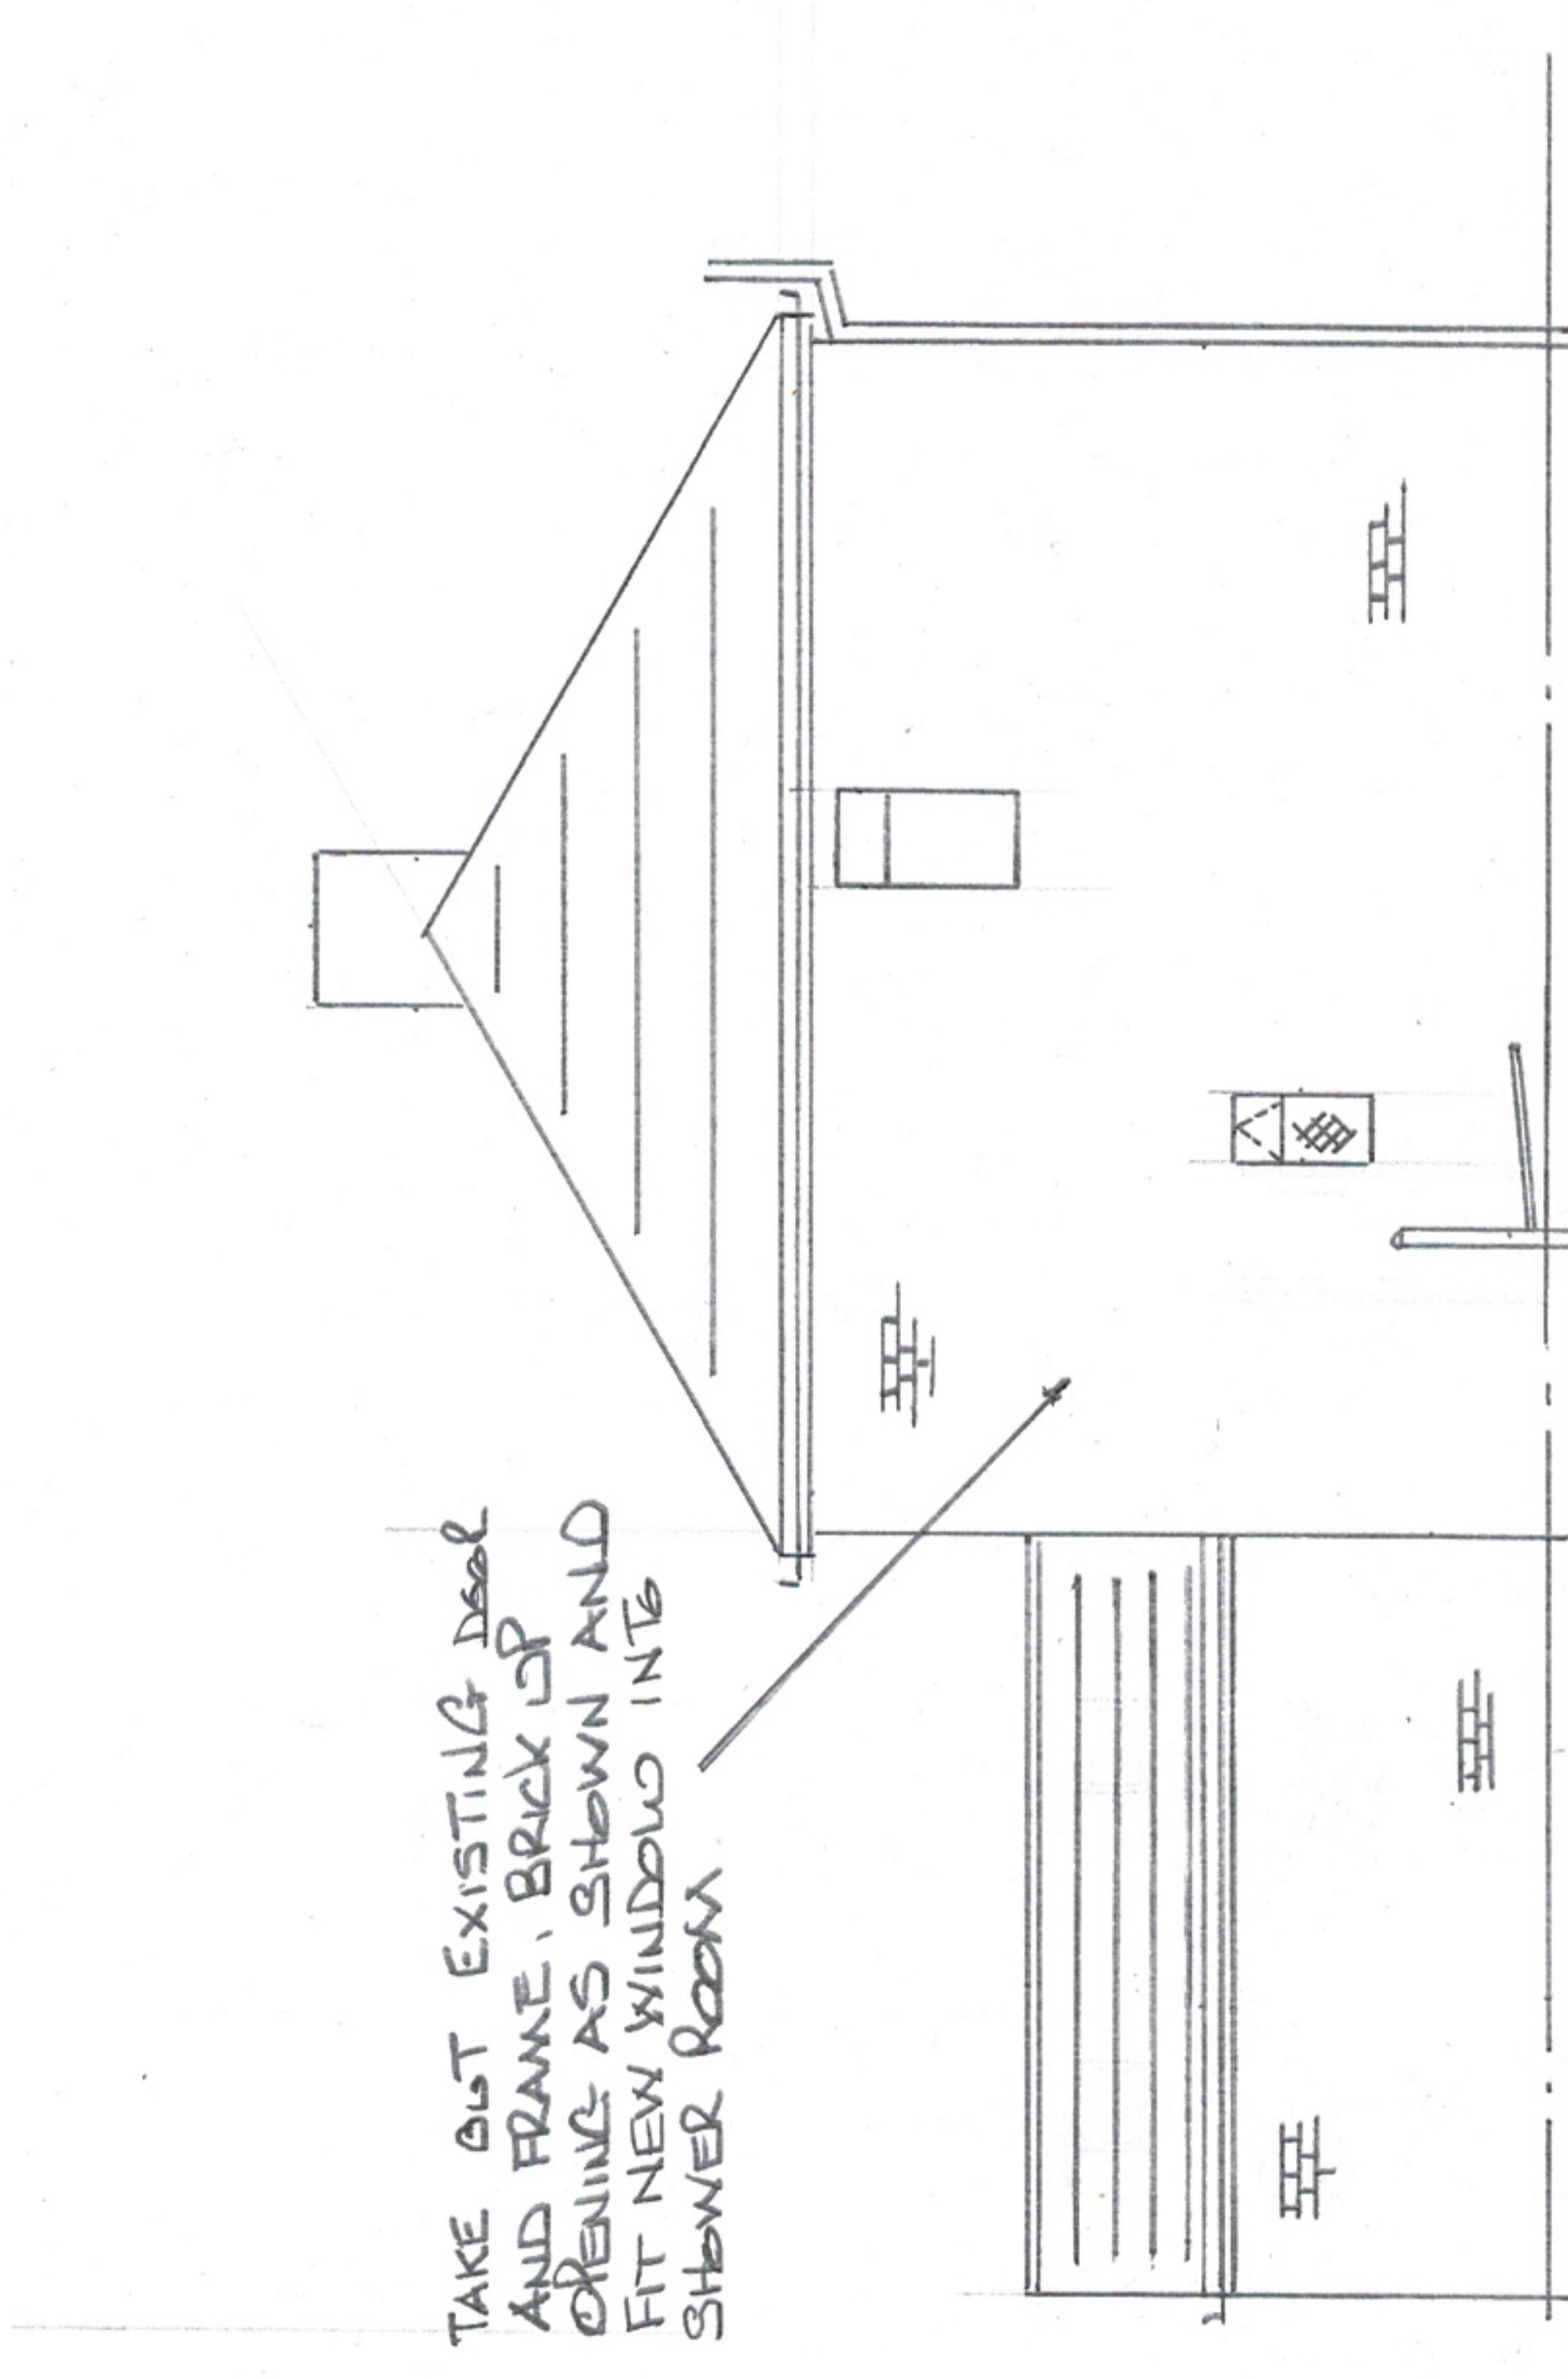

204/222 EXTERNAL SKIN TO BE MATCHING FACING BRICK

PROPOSED SINGLE STOREY
REAR EXTENSION TO 52,
THE CRESCENT, BOLTON
UPON DEARNE, BARNSLEY