

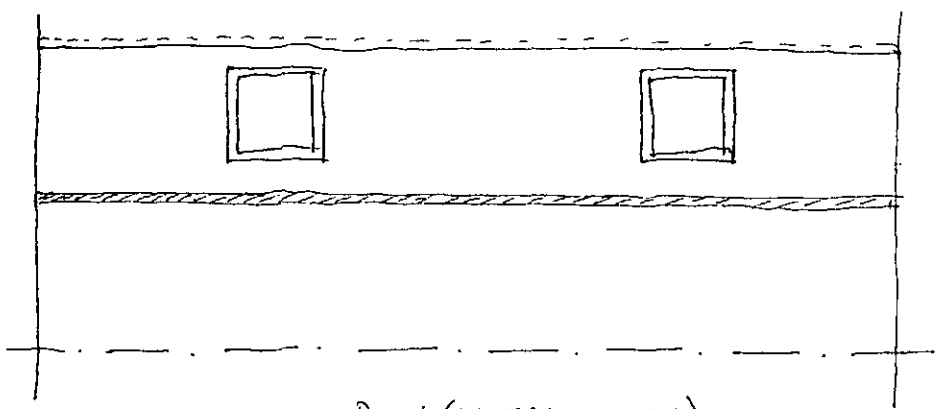


PLAN (INTERNAL VIEW)

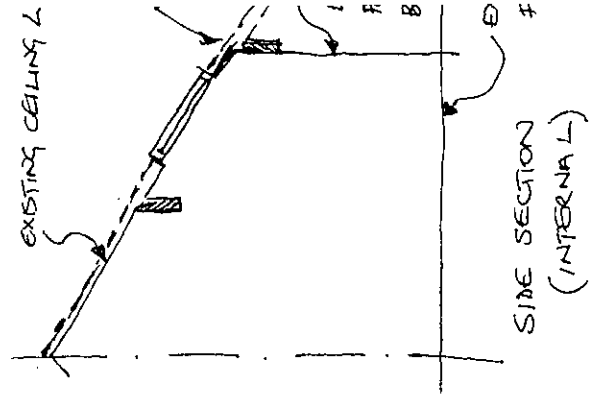

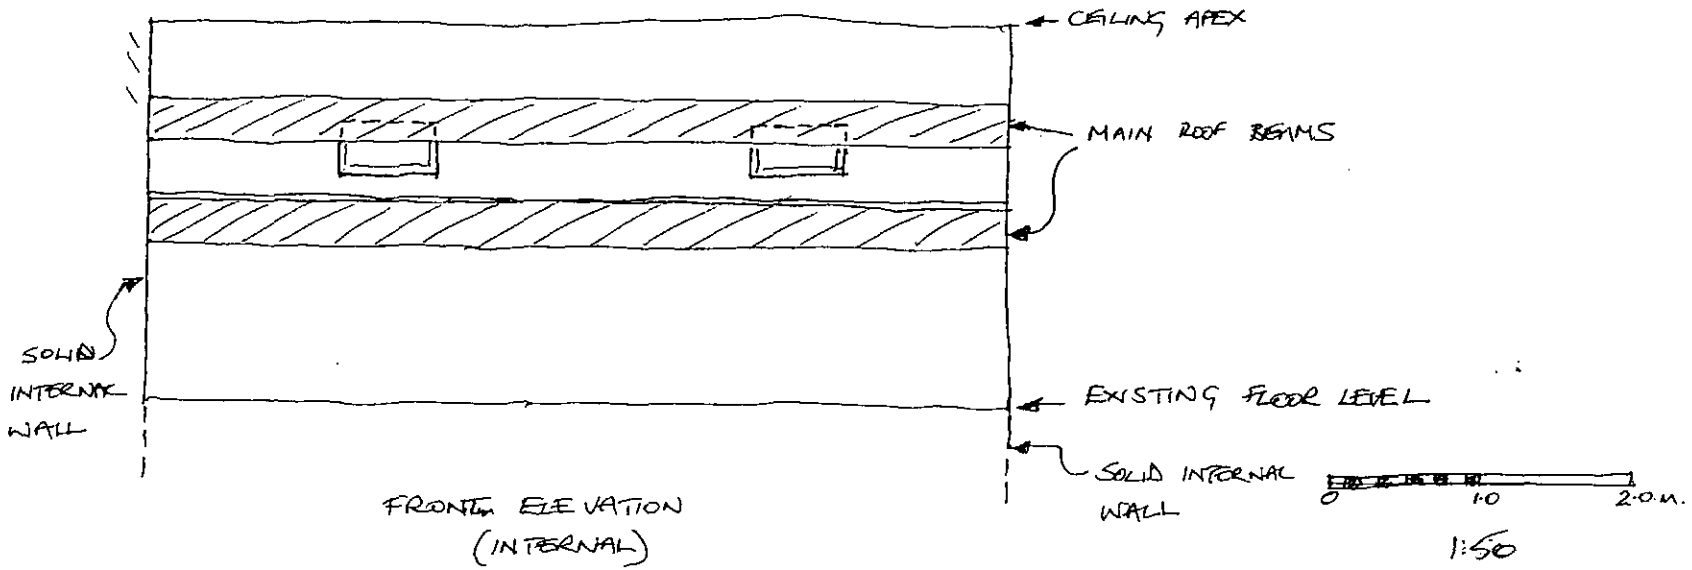

FRONT ELEVATION
(INTERNAL)

1:50