


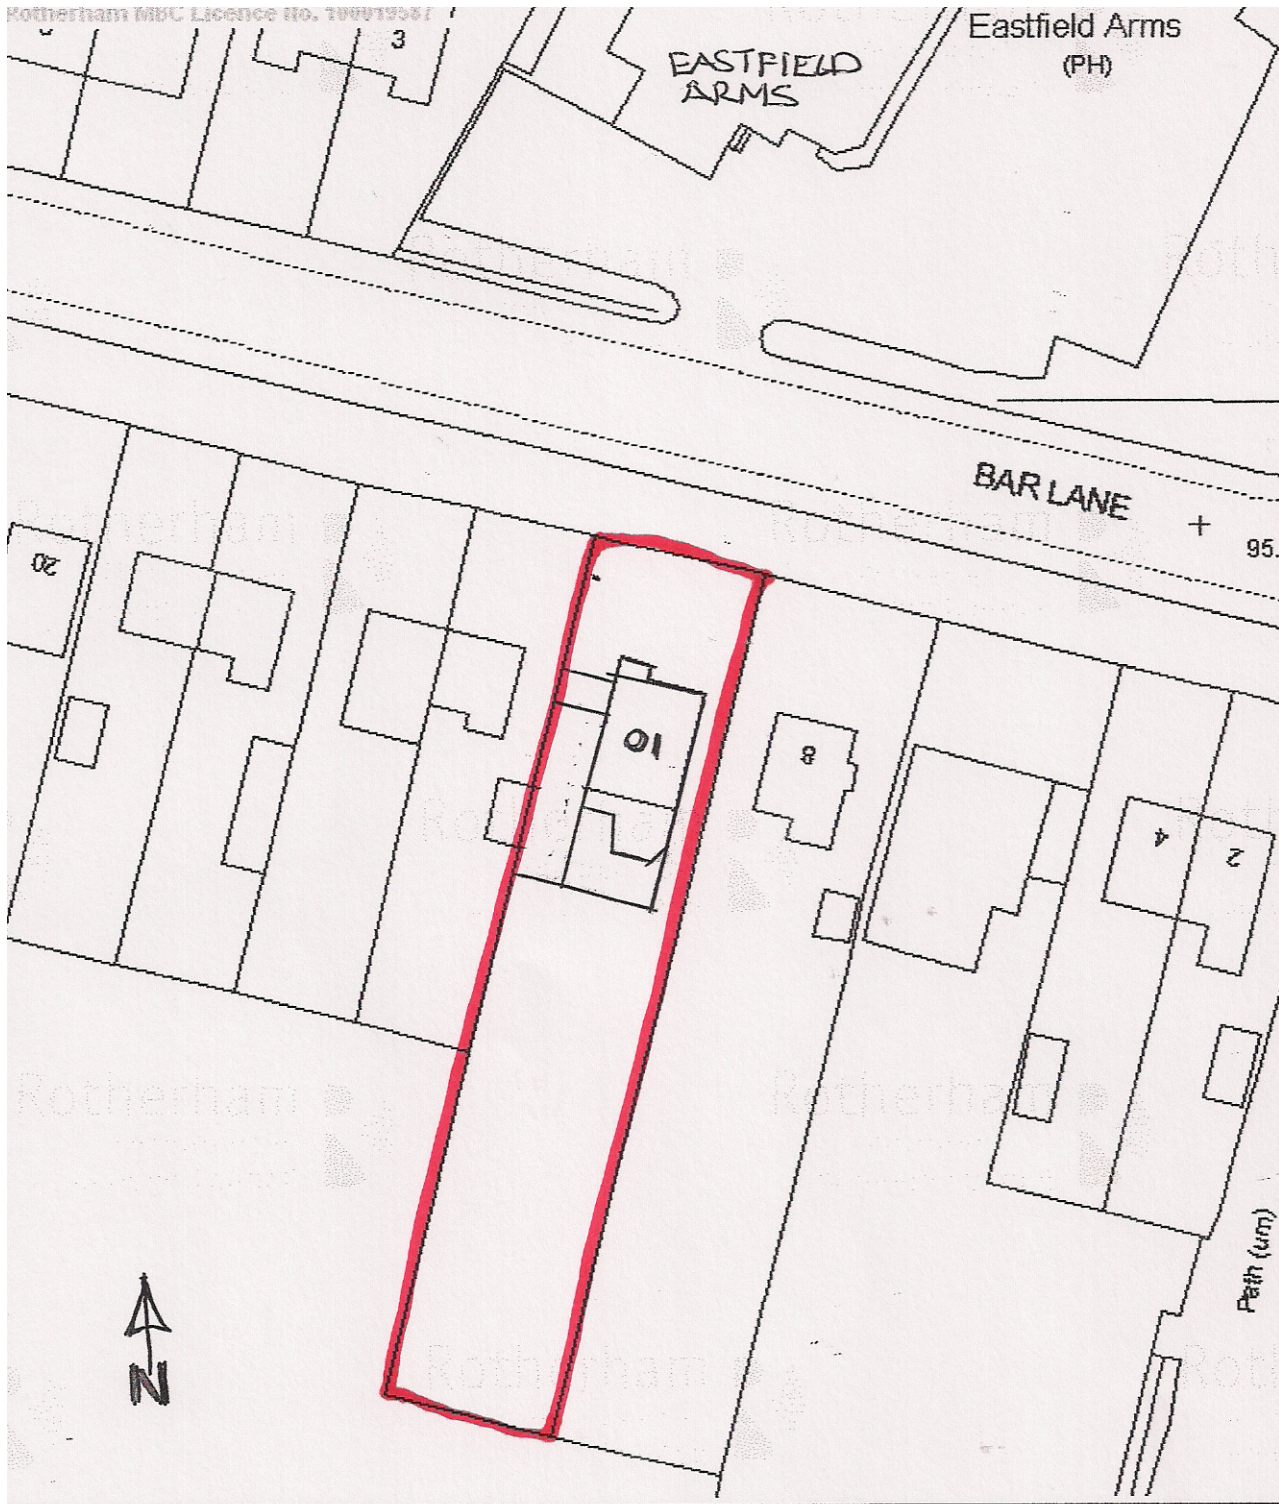

BLOCK PLAN 1:500
10 BAR LANE
MAPPLEWELL