


SITE LOCATION

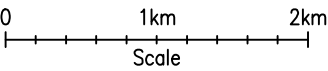


SITE LOCATION
(Scale 1:50000)

Ordnance Survey map extract
based upon Landranger map series
with the permission of the controller of
Her Majesty's Stationery Office
Licence No. 0100023487
Crown copyright.




SITE PHOTOGRAPH

← = Right of Access
← = Public Access Route

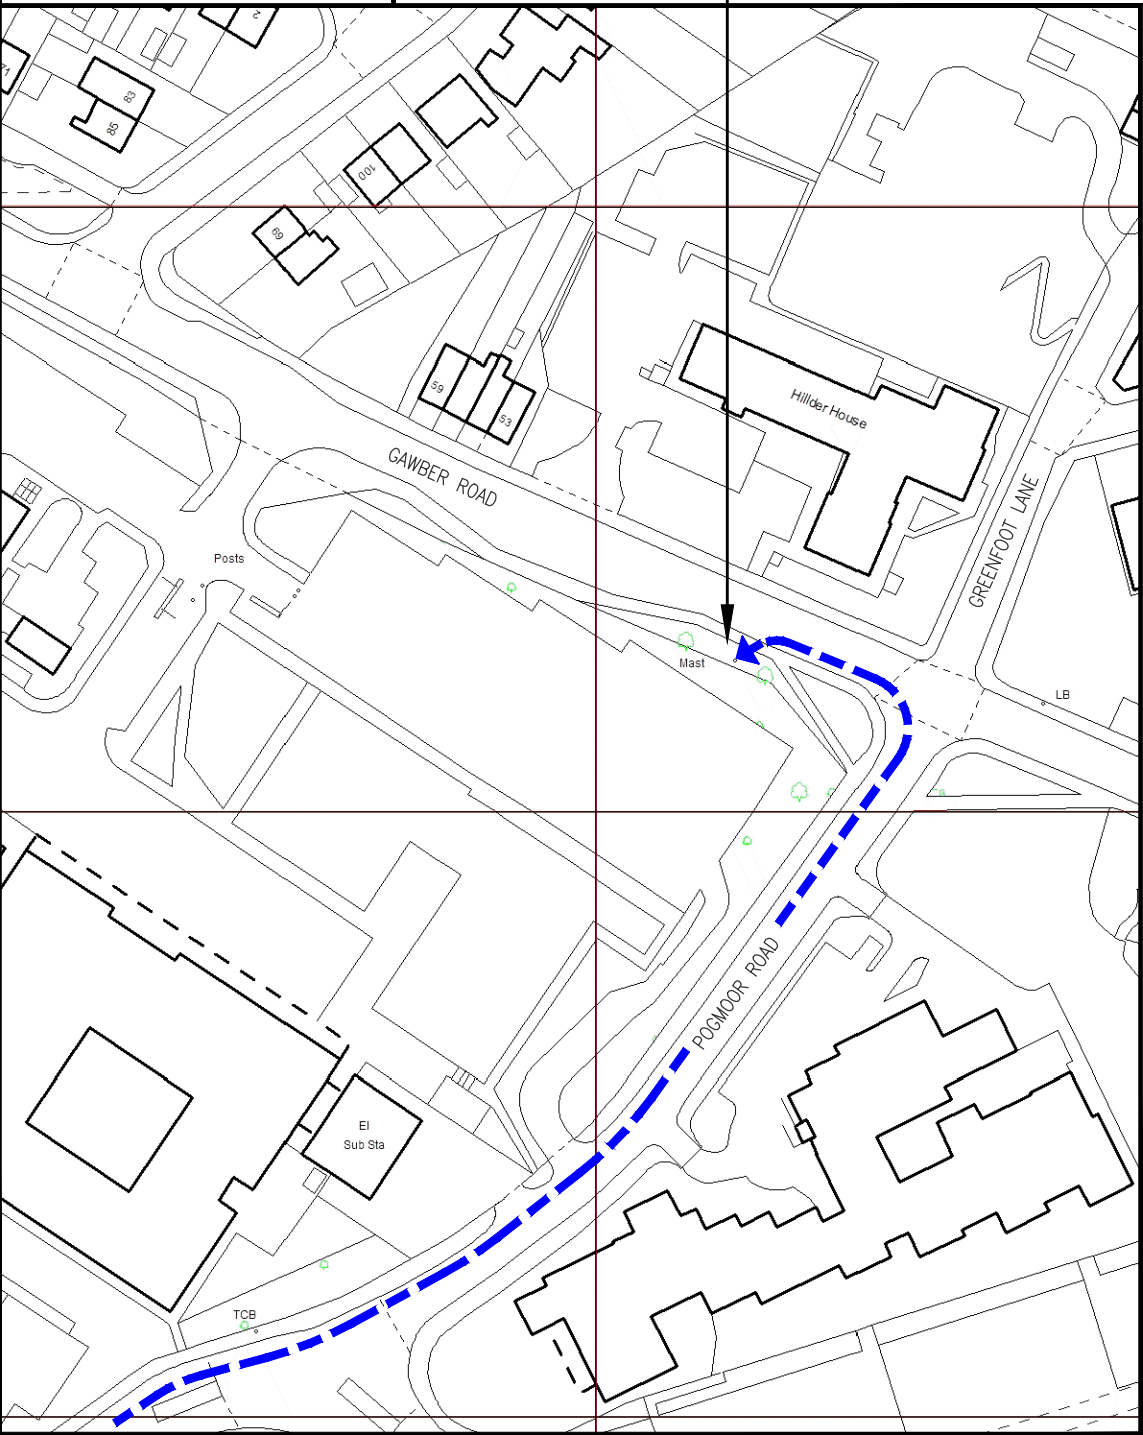

DETAILED SITE LOCATION
(Scale 1:1250)

Based upon Ordnance Survey map extract
with the permission of the Controller of
Her Majesty's Stationery Office.
Crown copyright.
Licence No. 100020449

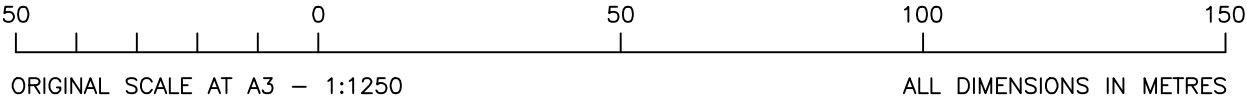

ORIGINAL SCALE AT A3 - 1:1250



ALL DIMENSIONS IN METRES

ALL DIMENSIONS ARE IN mm UNLESS NOTED OTHERWISE

N.G.R | E: 433417 N: 407029

DIRECTIONS TO SITE:
HEADING NORTH ON M1 EXIT AT JUNCTION
37. AT THE ROUNDABOUT TAKE THE THIRD
EXIT ONTO A628. TAKE THE SECOND LEFT
ONTO POGMOOR ROAD. FOLLOW THE ROAD
ROUND UNTIL YOU COME TO BARNSELY
HOSPITAL AND THE JUNCTION WITH GAWBER
ROAD. THE SITE IS ON THE LEFT.

A	Issued For Approval	SSC	NDS	19.07.21
REV	MODIFICATION	BY	CH	DATE

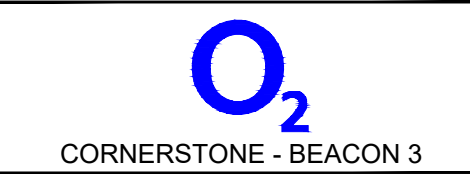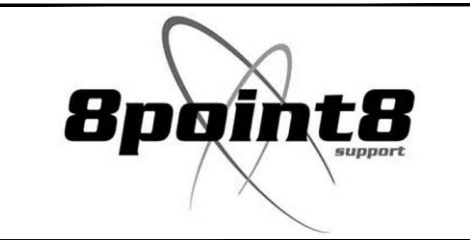

Cell Name	Opt.
BARNSELY NW	-

Cell ID No		
CTIL	TEF	VF
114699 22	036093	N/A

Site Address / Contact Details
SW OFF GAWBER ROAD PAVEMENT OUTSIDE BARNSELY D.G. HOSPITAL GAWBER ROAD BARNSELY, SOUTH YORKSHIRE S75 2PR

Drawing Title:	SITE LOCATION MAPS
----------------	--------------------

Purpose of issue:	PLANNING	Dwg Rev:
-------------------	----------	----------

Drawing Number:	100	A
-----------------	-----	---

Surveyed By:	NDS	Original Sheet Size:	A3	Pack Issue:
--------------	-----	----------------------	----	-------------

Drawn:	SSC	Date:	19.07.21	Checked:	NDS	Date:	19.07.21	A
--------	-----	-------	----------	----------	-----	-------	----------	---