




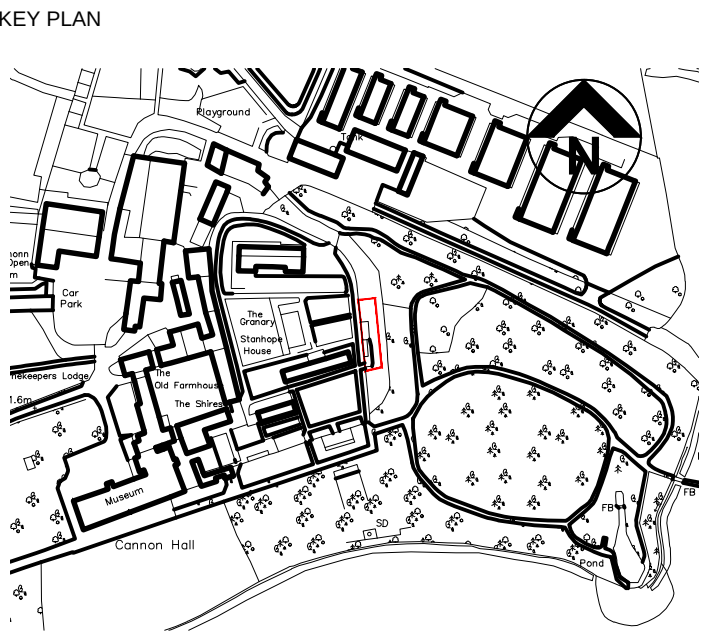


Notes:

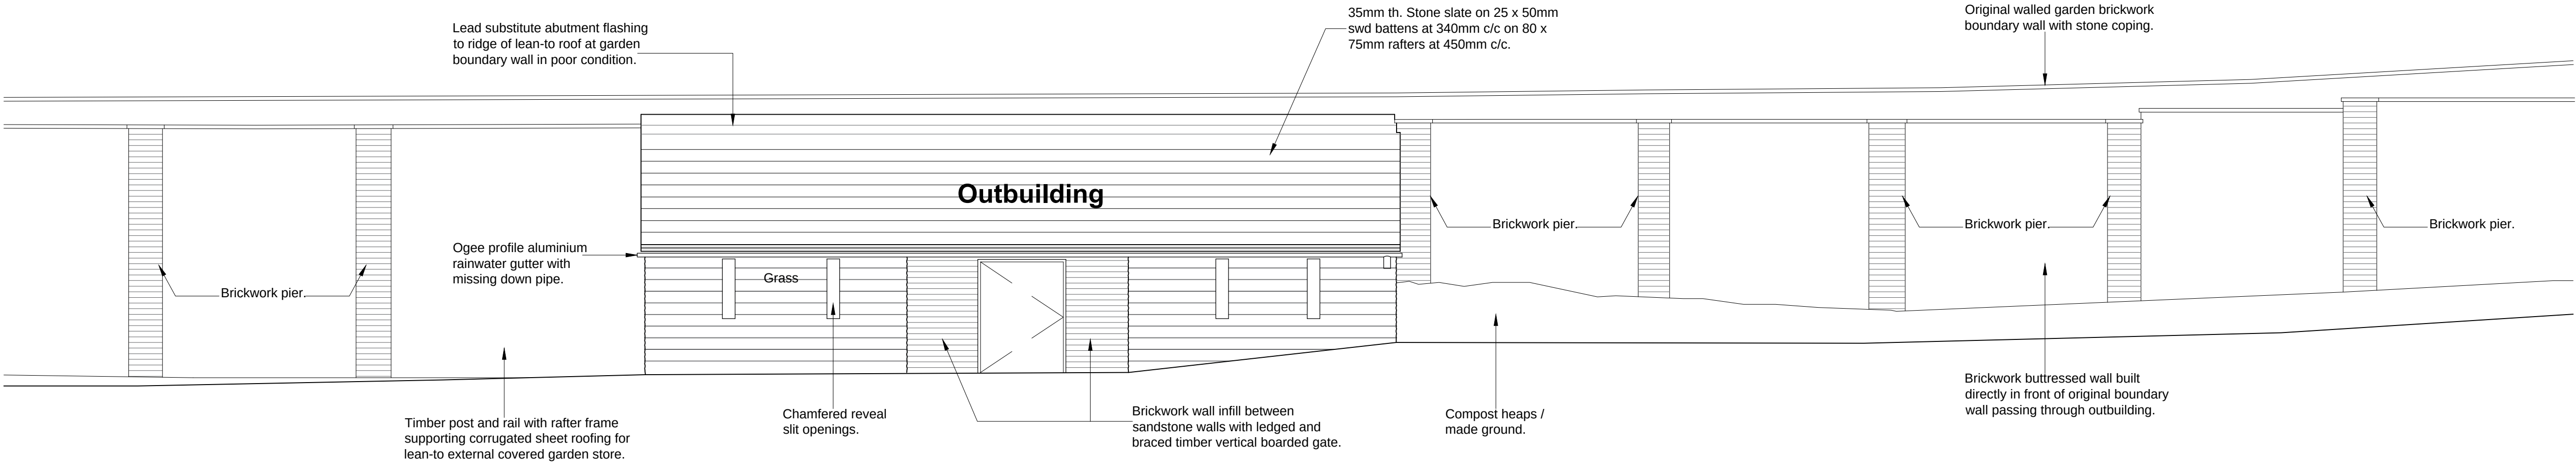

Frontal Elevation as Existing @ 1:50

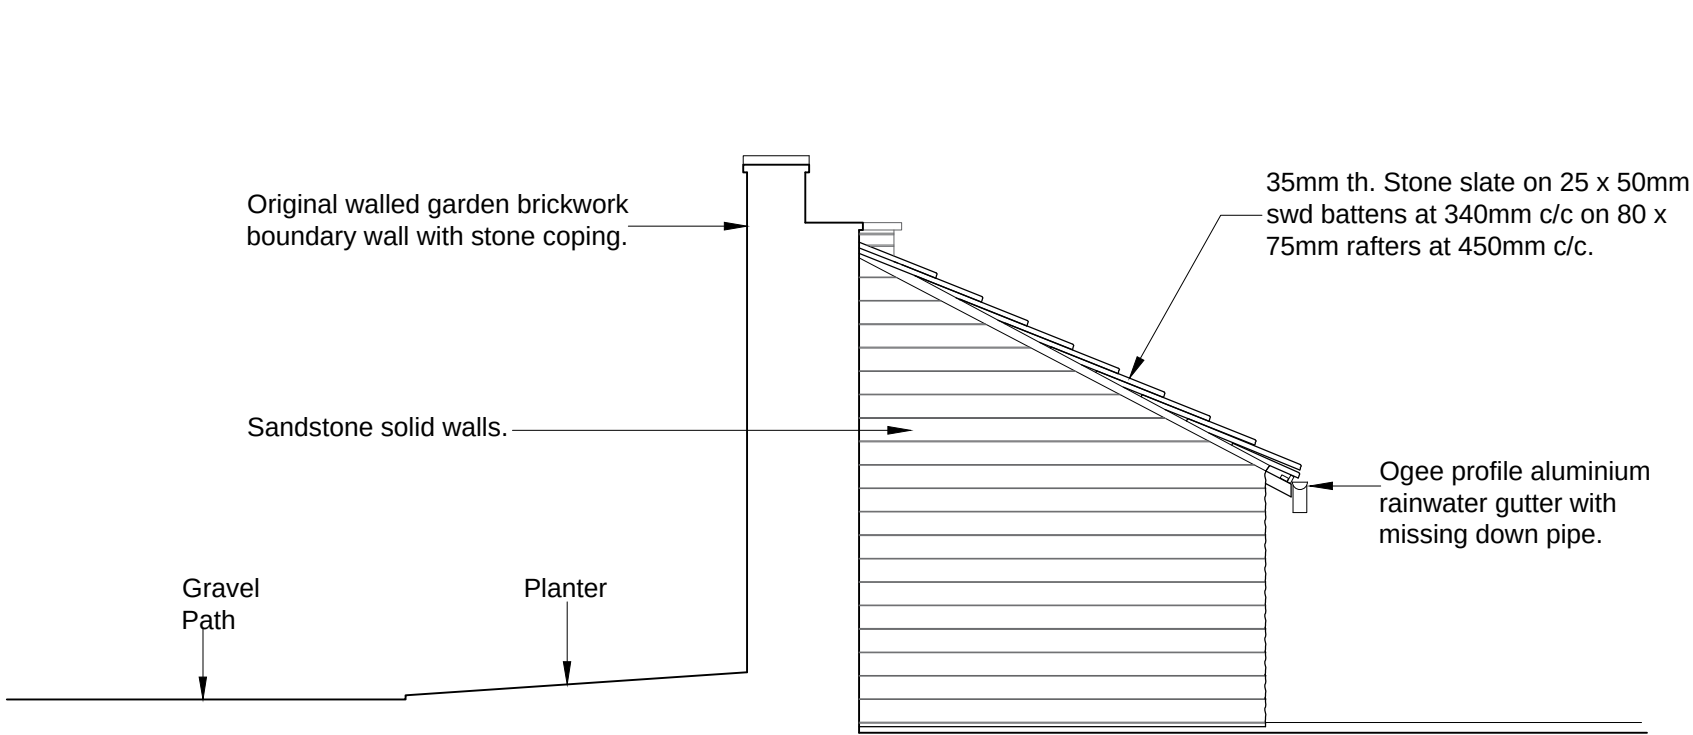

Side Elevation as Existing @ 1:50

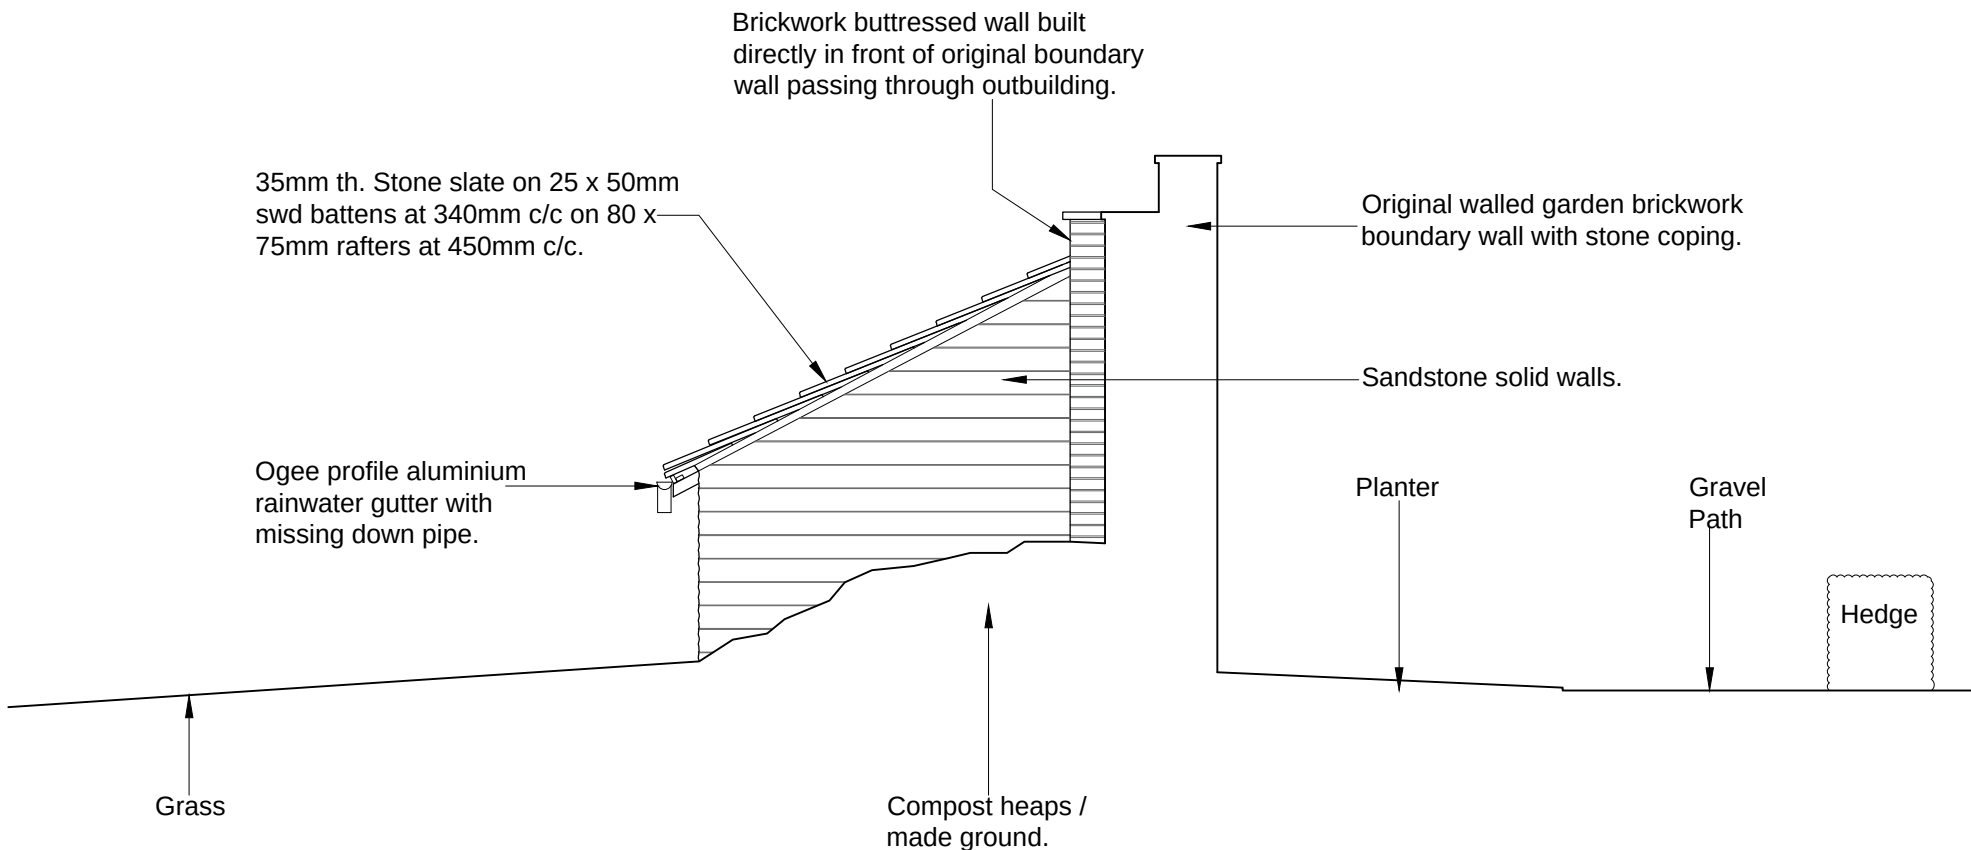

Side Elevation as Existing @ 1:50

										THIS DRAWING IS PRODUCED FOR USE IN THIS PROJECT ONLY AND MAY NOT BE USED FOR ANY OTHER PURPOSE. NPS PROPERTY CONSULTANTS LTD ACCEPT NO LIABILITY FOR THE USE OF THIS DRAWING OTHER THAN THE PURPOSE FOR WHICH IT WAS INTENDED IN CONNECTION WITH THIS PROJECT AS RECORDED IN THE PURPOSE FOR ISSUE AND FILE STATUS CODE.										RESPONSIBILITY IS NOT ACCEPTED FOR OTHERS SCALING DIRECTLY FROM THIS DRAWING. DO NOT SCALE FROM THIS DRAWING, USE WRITTEN DIMENSIONS ONLY.										CLIENT BMBC Bereavement										TITLE Existing Survey Elevations										 NPS Ramsley Ltd Gannock Photo, Gannock St Ramsley, Gannock Ramsley, S10 0DS Tel: 01223 776053 Email: sales@npsgroup.co.uk www.npsgroup.co.uk										Scales										Discipline										Project Number	
																														1:50										ARCHITECT																				17-1-1113	
FIRST ISSUE: Planning Issue:	DRAWING NUMBER										REV CODE	
P1										SBL										15.02.17	