
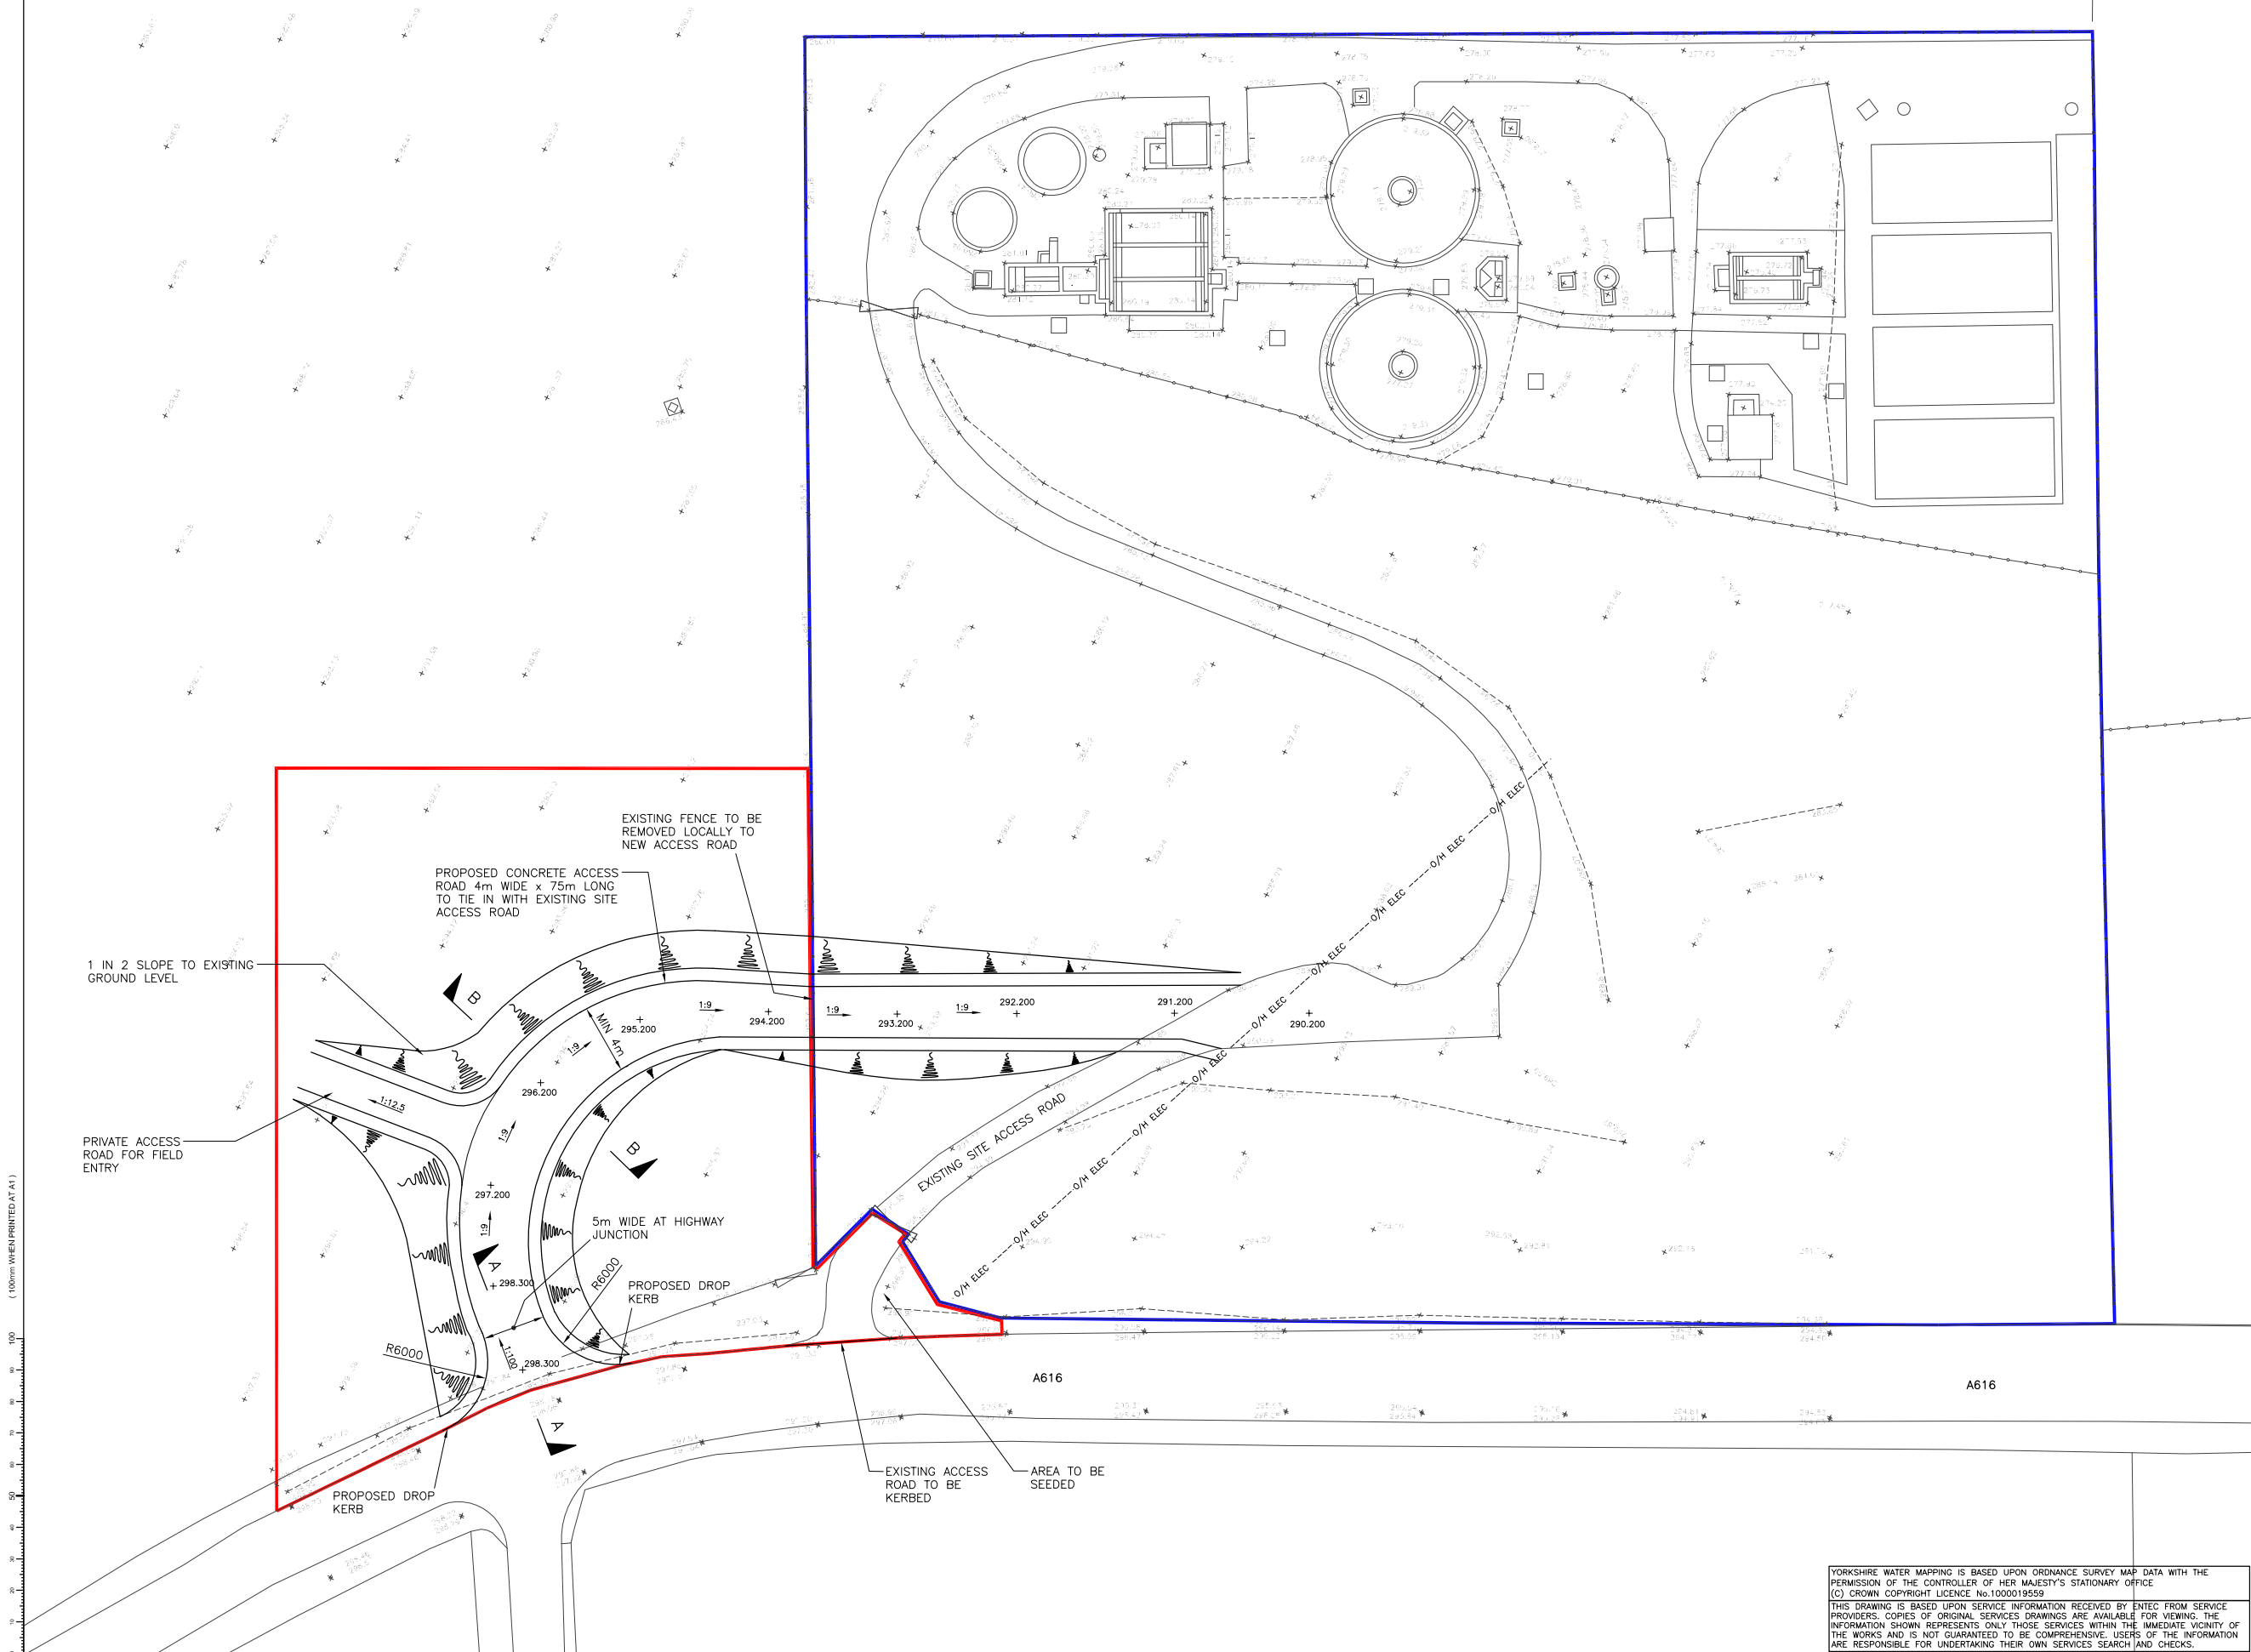


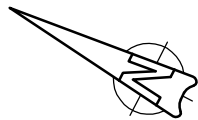

NOTES

1. ALL DIMENSIONS IN MILLIMETRES UNLESS STATED OTHERWISE

2. ALL LEVELS IN METRES A.O.D. UNLESS STATED OTHERWISE

LEGEND

EXISTING FENCE

EXISTING OVERHEAD ELECTRIC

EXISTING GROUND LEVEL

PROPOSED GROUND LEVEL

YORKSHIRE WATER LAND BOUNDARY

PLANNING APPLICATION BOUNDARY

REV	DATE	DESCRIPTION	BY	CHKD	APR'D				
REVISIONS									
REV A	16/12 2010	FIRST ISSUE	BY SJC	CHKD SD	APR'D TK				
MULTIDISCIPLINARY CHECK BOX									
REV	DATE	CIV	PR	ME	EL	ICA	STRUC	GEO	PA&NV
A	16/12 2010	N/A	N/A	N/A	N/A	N/A	N/A	N/A	N/A

BYZAK

BZE

ENTEC

BYZAK ENTec

LIVINGSTONE HOUSE

CHADWICK STREET

LEEDS

LS10 1LJ

EMPLOYER

YORKSHIRE WATER SERVICES LTD.

YWS PROJECT NO.

D0023

YWS PROJECT TITLE

MTM100140

AMP5 MEDIUM TREATMENT

BATCH 9

CROW EDGE STW

TITLE

PROPOSED ACCESS ROAD PLANNING

LEAD DISCIPLINE / CATEGORY

CIVIL

STATUS

DETAILED DESIGN

DRAWING SCALE (DO NOT SCALE)

1:250

ORIGINAL DRAWING SIZE

594 x 841 - A1

DRAWING No

2010/D0023/03/3001

REV.

A

YORKSHIRE WATER MAPPING IS BASED UPON ORDNANCE SURVEY MAP DATA WITH THE PERMISSION OF THE CONTROLLER OF HER MAJESTY'S STATIONARY OFFICE (C) CROWN COPYRIGHT LICENCE No.1000019559

THIS DRAWING IS BASED UPON SERVICE INFORMATION RECEIVED BY ENTec FROM SERVICE PROVIDERS. COPIES OF ORIGINAL SERVICES DRAWINGS ARE AVAILABLE FOR VIEWING. THE INFORMATION SHOWN REPRESENTS ONLY THOSE SERVICES WITHIN THE IMMEDIATE VICINITY OF THE WORKS AND IS NOT GUARANTEED TO BE COMPREHENSIVE. USERS OF THE INFORMATION ARE RESPONSIBLE FOR UNDERTAKING THEIR OWN SERVICES SEARCH AND CHECKS.

K:\3.3 - Batch Contract - Batch 9 - BZ423\3.3 - Crow Edge\Design\Drawings\Design\2010_D0023_03_3001_A.dwg