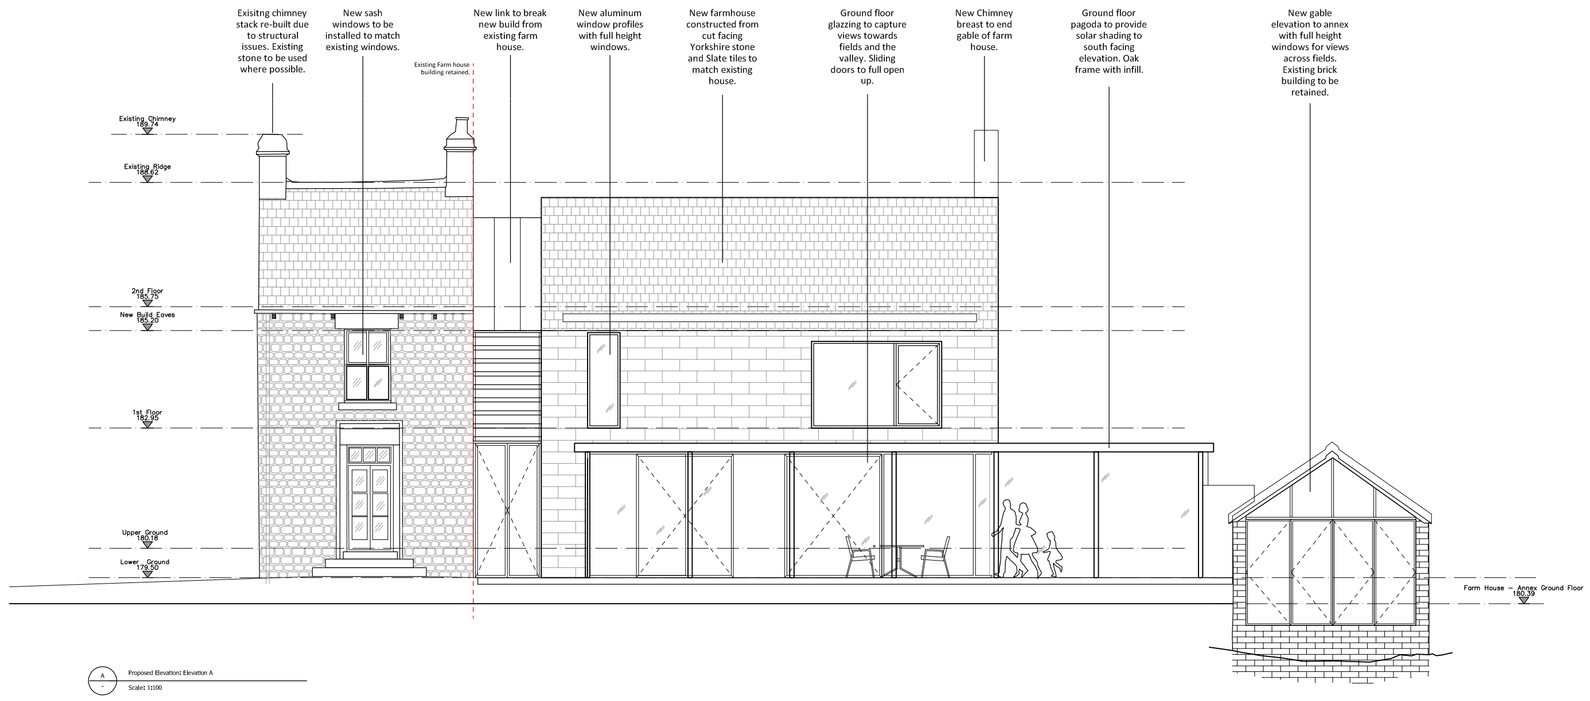

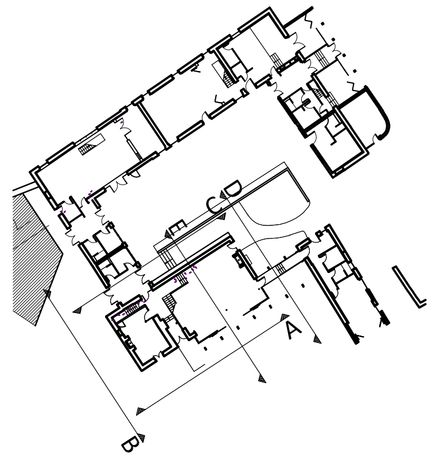

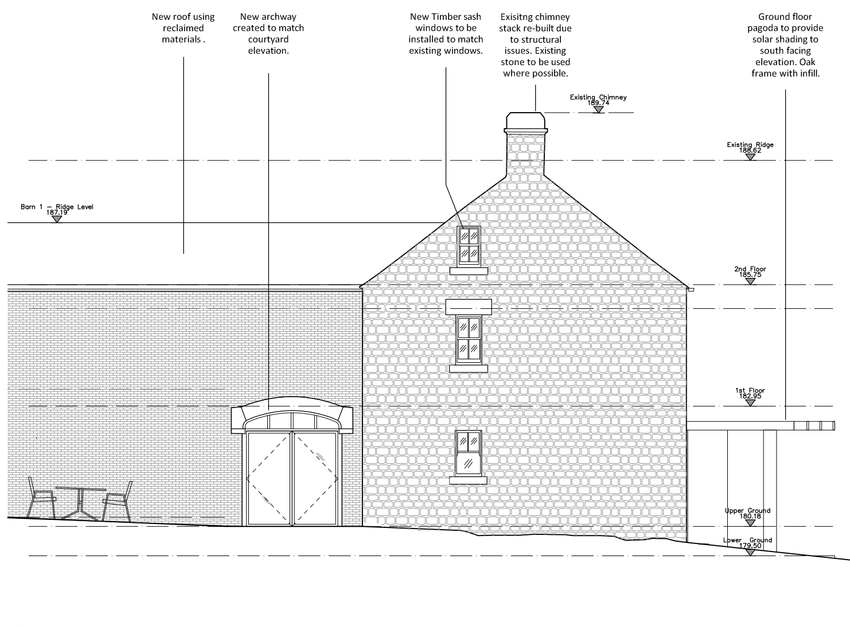

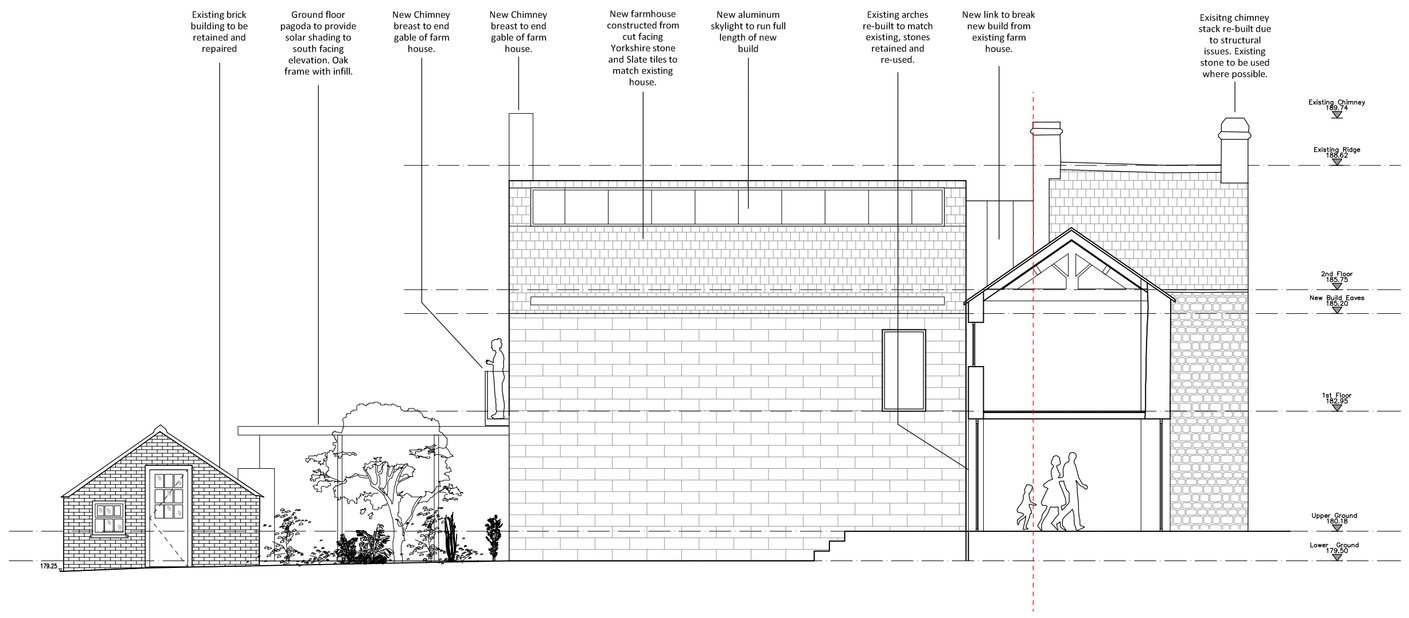

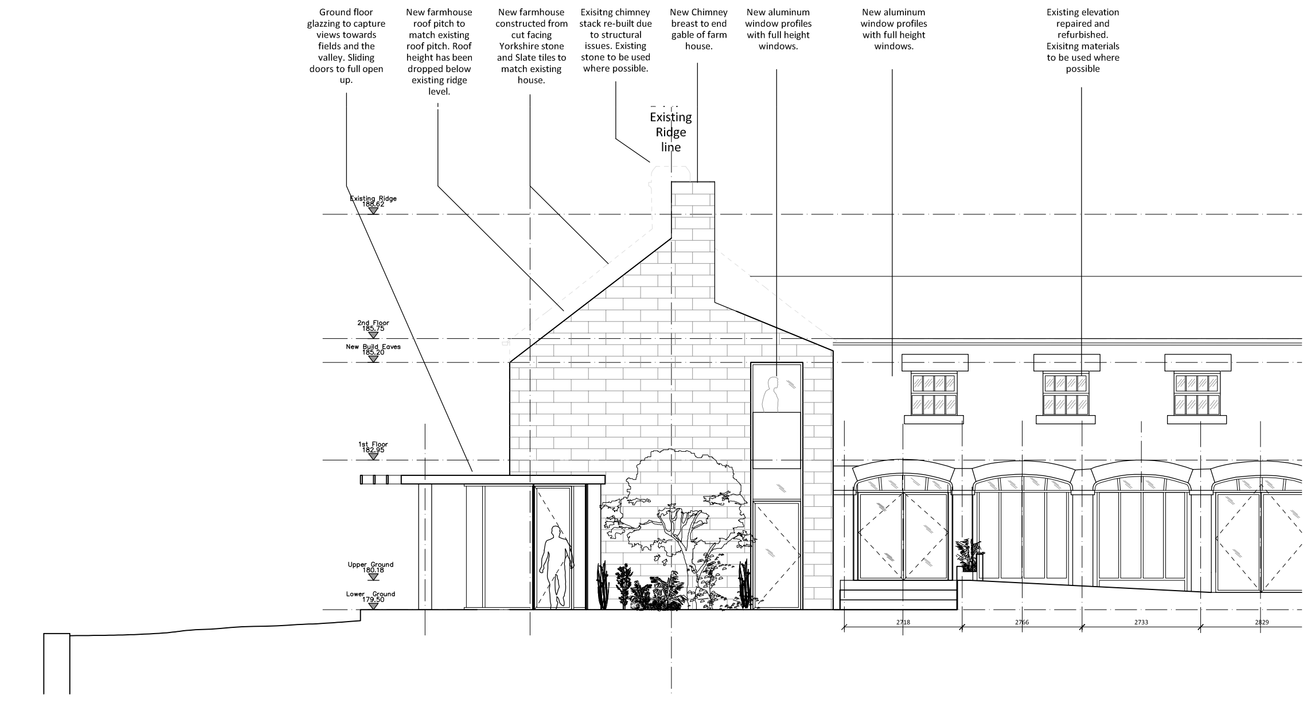

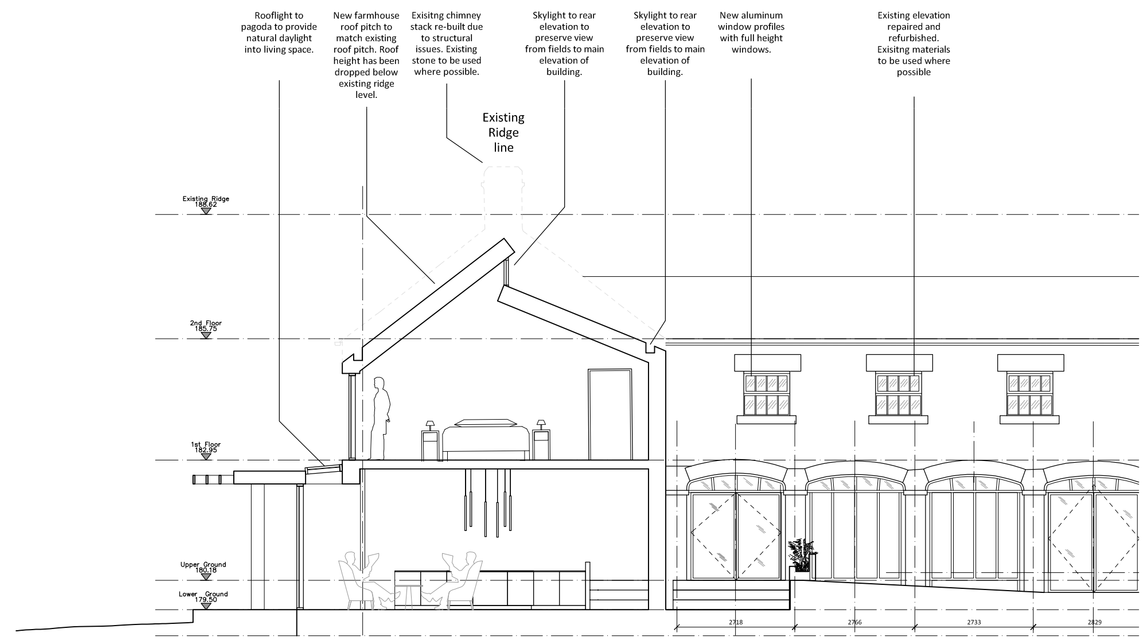

Farm House - Proposed Elevations & Section

1:100@A1 | Lower Eastfield Farmstead | PL(02)120

Miller Family

group ginger

architecture, urban design and creative intelligence

Revisions

N

0 1m 2m 3m 4m 5m

1:100