
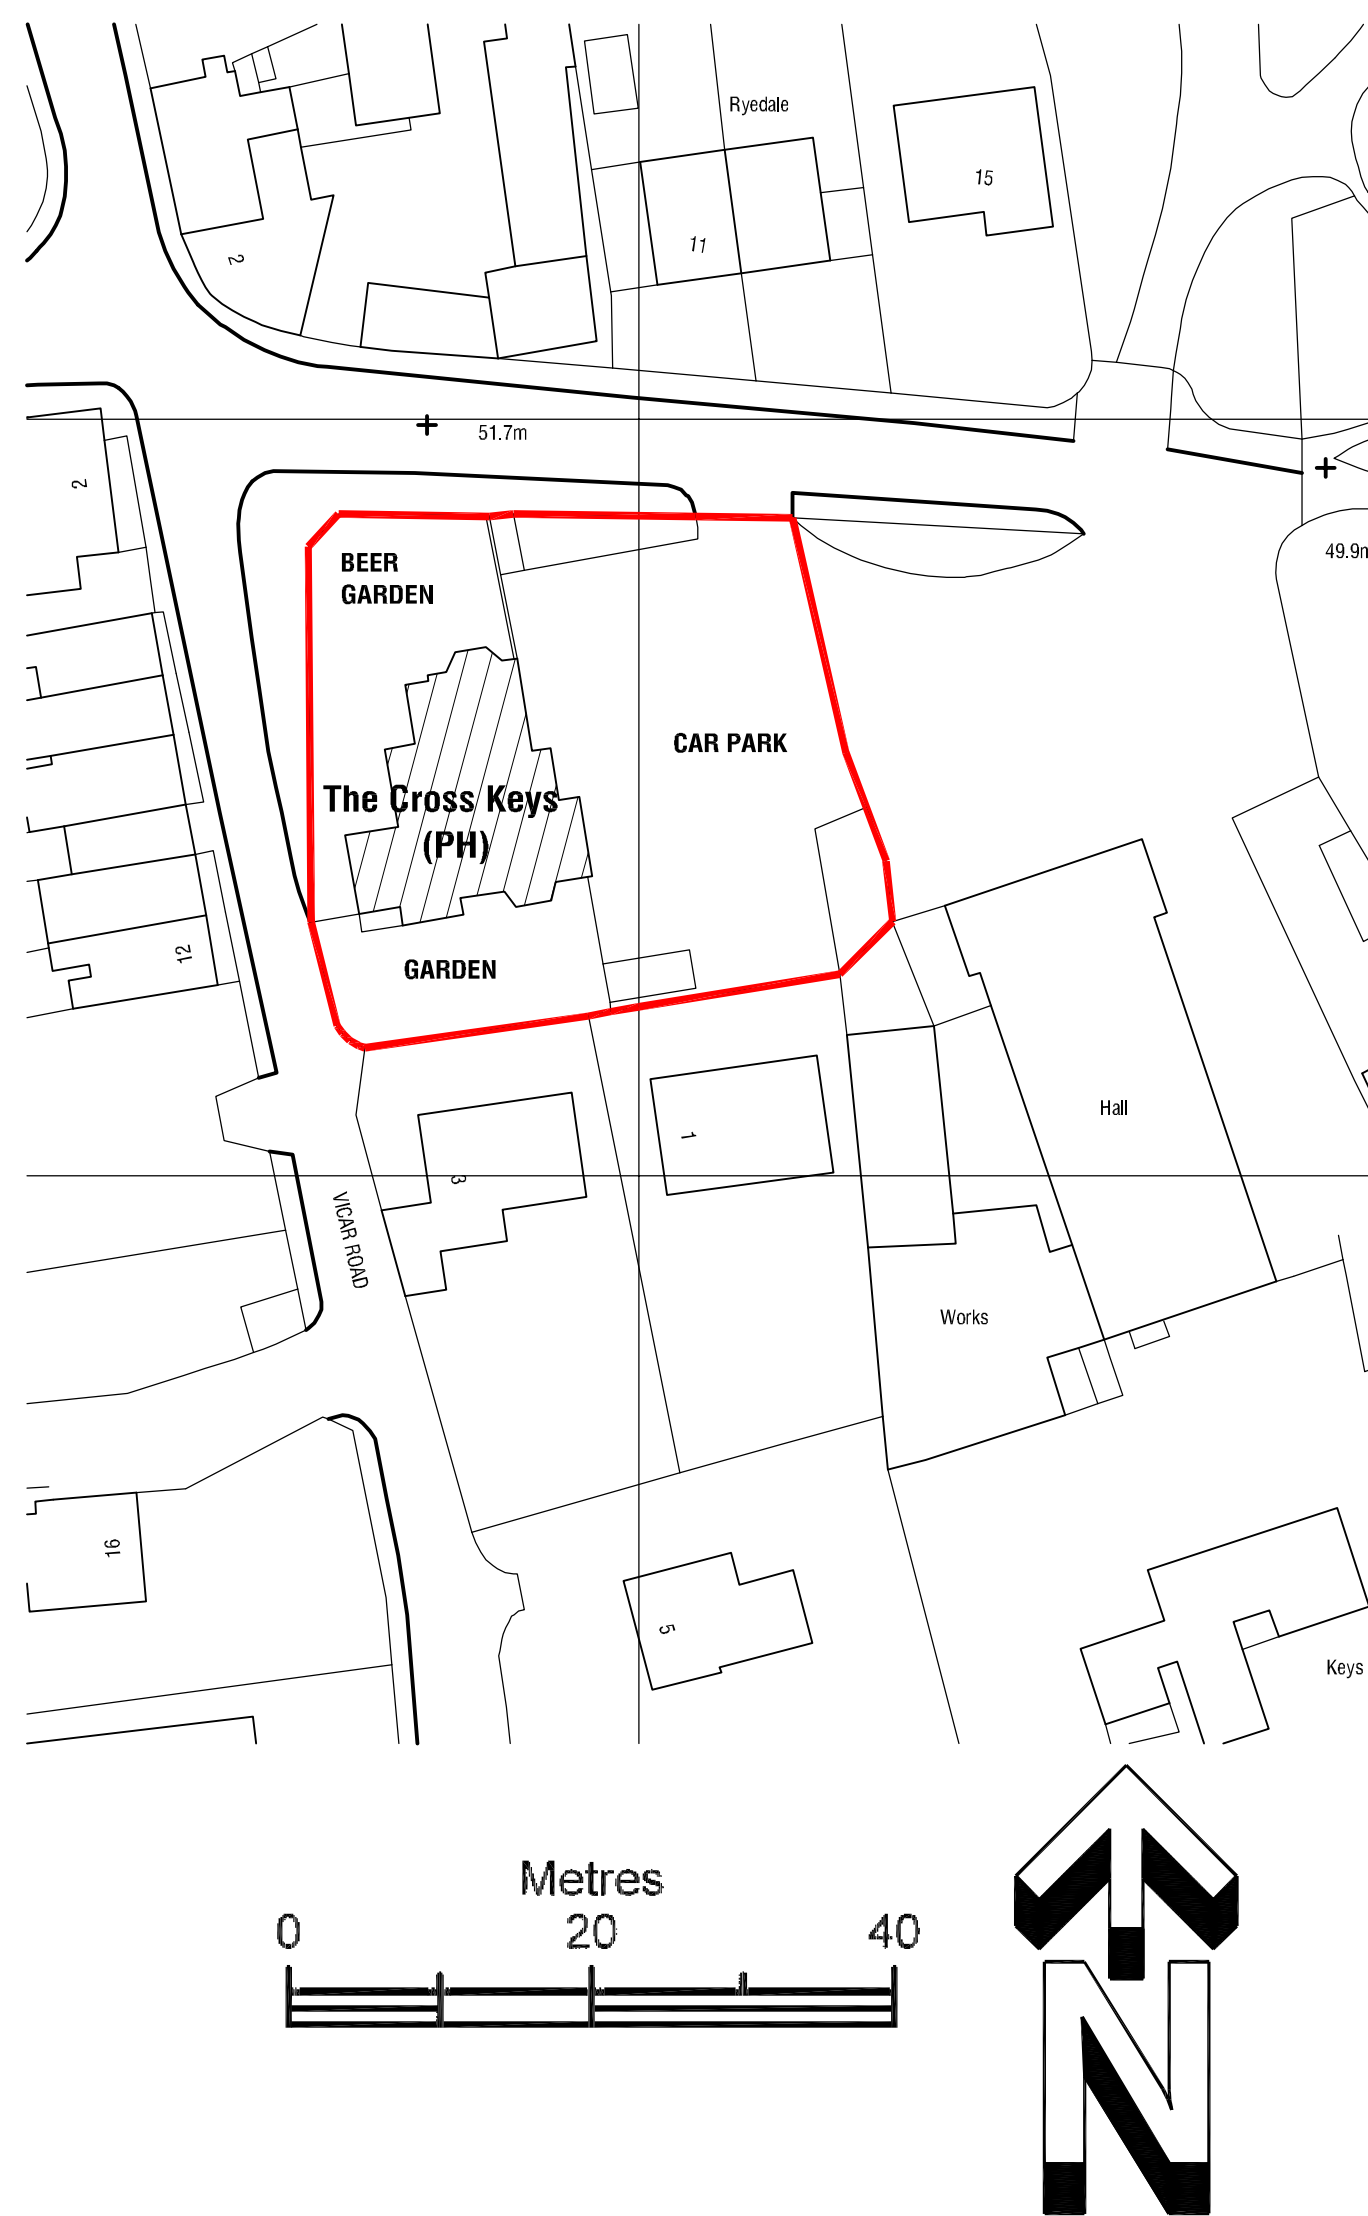
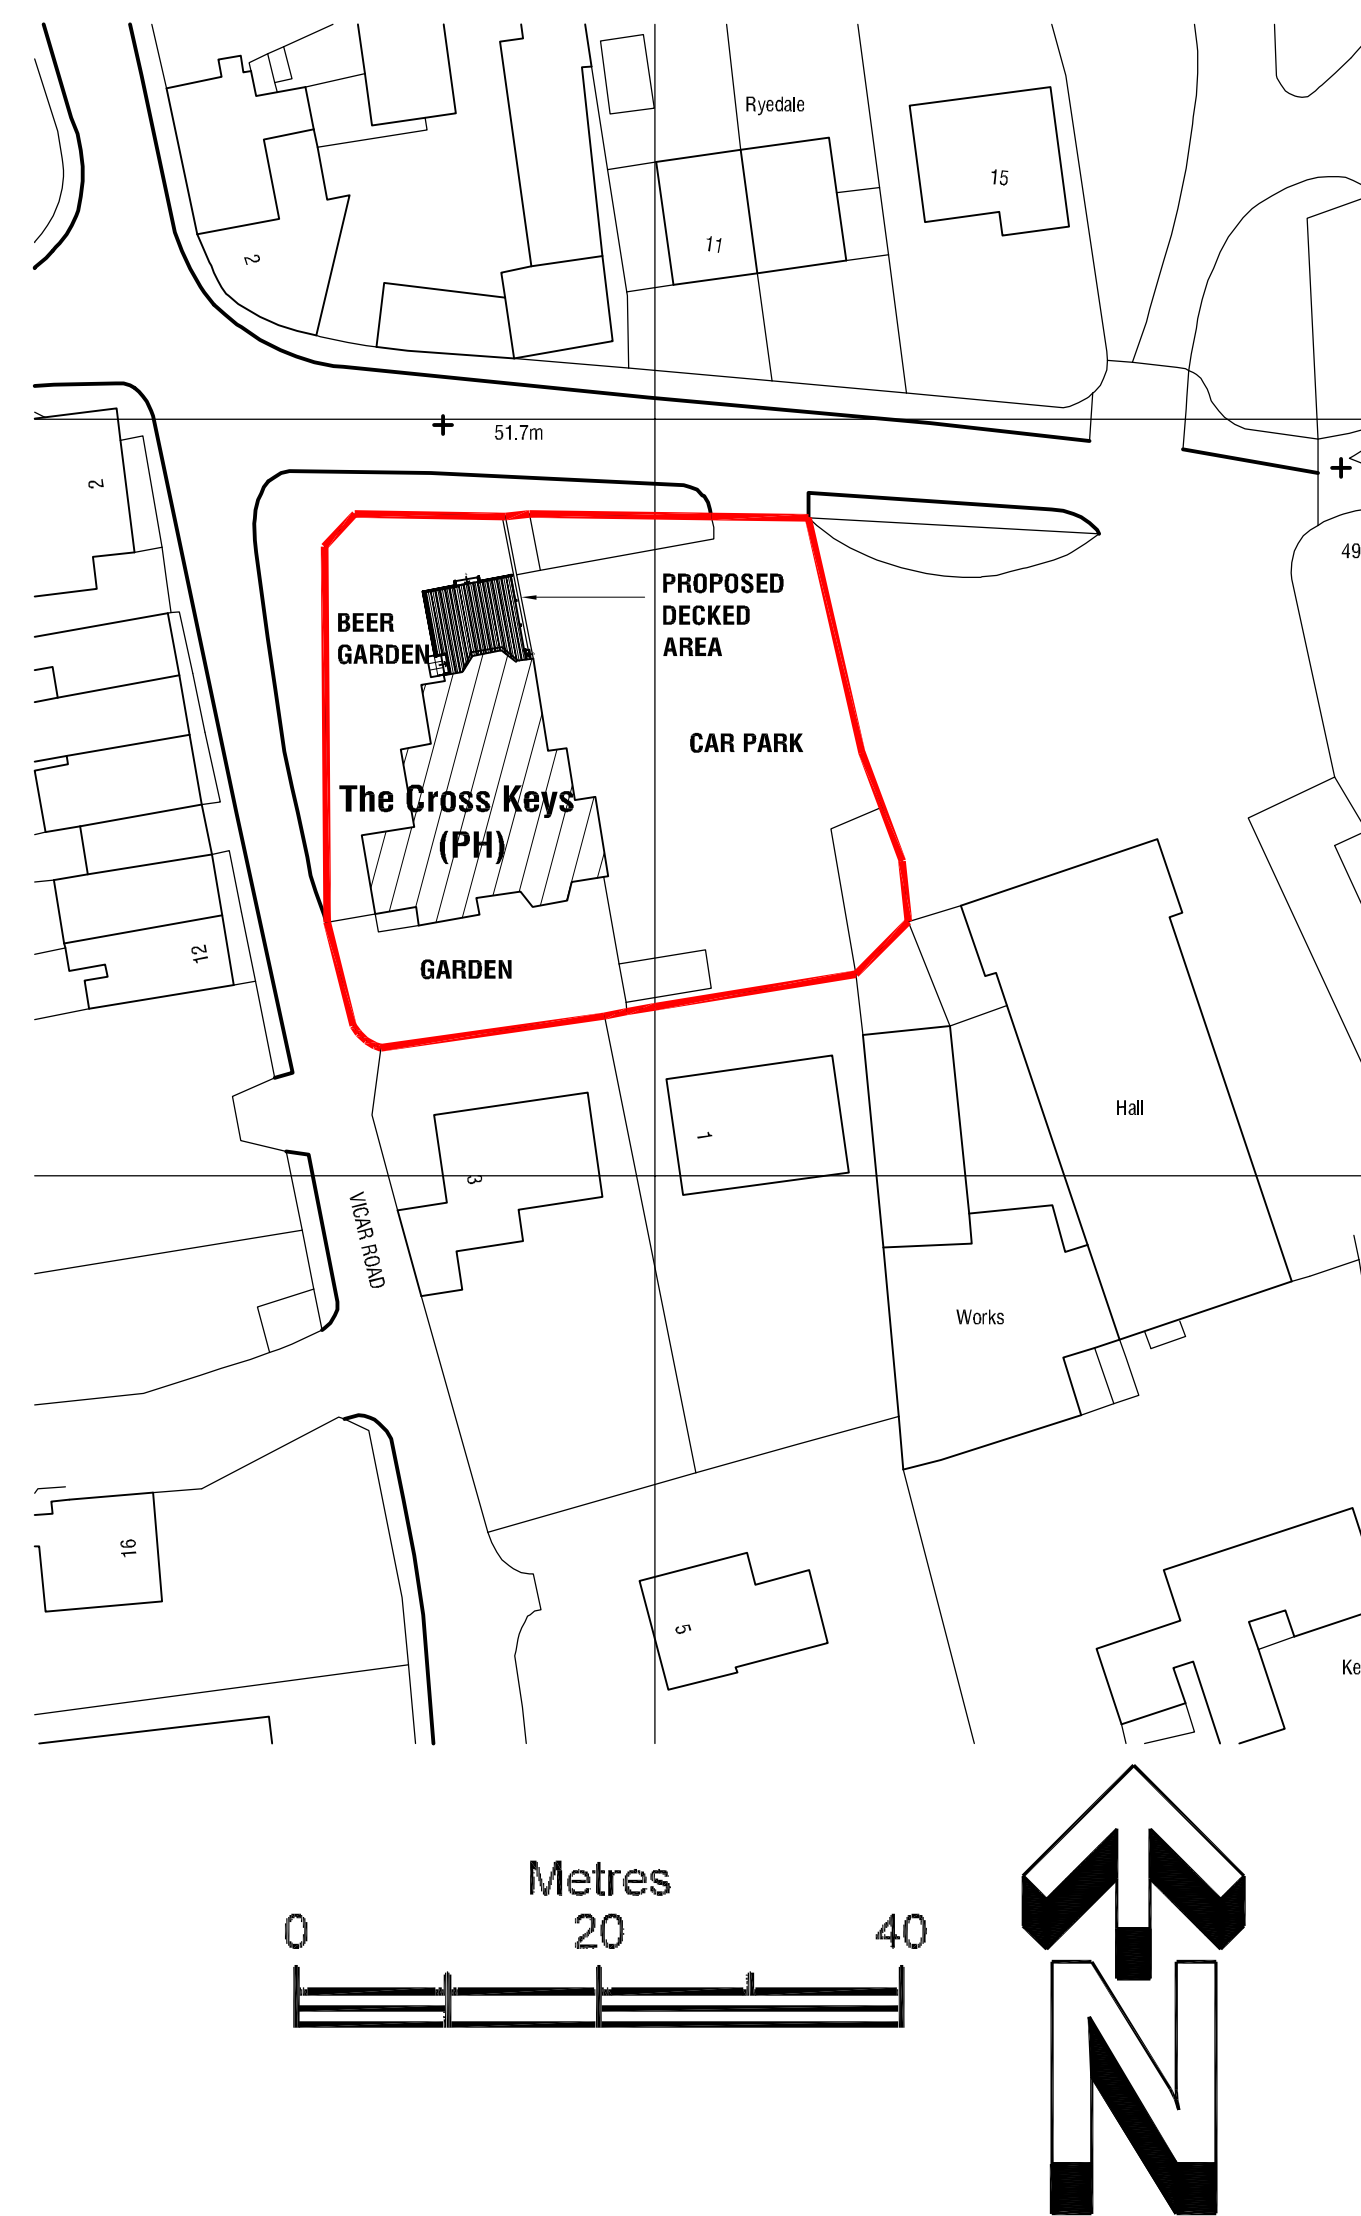


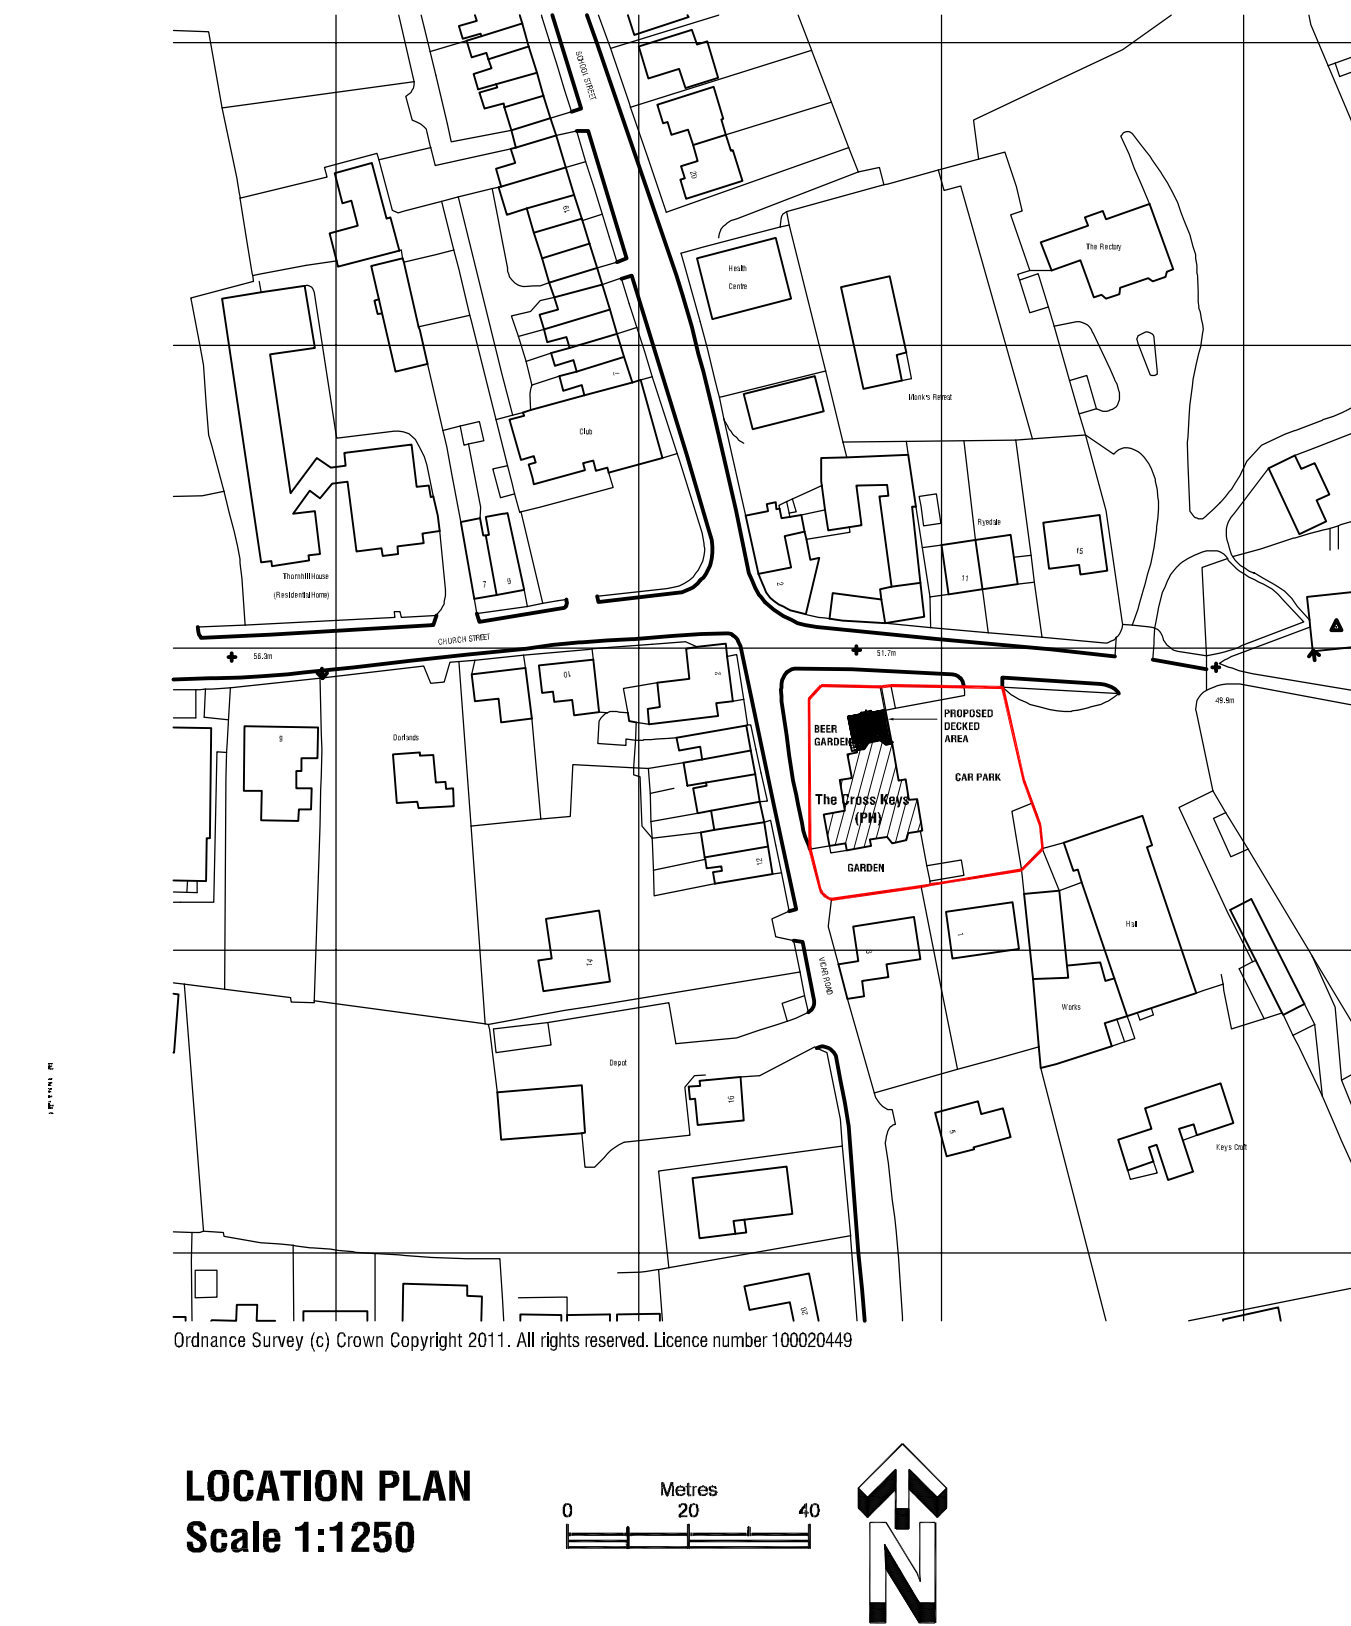

																			
One Navigation Court Calder Park t: 01924 229160 Wakefield t: 01924 229169 West Yorkshire e: info@pdsdesign-build.co.uk WF2 7BJ w: www.pdsdesign-build.co.uk																			
Project <div style="border: 1px solid black; padding: 5px; margin-top: 5px;"> Cross Keys Church Street Barnsley S73 9JX </div>	Client <div style="border: 1px solid black; padding: 5px; margin-top: 5px; text-align: center;"> Punch Partnerships </div>																		
<table border="1" style="width: 100%; border-collapse: collapse;"> <tr> <td colspan="2" style="padding: 5px;">Drawing Name</td> </tr> <tr> <td colspan="2" style="text-align: center; padding: 10px;">Location & Existing / Proposed Block Plans</td> </tr> <tr> <td style="width: 50%; padding: 5px;">Drawn By</td> <td style="padding: 5px;">WS</td> </tr> <tr> <td style="padding: 5px;">Date</td> <td style="padding: 5px;">Dec '11</td> </tr> <tr> <td style="padding: 5px;">Scale</td> <td style="padding: 5px;">1:1250 / 1:500 @ A1</td> </tr> <tr> <td colspan="2" style="padding: 5px;">Status</td> </tr> <tr> <td colspan="2" style="text-align: center; padding: 10px;">Preliminary / Approval / Construction</td> </tr> <tr> <td style="padding: 5px;">Drawing no.</td> <td style="padding: 5px;">05</td> </tr> <tr> <td colspan="2" style="padding: 5px;">Revision</td> </tr> </table>		Drawing Name		Location & Existing / Proposed Block Plans		Drawn By	WS	Date	Dec '11	Scale	1:1250 / 1:500 @ A1	Status		Preliminary / Approval / Construction		Drawing no.	05	Revision	
Drawing Name																			
Location & Existing / Proposed Block Plans																			
Drawn By	WS																		
Date	Dec '11																		
Scale	1:1250 / 1:500 @ A1																		
Status																			
Preliminary / Approval / Construction																			
Drawing no.	05																		
Revision																			
<p style="text-align: center;">This drawing is the copyright of PDS Design & Build.</p> <p>Copyright is reserved by them and the drawing is issued on condition that it is not copied, reproduced, retained or disclosed to any unauthorised persons, either wholly or in part without the written consent of PDS Design & Build.</p> <p>This drawing has been prepared for presentation purposes, consultants wishing to use the drawing for guidance must check all dimensions on site prior to finalising their element of work undertaken.</p>																			