
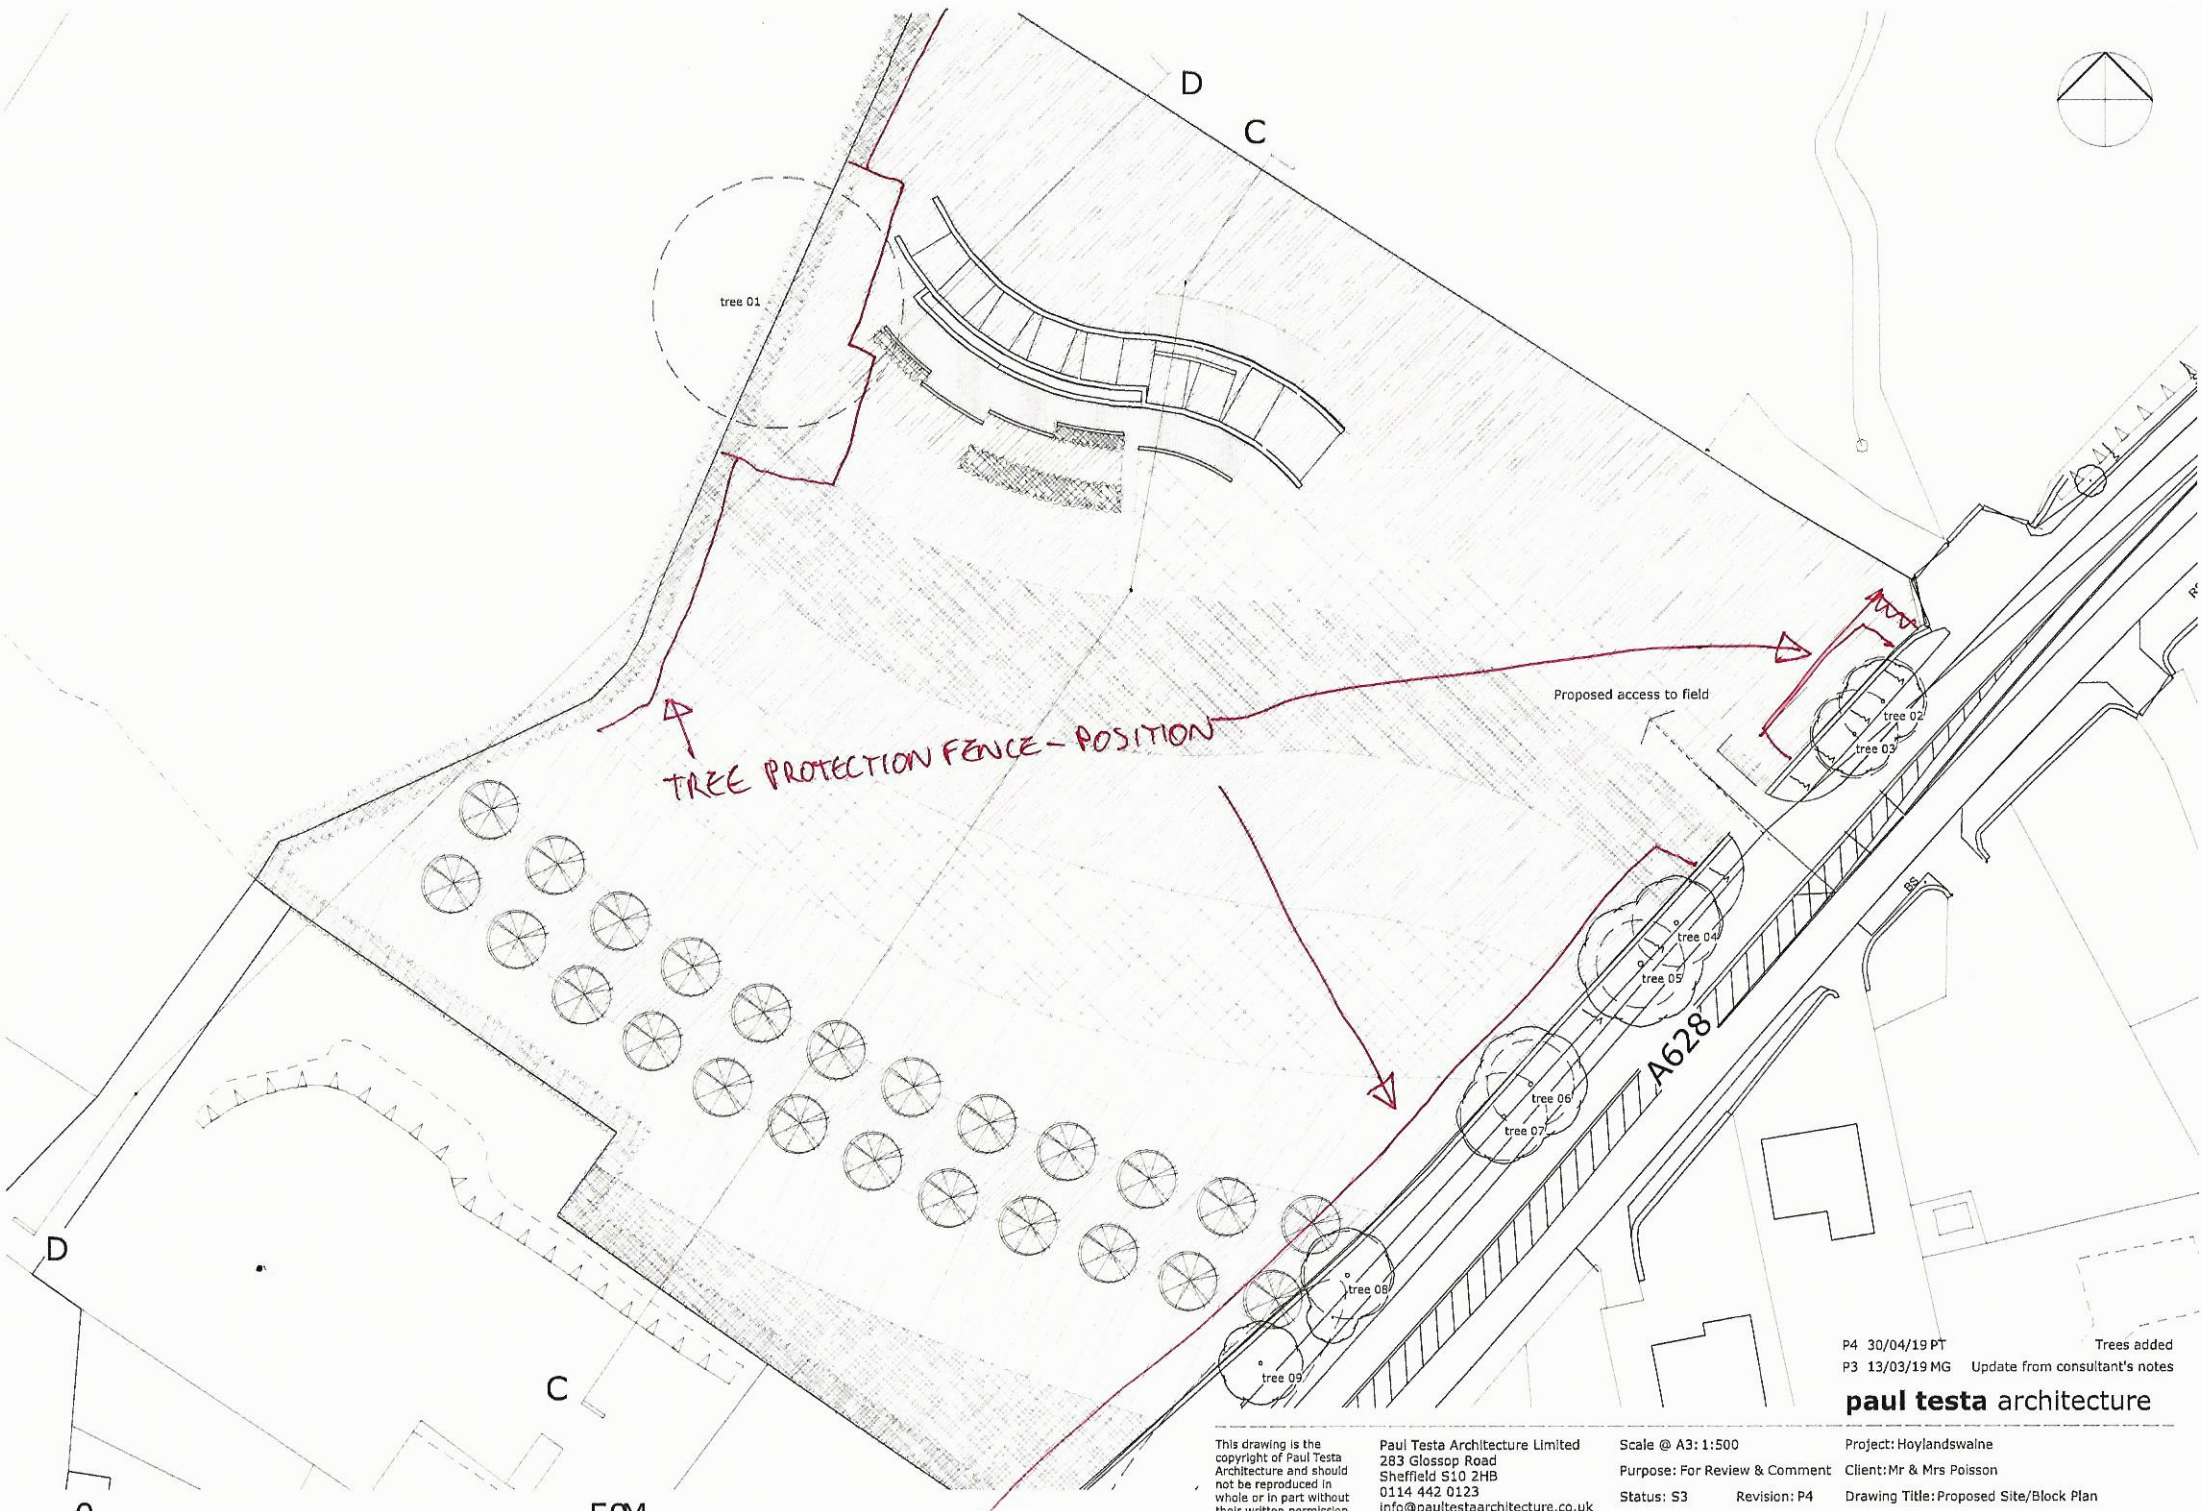


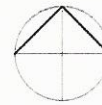

P4 30/04/19 PT
P3 13/03/19 MG Update from consultant's notes

paul testa architecture

Project: Hoylandswalne
Client: Mr & Mrs Poisson
Drawing Title: Proposed Site/Block Plan
Drawing no: PT135-PTA-00-ZZ-DR-A-00102

This drawing is the copyright of Paul Testa Architecture and should not be reproduced in whole or in part without their written permission.
Paul Testa Architecture Limited
283 Glossop Road
Sheffield S10 2HB
0114 442 0123
info@paultestaarchitecture.co.uk
www.paultestaarchitecture.co.uk

Scale @ A3: 1:500
Purpose: For Review & Comment
Status: S3
Drawn: MG
Revision: P4
Checked: PT