


 Extent of application boundary

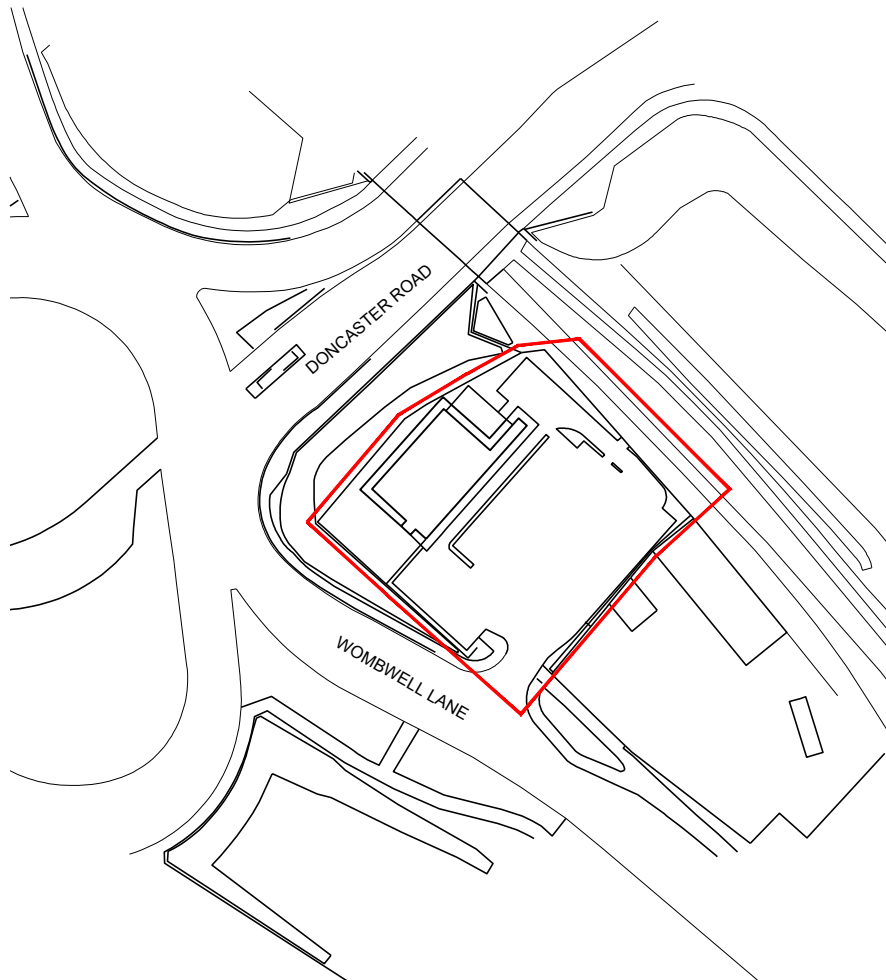

REV	DESCRIPTION	DR / CH	DATE
This drawing has been reviewed and signed off by McDonald's Restaurants Ltd any errors, changes or discrepancies should be reported to the McDonald's project manager and designers prior to commencing work on site.			
NAME (PM):		DATE:	SEPT 2019

SIGNATURE:

GENERAL NOTES:
All works are to be undertaken in accordance with the Building Regulations and the latest British Standards. All proprietary materials and products are to be used strictly in accordance with the manufacturers recommendations. All dimensions to be checked on site prior to construction.

ON BEHALF OF:

MC DONALDS RESTAURANTS LTD

STORE ADDRESS
Wombell Lane,



STORE No
970

Barnsley S70 3NT

DRAWING TITLE

Existing Site Location Plan

Scale @ A4	1:1250
Created on:	SEPTEMBER 2019
Drawn by:	PVM
Checked by:	GF
Purpose of Issue:	FOR INFORMATION

OPEN architecture

Anton House
South Park
Sevenoaks / Kent / TN13 1EB

www.openarc.co.uk

T +44 01732 779580

F +44 01732 741316

Job Reference	Store Number	Drawing No	Rev
19121	970	01	-

1

PLAN

Existing Site Location Plan

SCALE 1: 1250

SCALE 1:1250

