




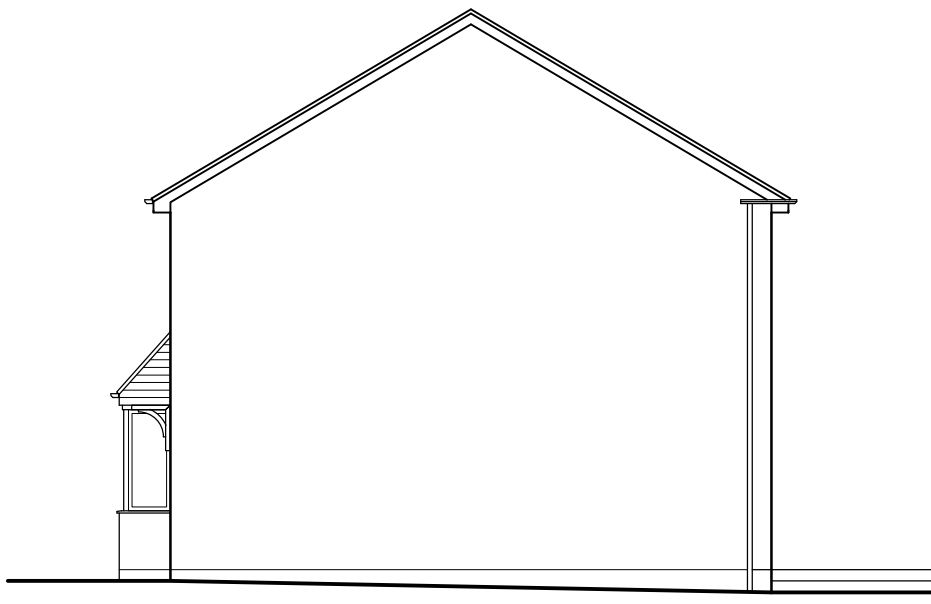


EXISTING SIDE ELEVATION

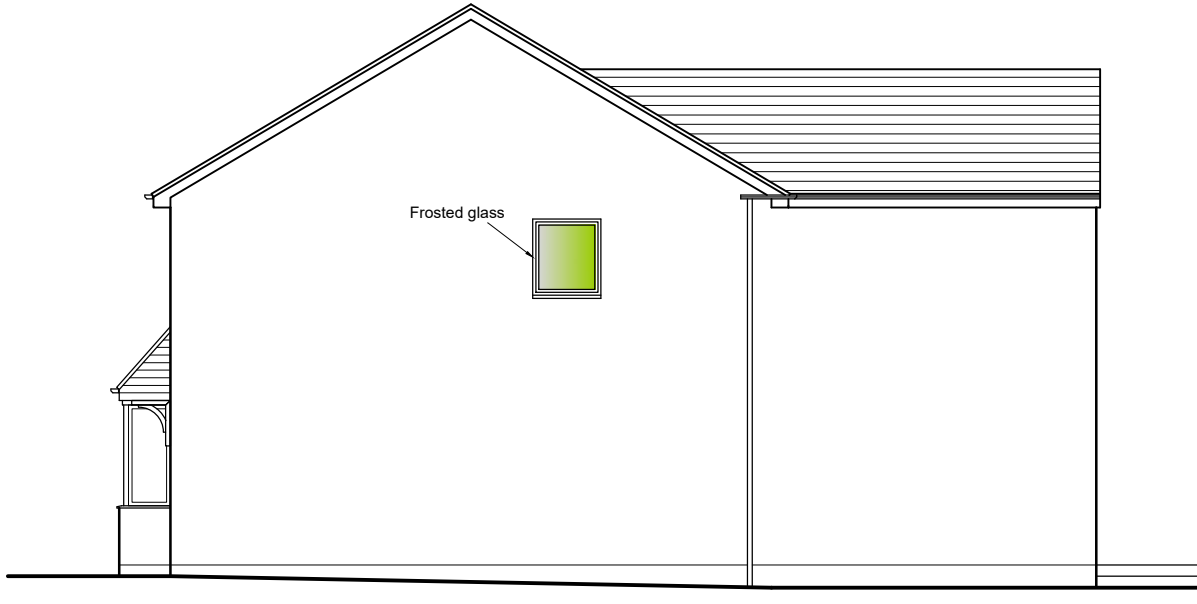


PROPOSED SIDE ELEVATION

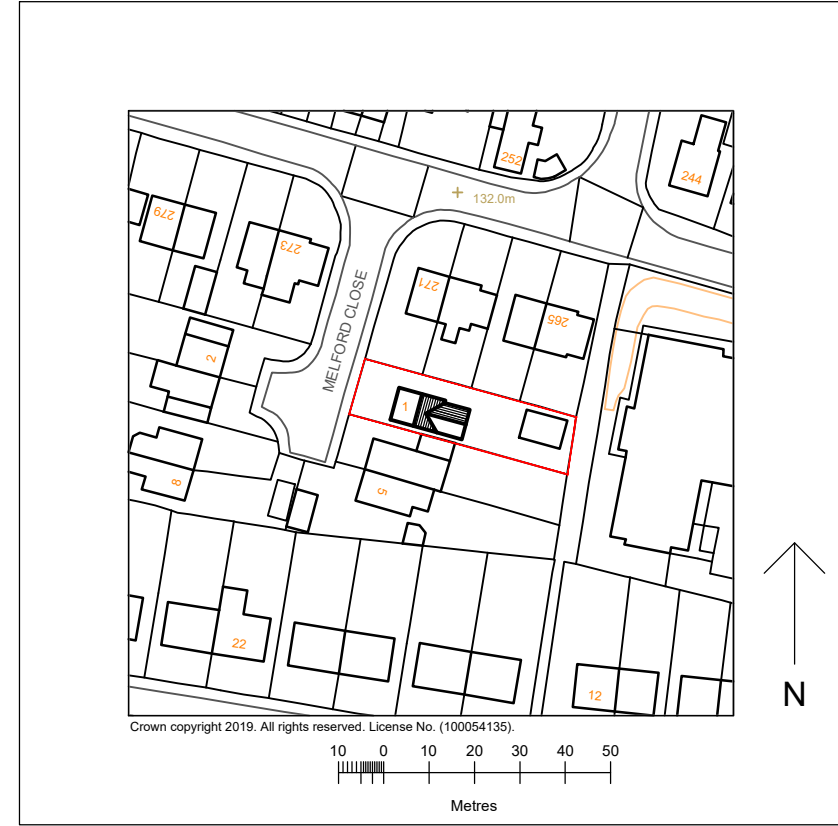

LOCATION PLAN

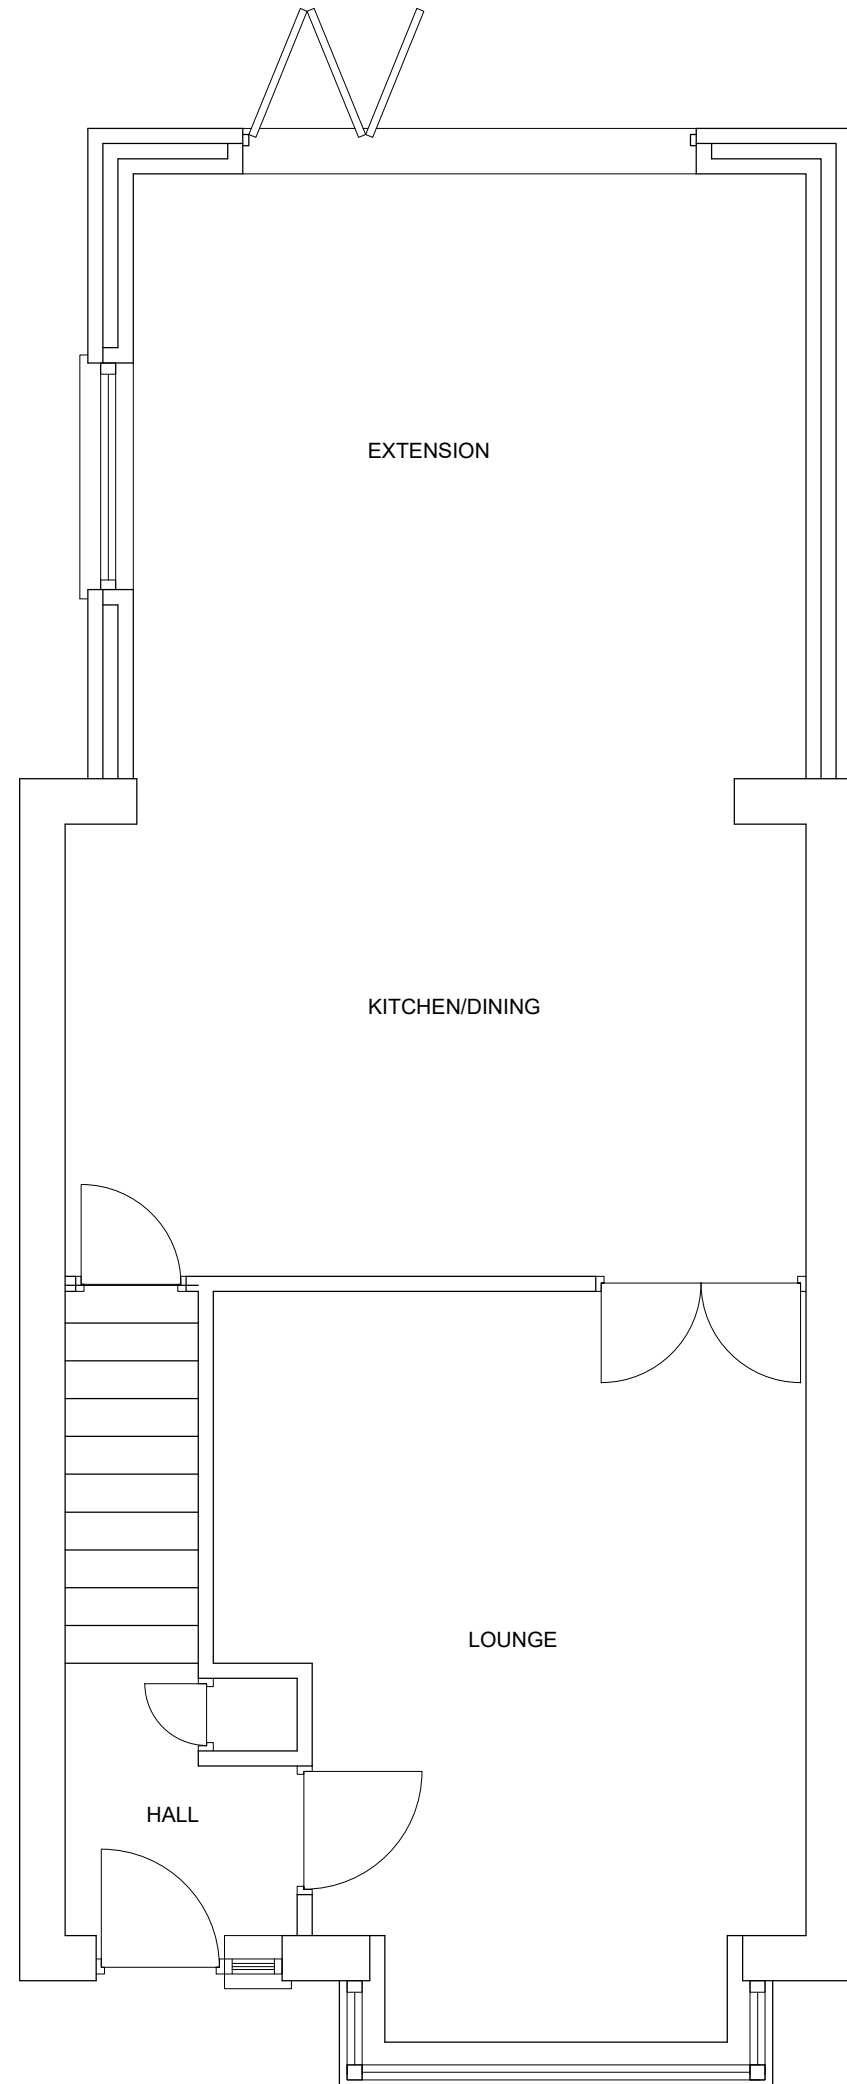

PROPOSED FIRST FLOOR

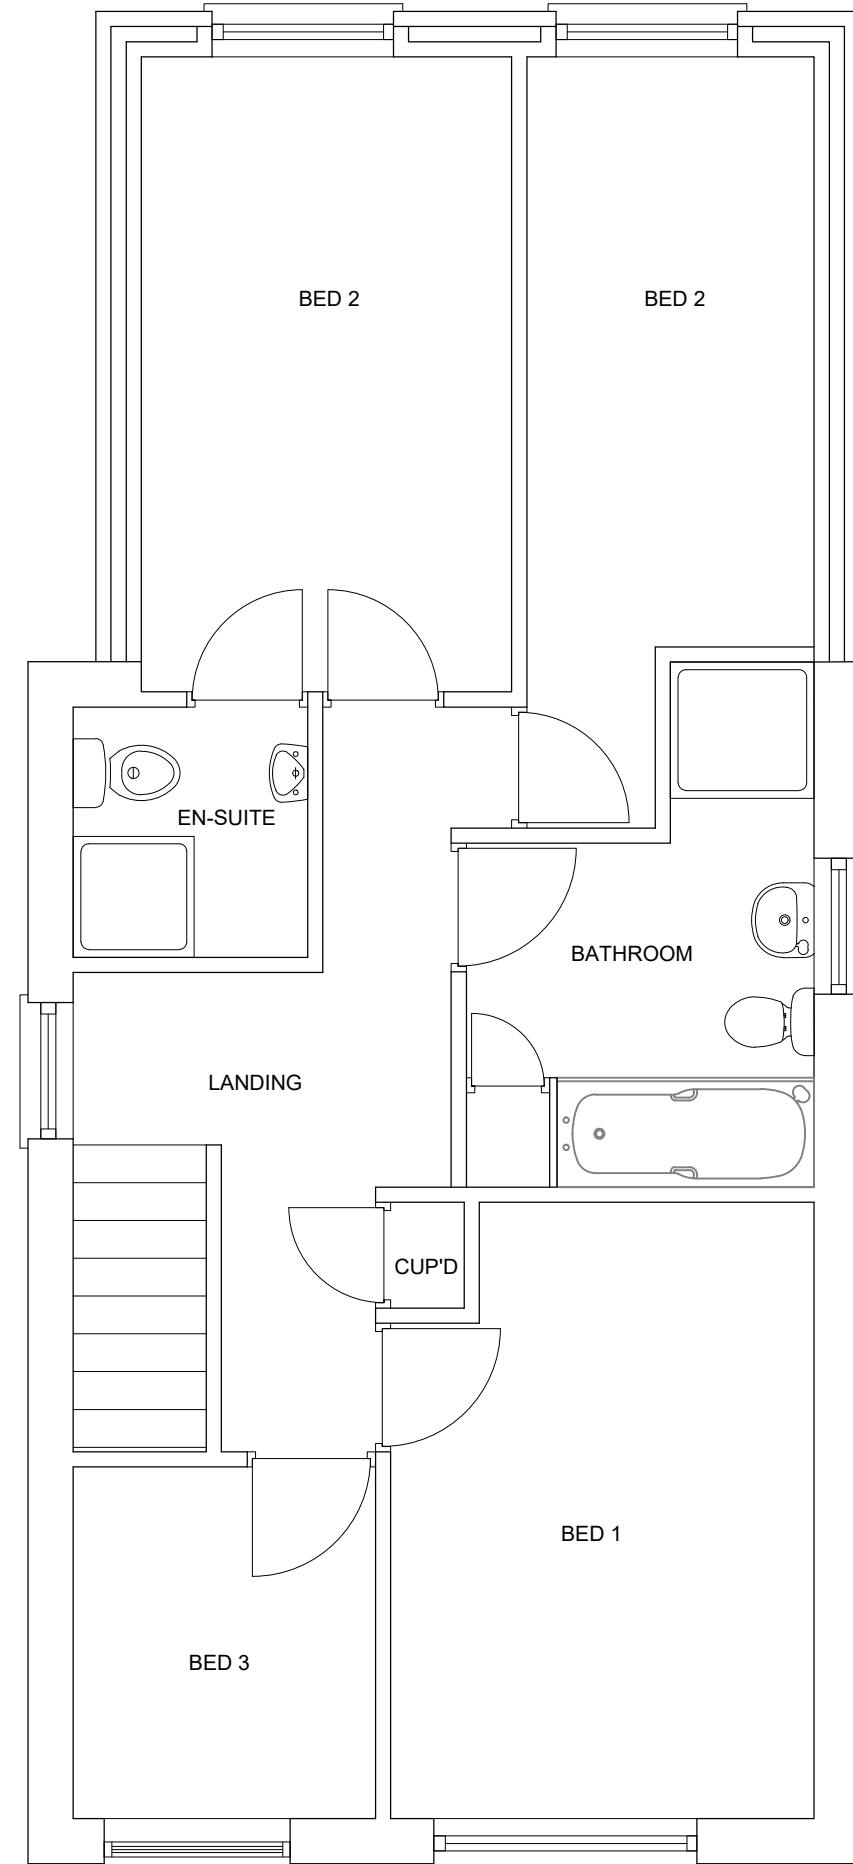

PROPOSED FIRST FLOOR