




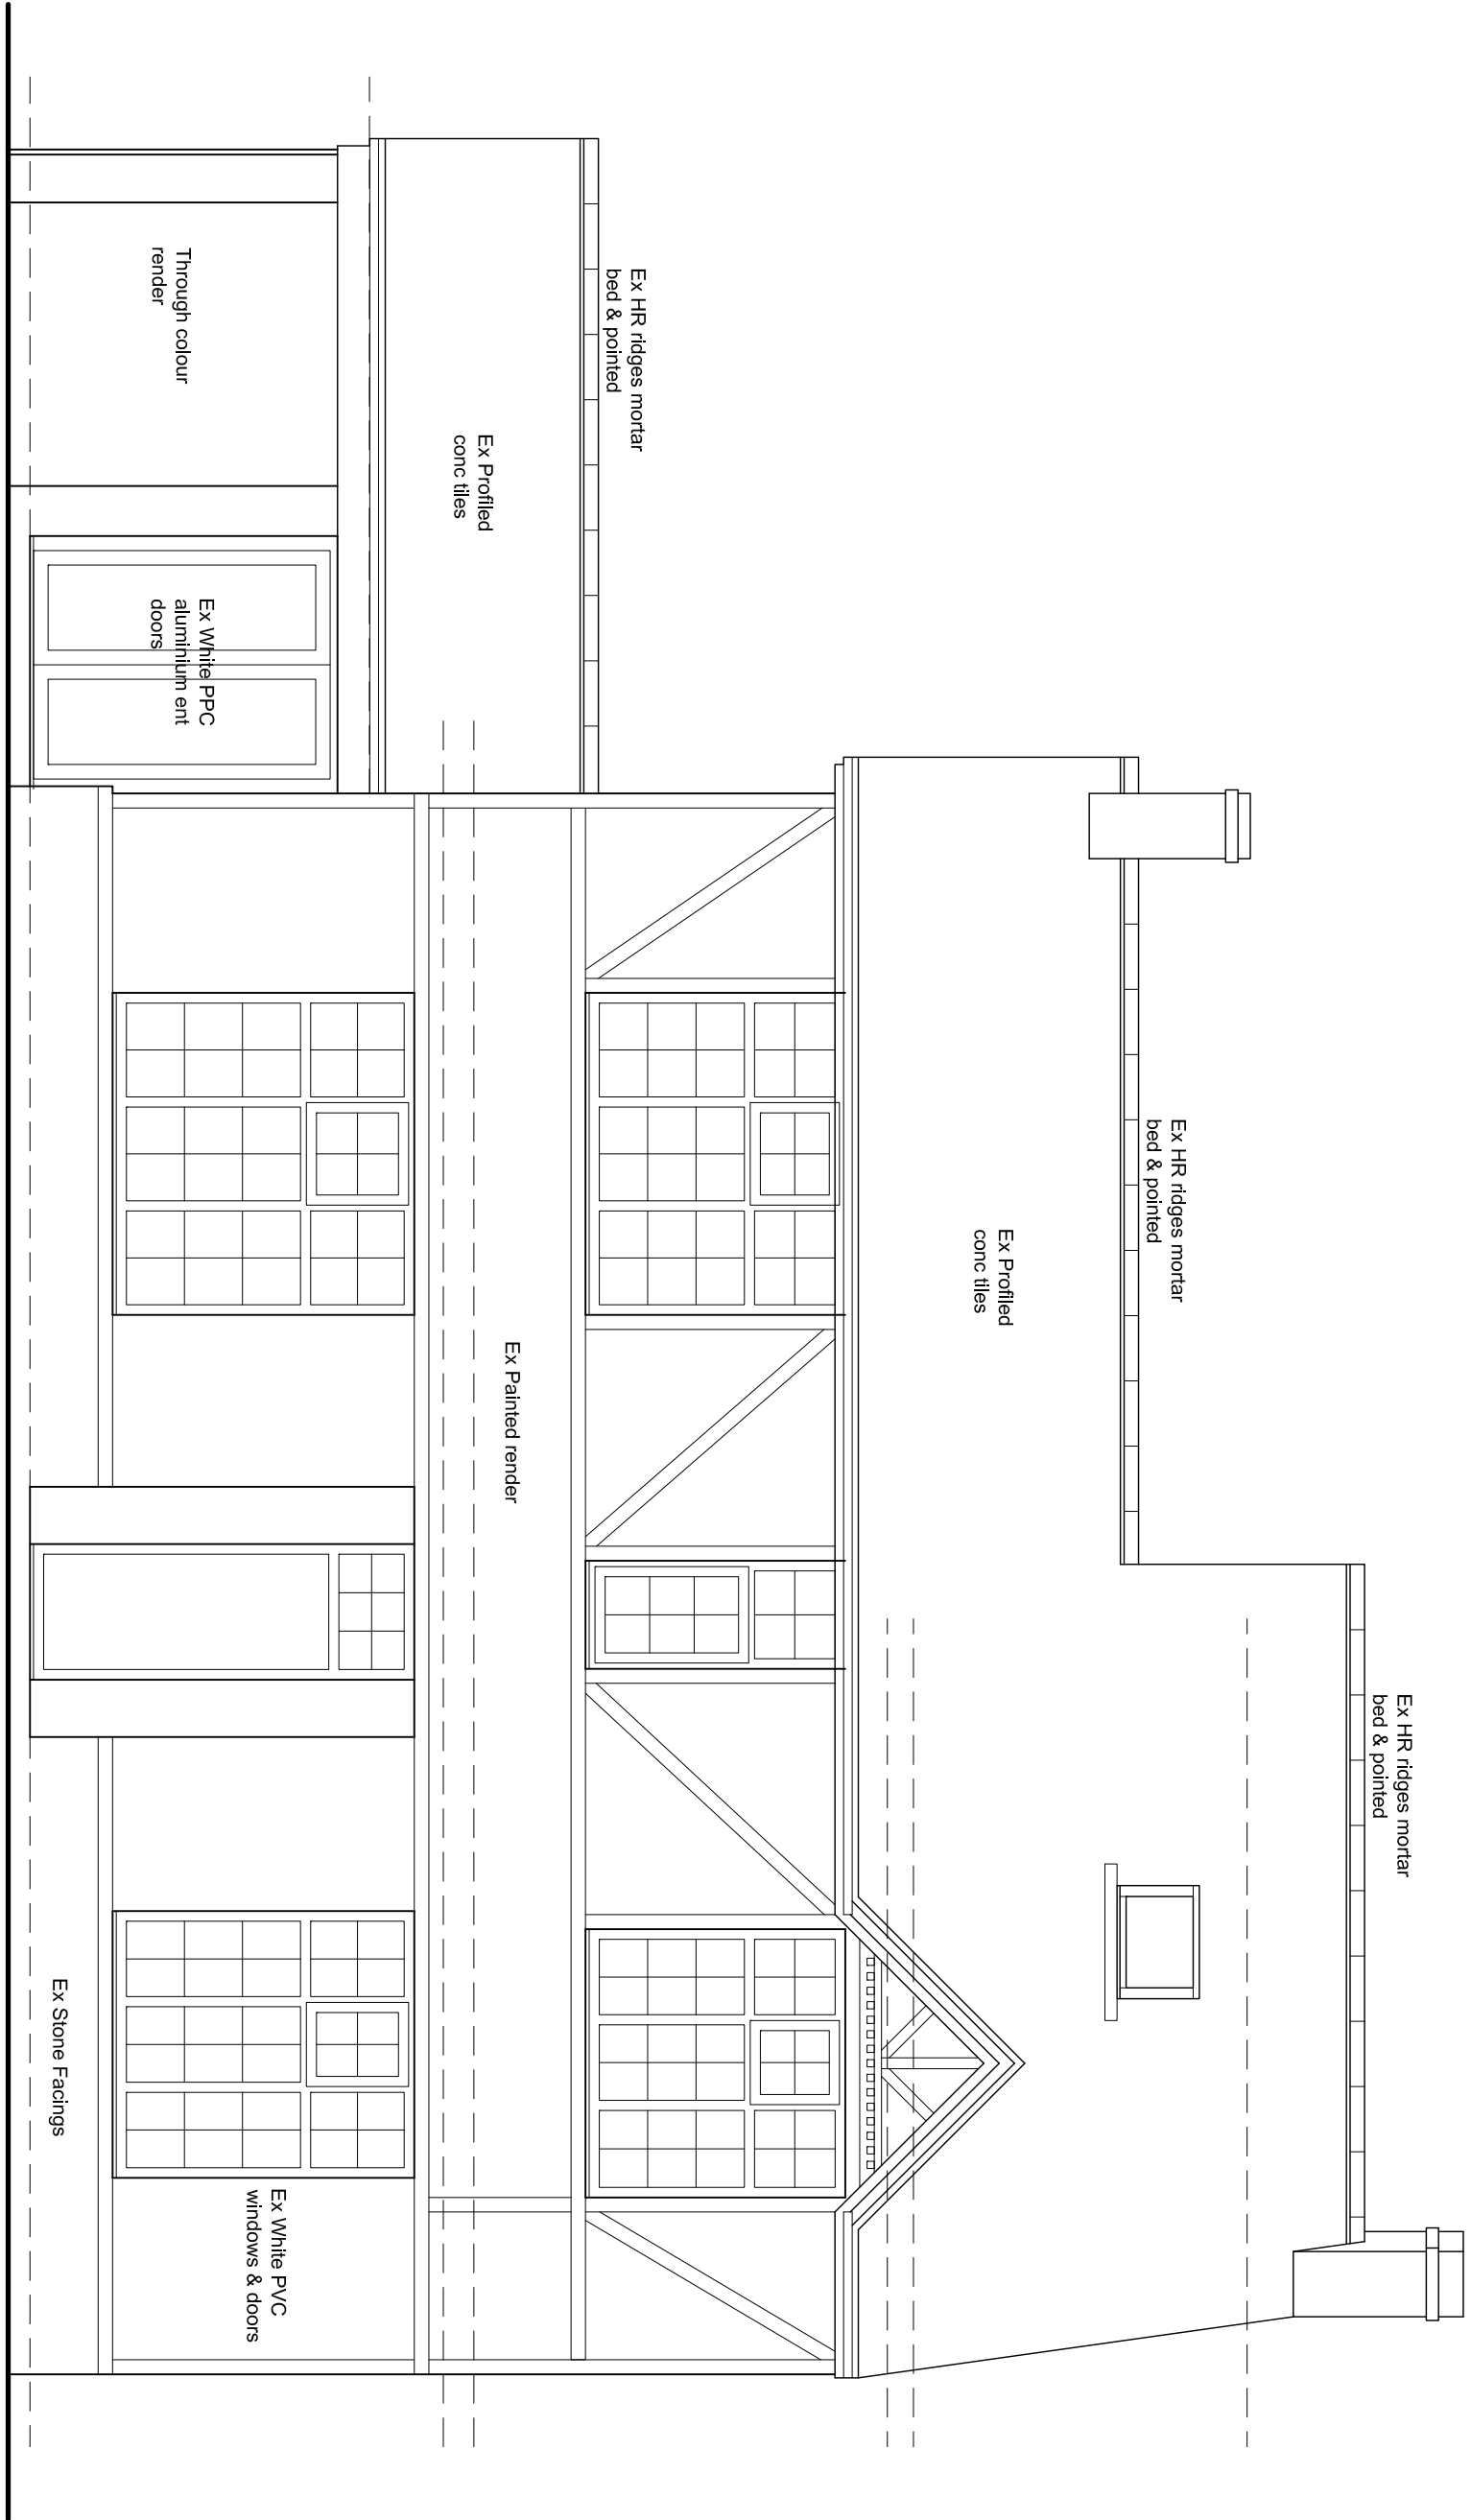


FRONT (EAST) ELEVATION

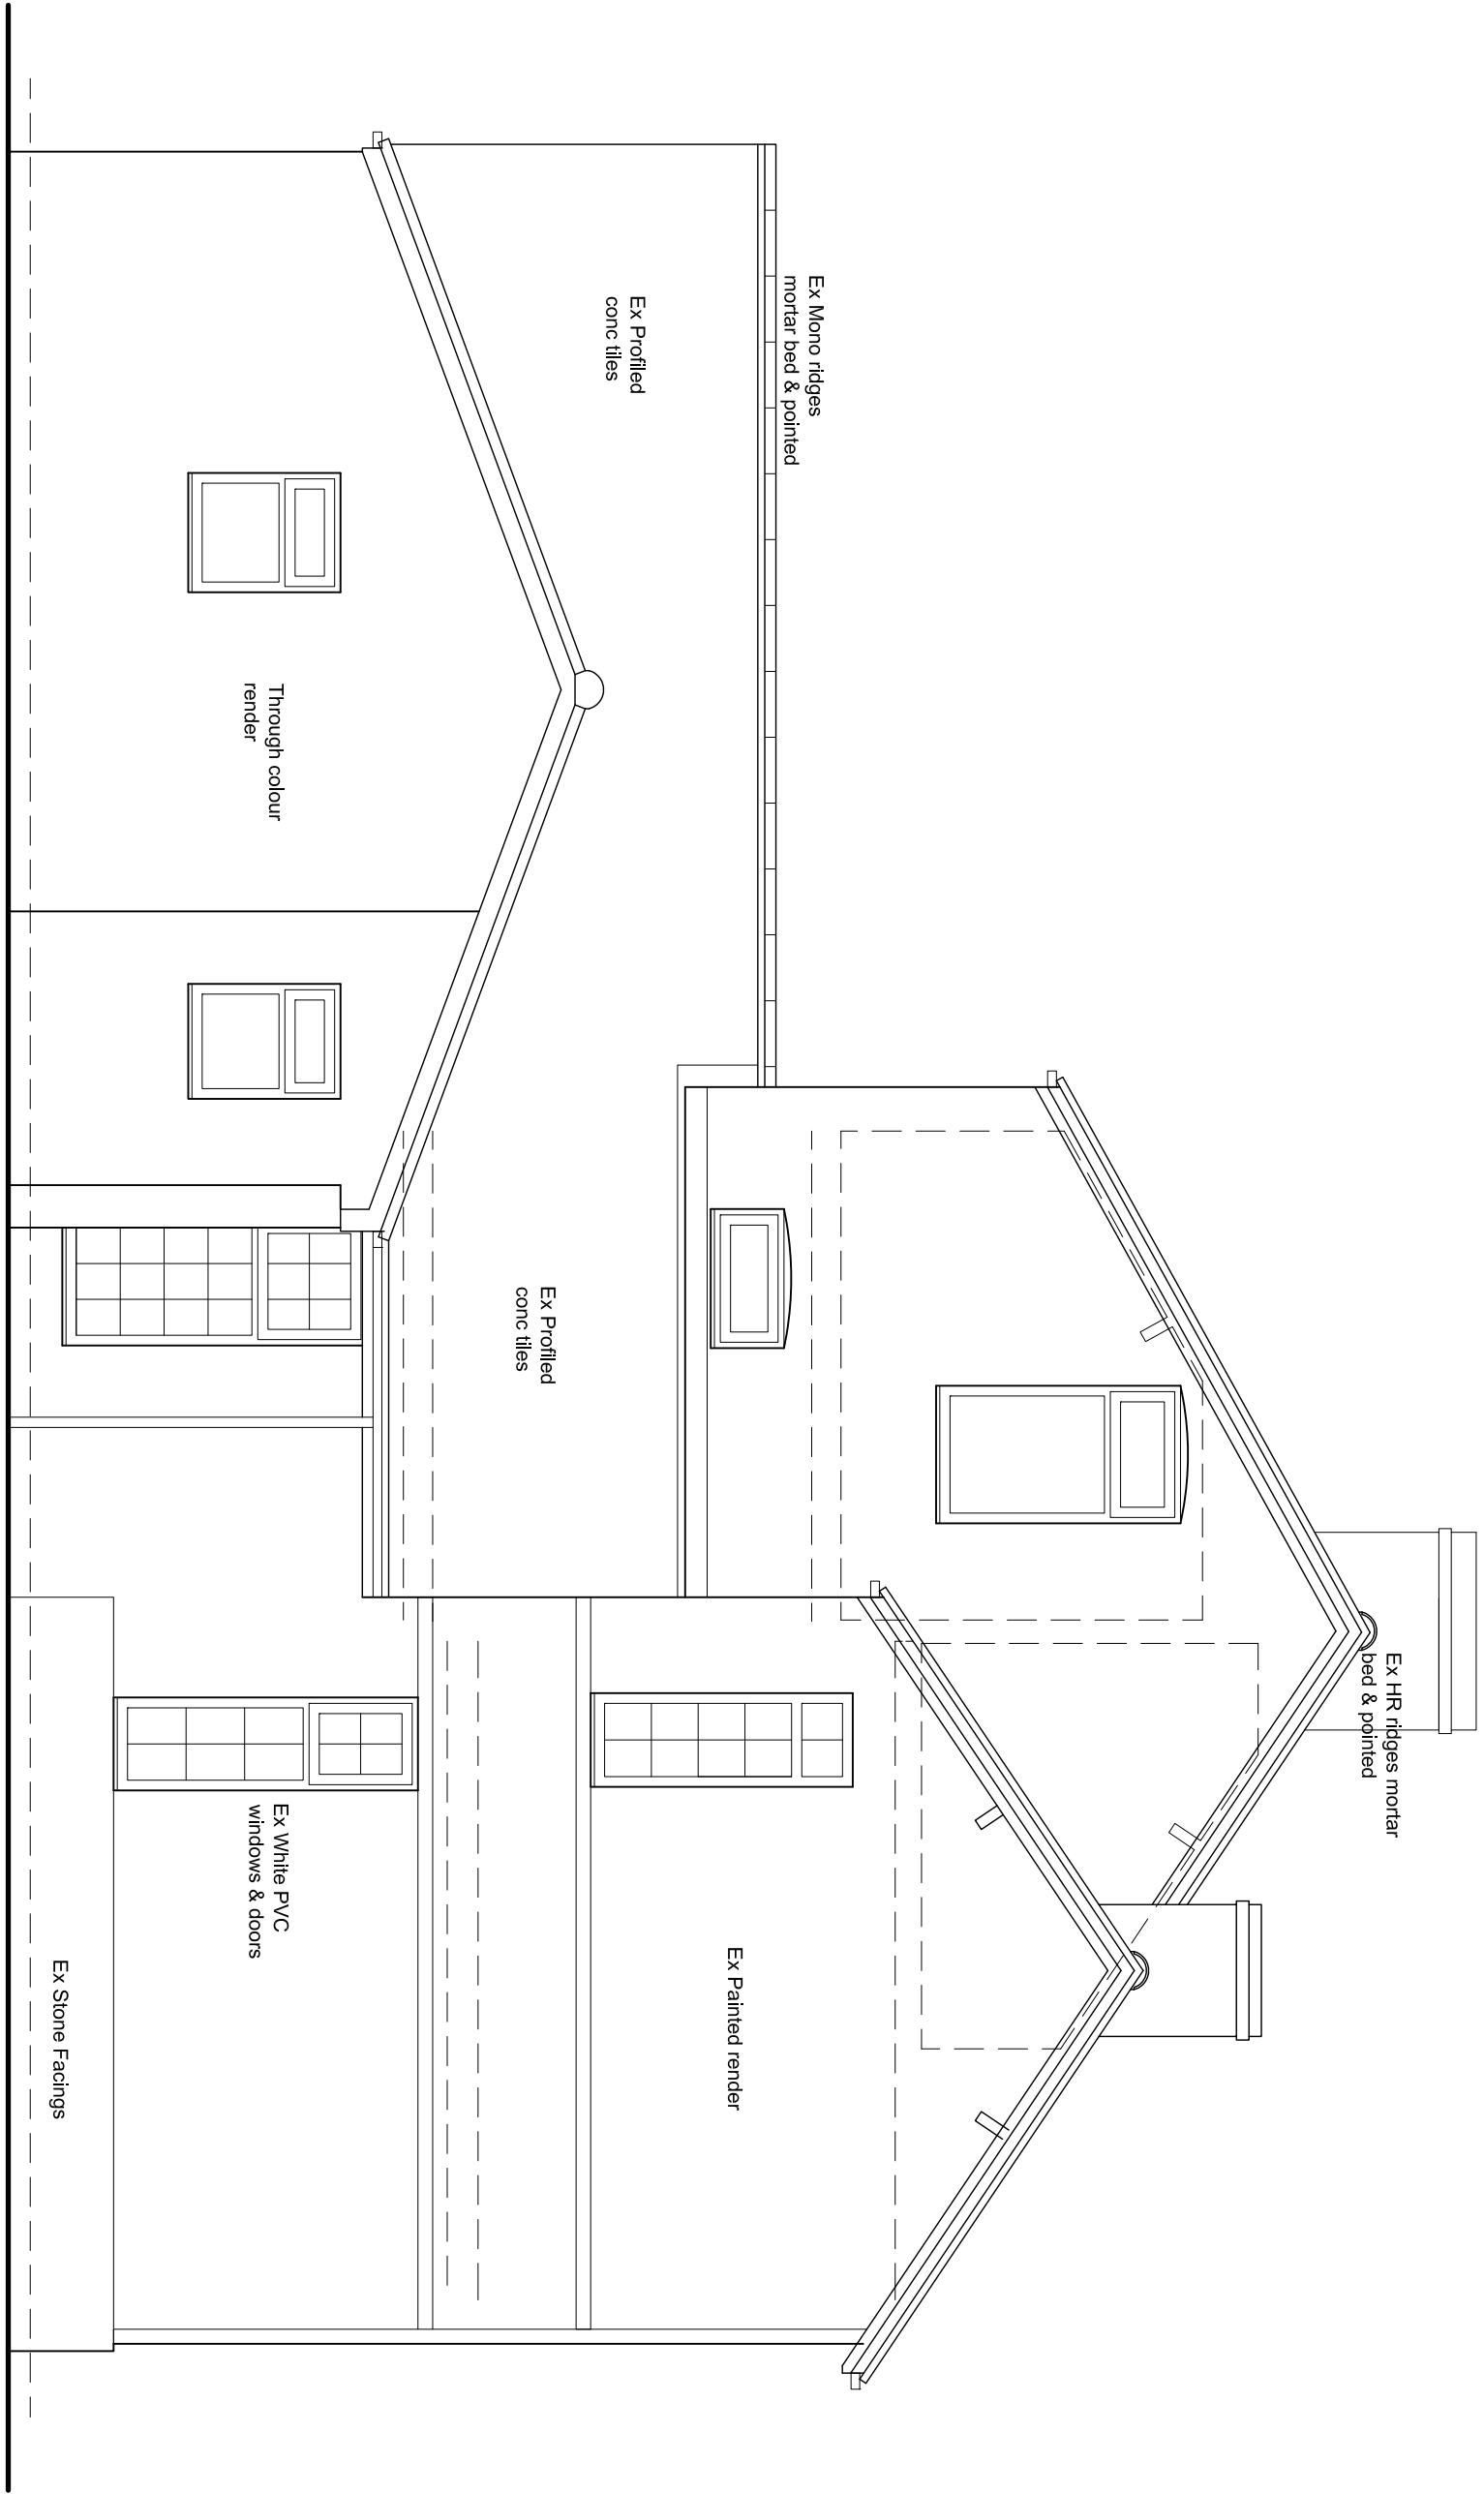


END (SOUTH) ELEVATION

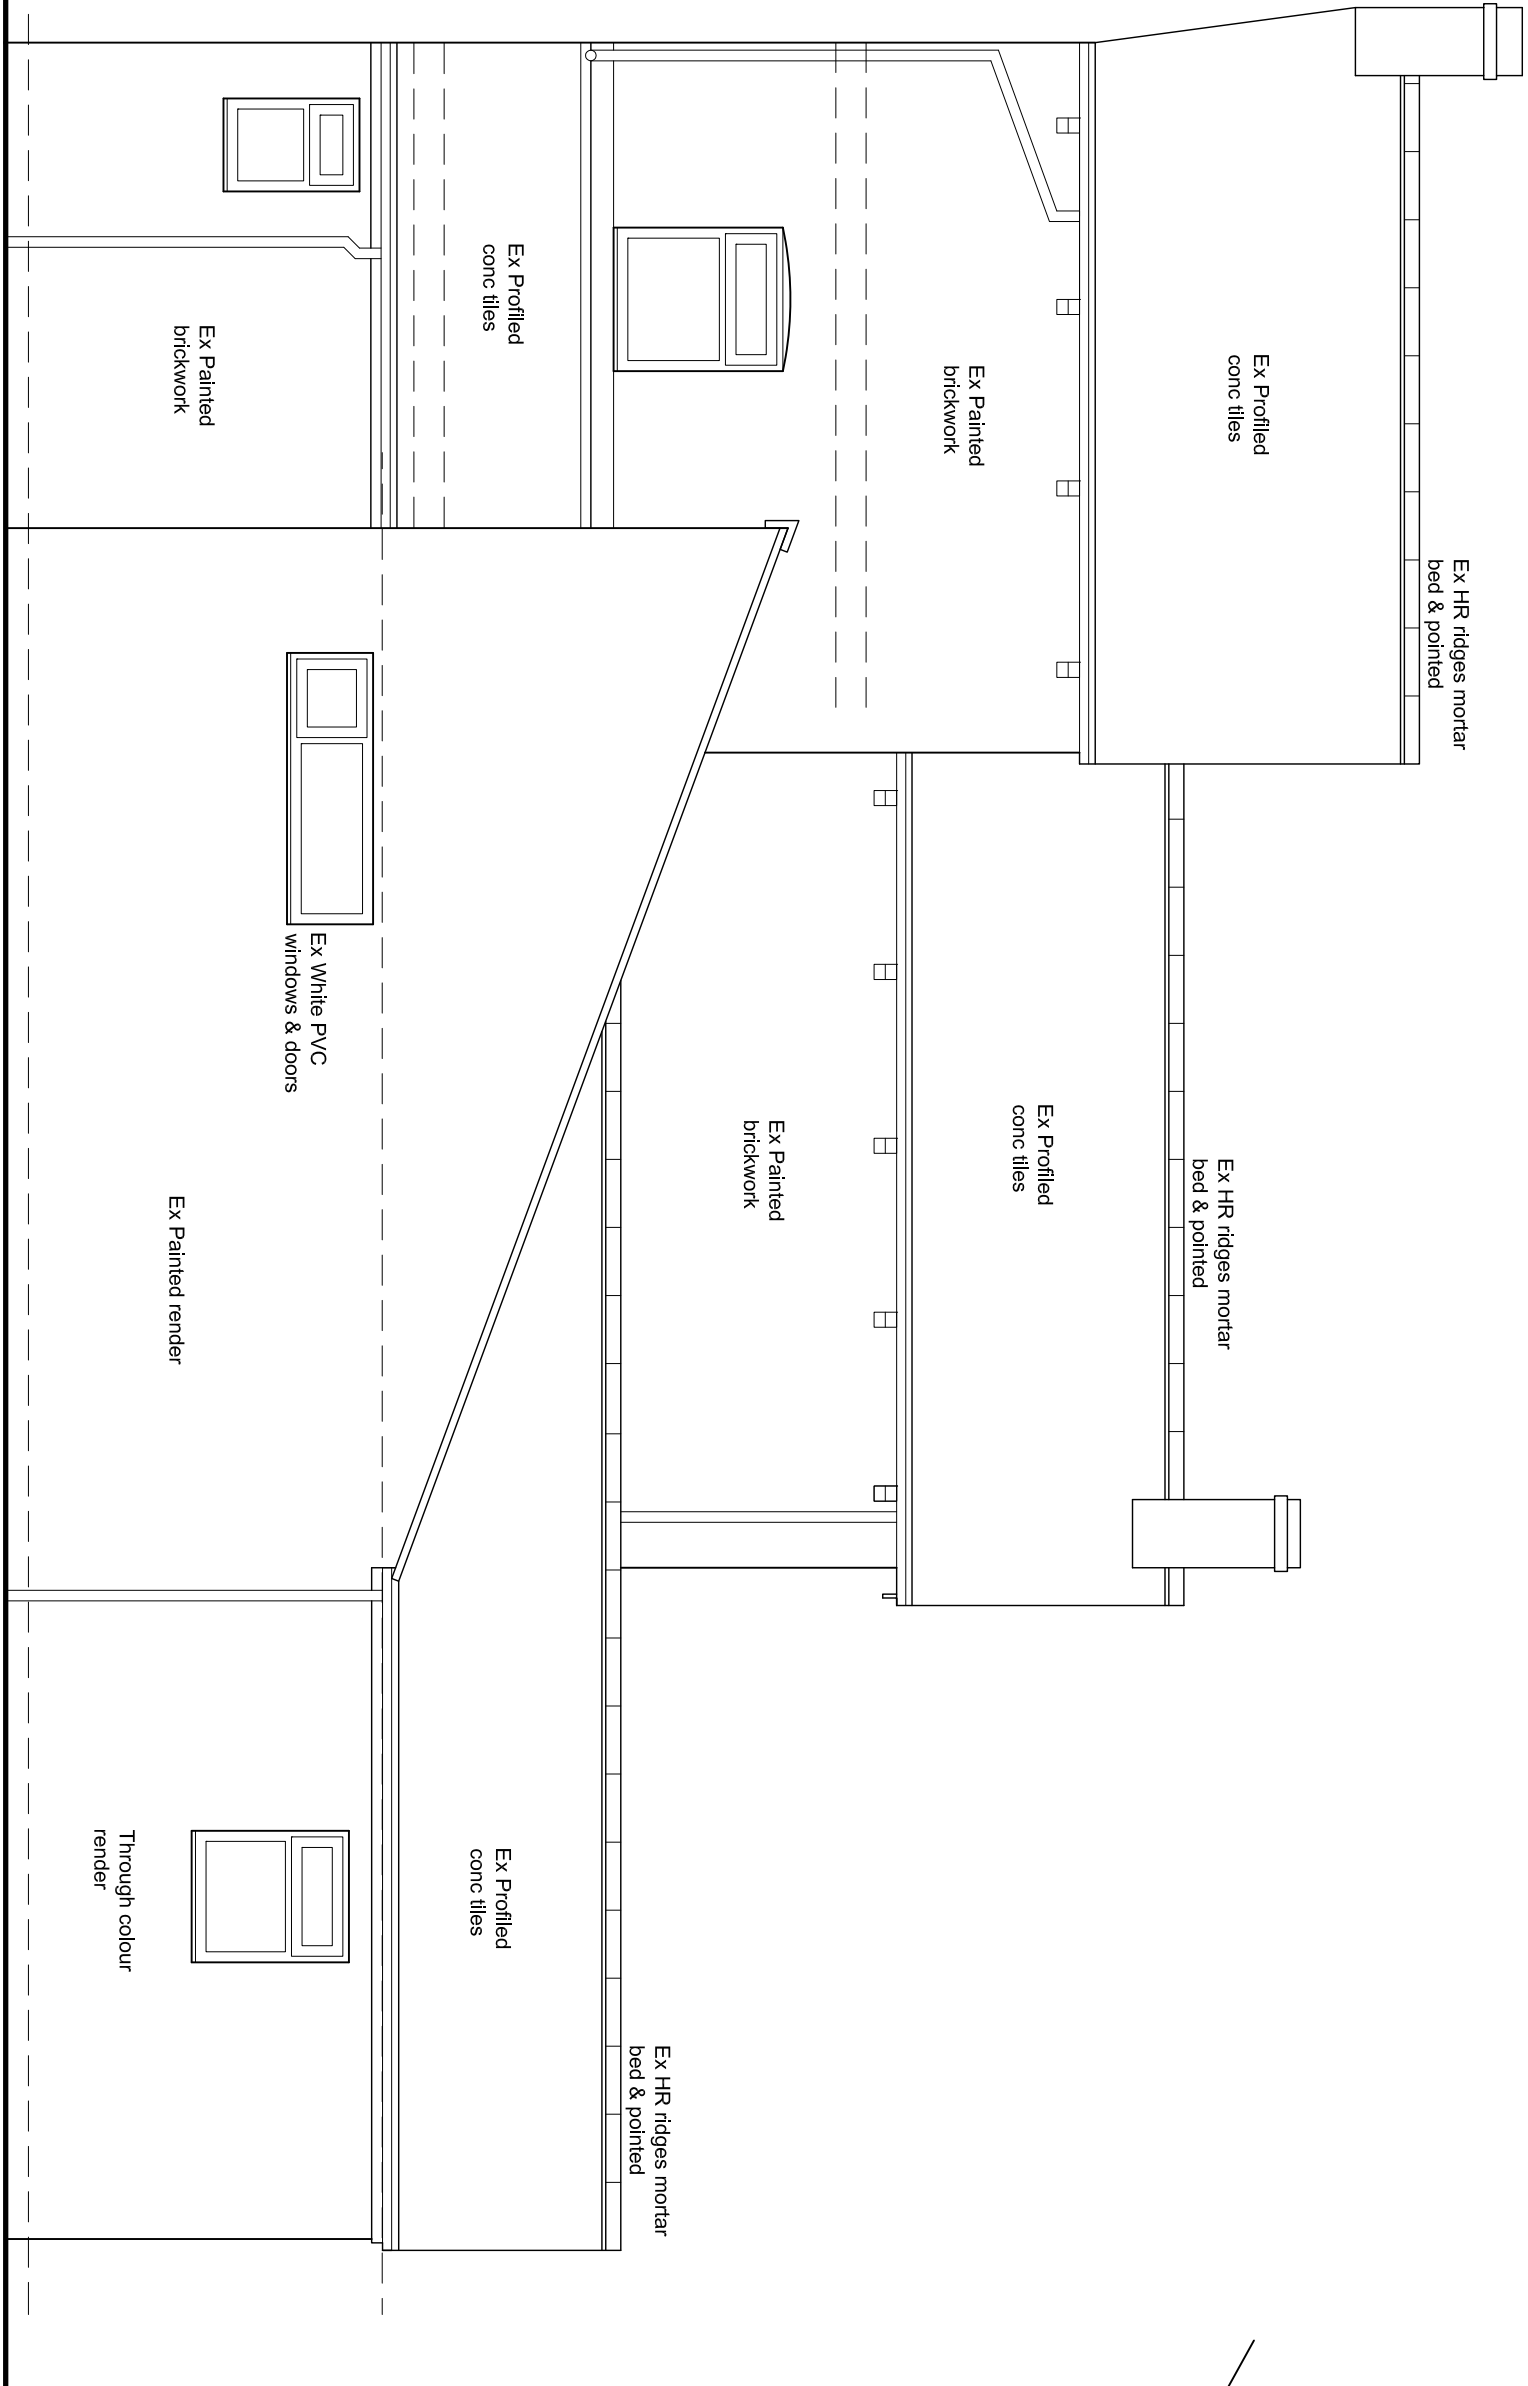

REAR (WEST) ELEVATION

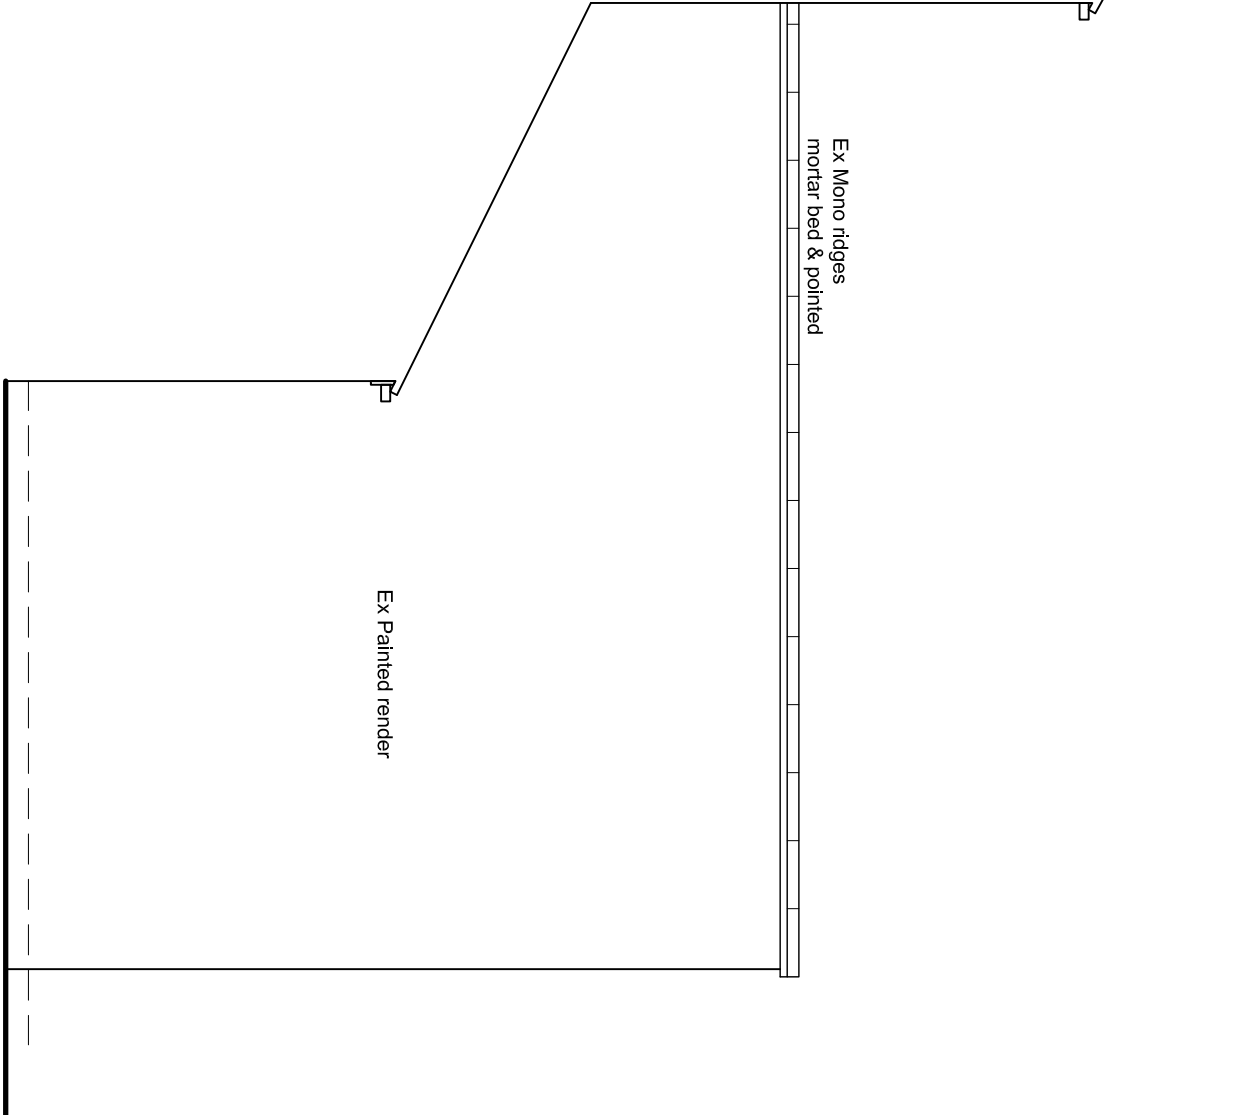

SIDE (NORTH) ELEVATION

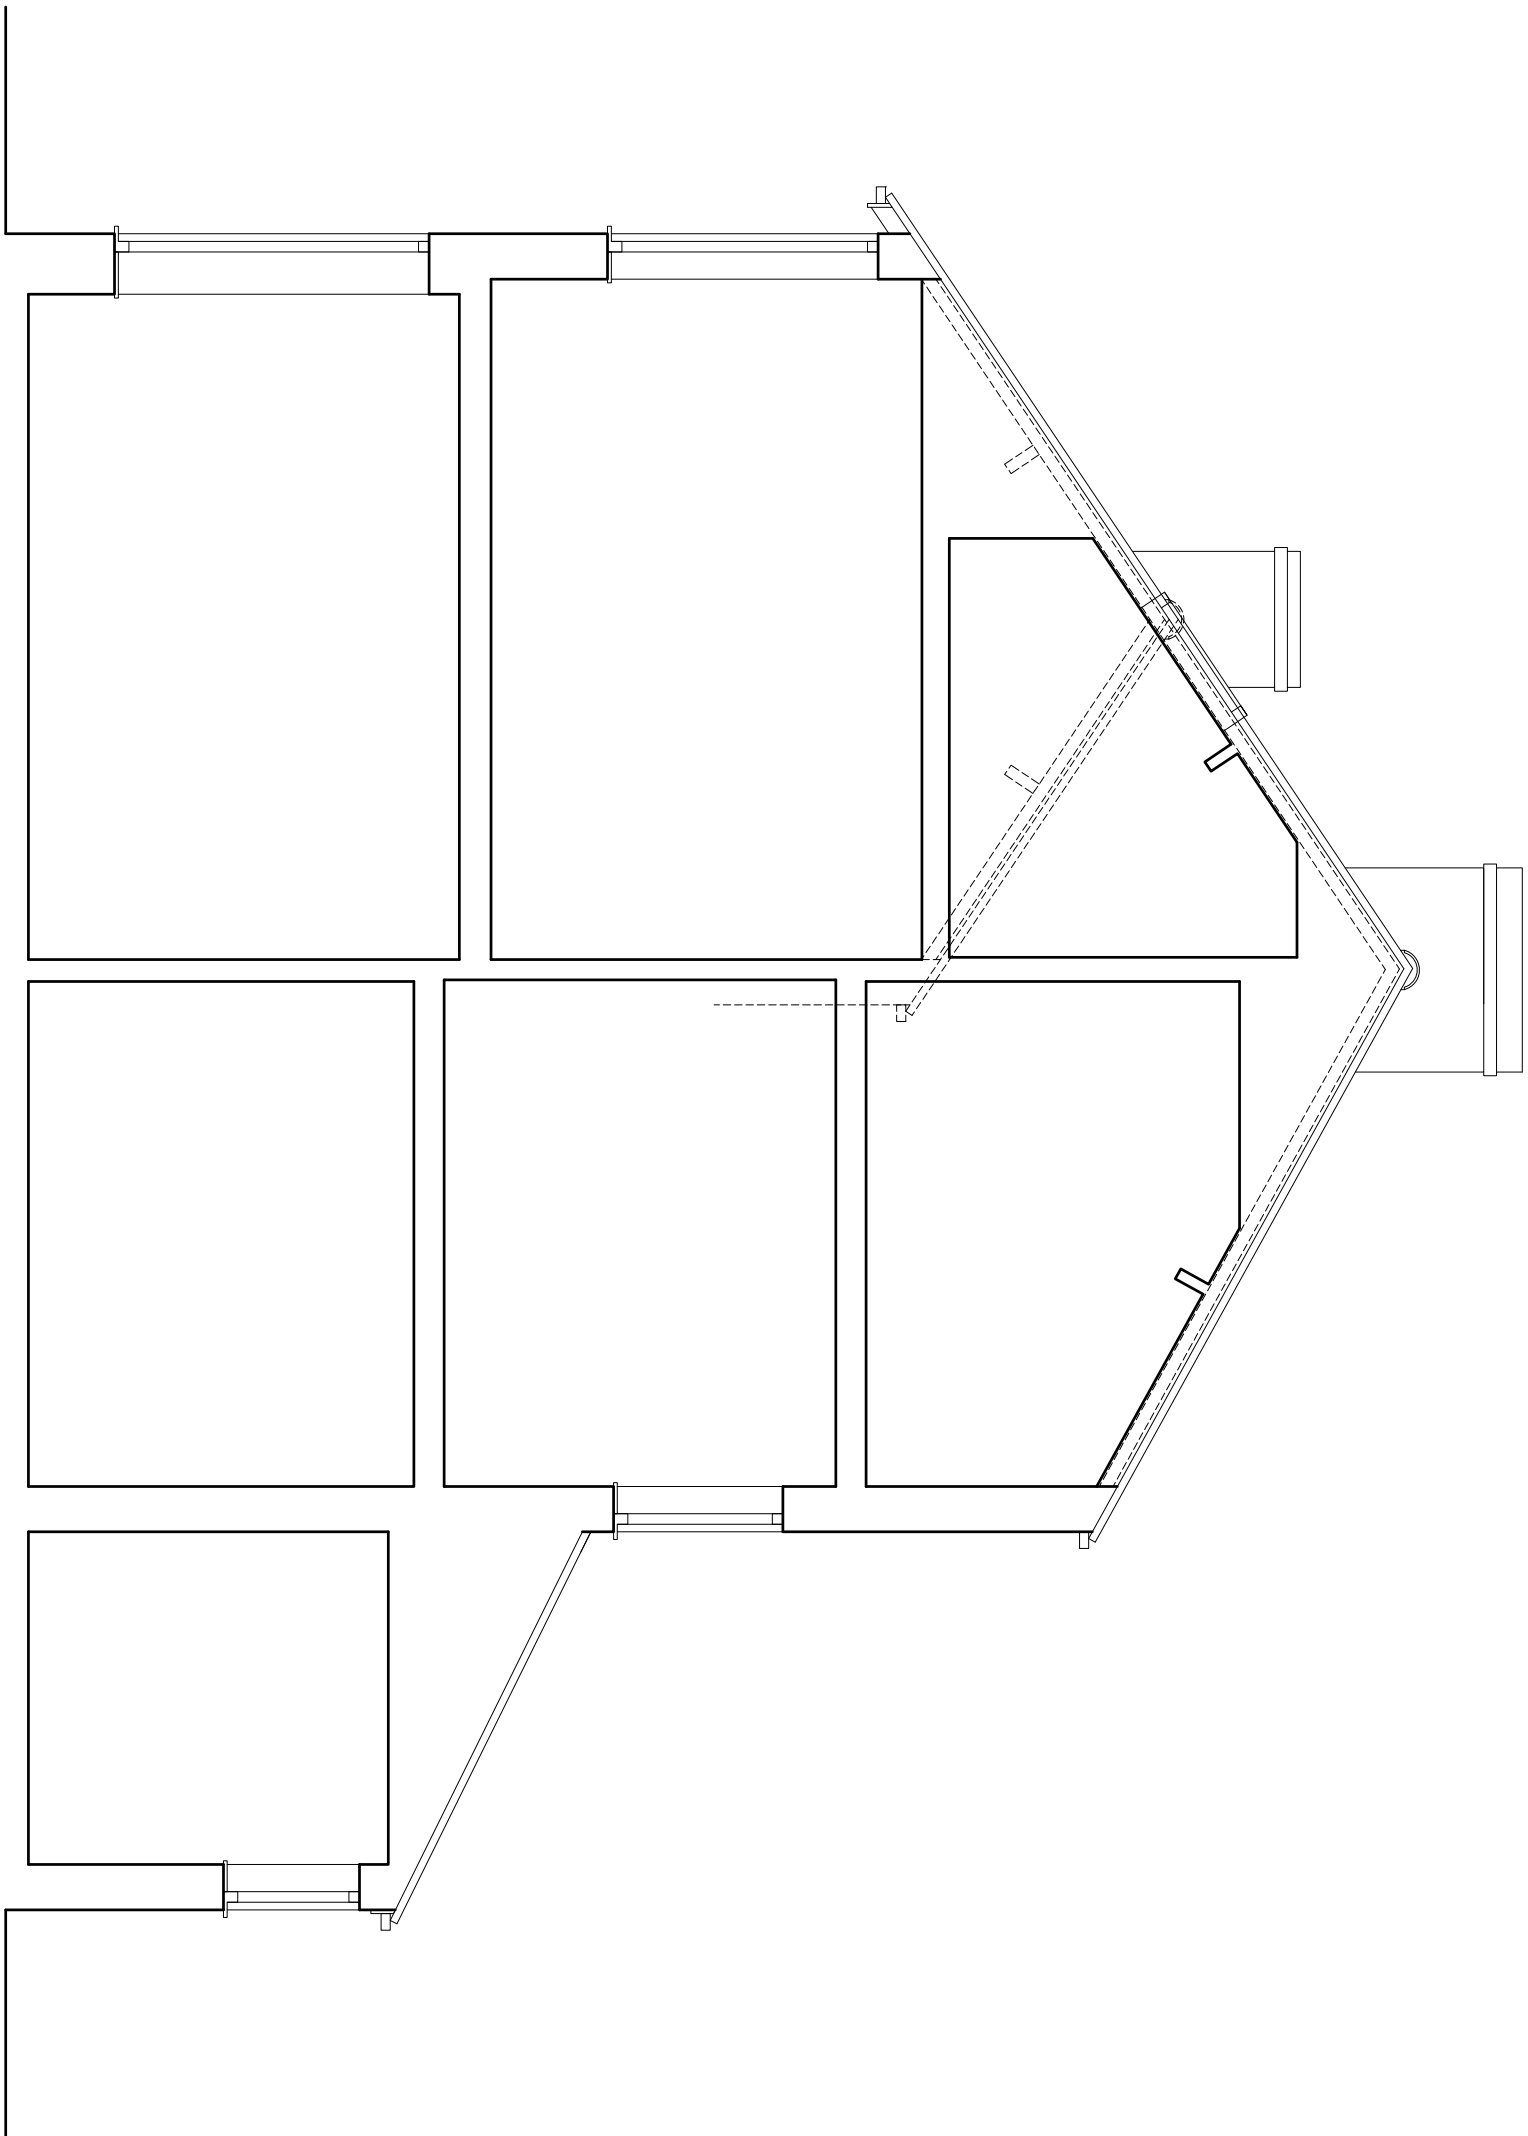

TYPICAL SECTION

A		21/01/2021	PREPARED FOR LA APPS.
Revised	Date	Drawn	Checked
FORMER COPE STREET SURGERY, 2A COPE STREET, BARNSLEY, S70 4HY.			
SURVEY 2			
TYPICAL SECTION & ELEVATIONS			
Taybar Security Ltd.			



Building Design Services

JEA Architects Ltd
23 Widdowall Road, Widdowall,
Barnsley, S70 4HY.
Tel: 01226 745497
Email: jeda@jedaconnect.com

This drawing and the copyright in the Architectural Copyright property and model used
or reproduced without the written consent of JEA Architects Ltd. All rights reserved.
offensive and subject to verification on the

Scale: 1:50 @ A1 Date: SEPT 2021
Ref: 202104 Dwg No: 02