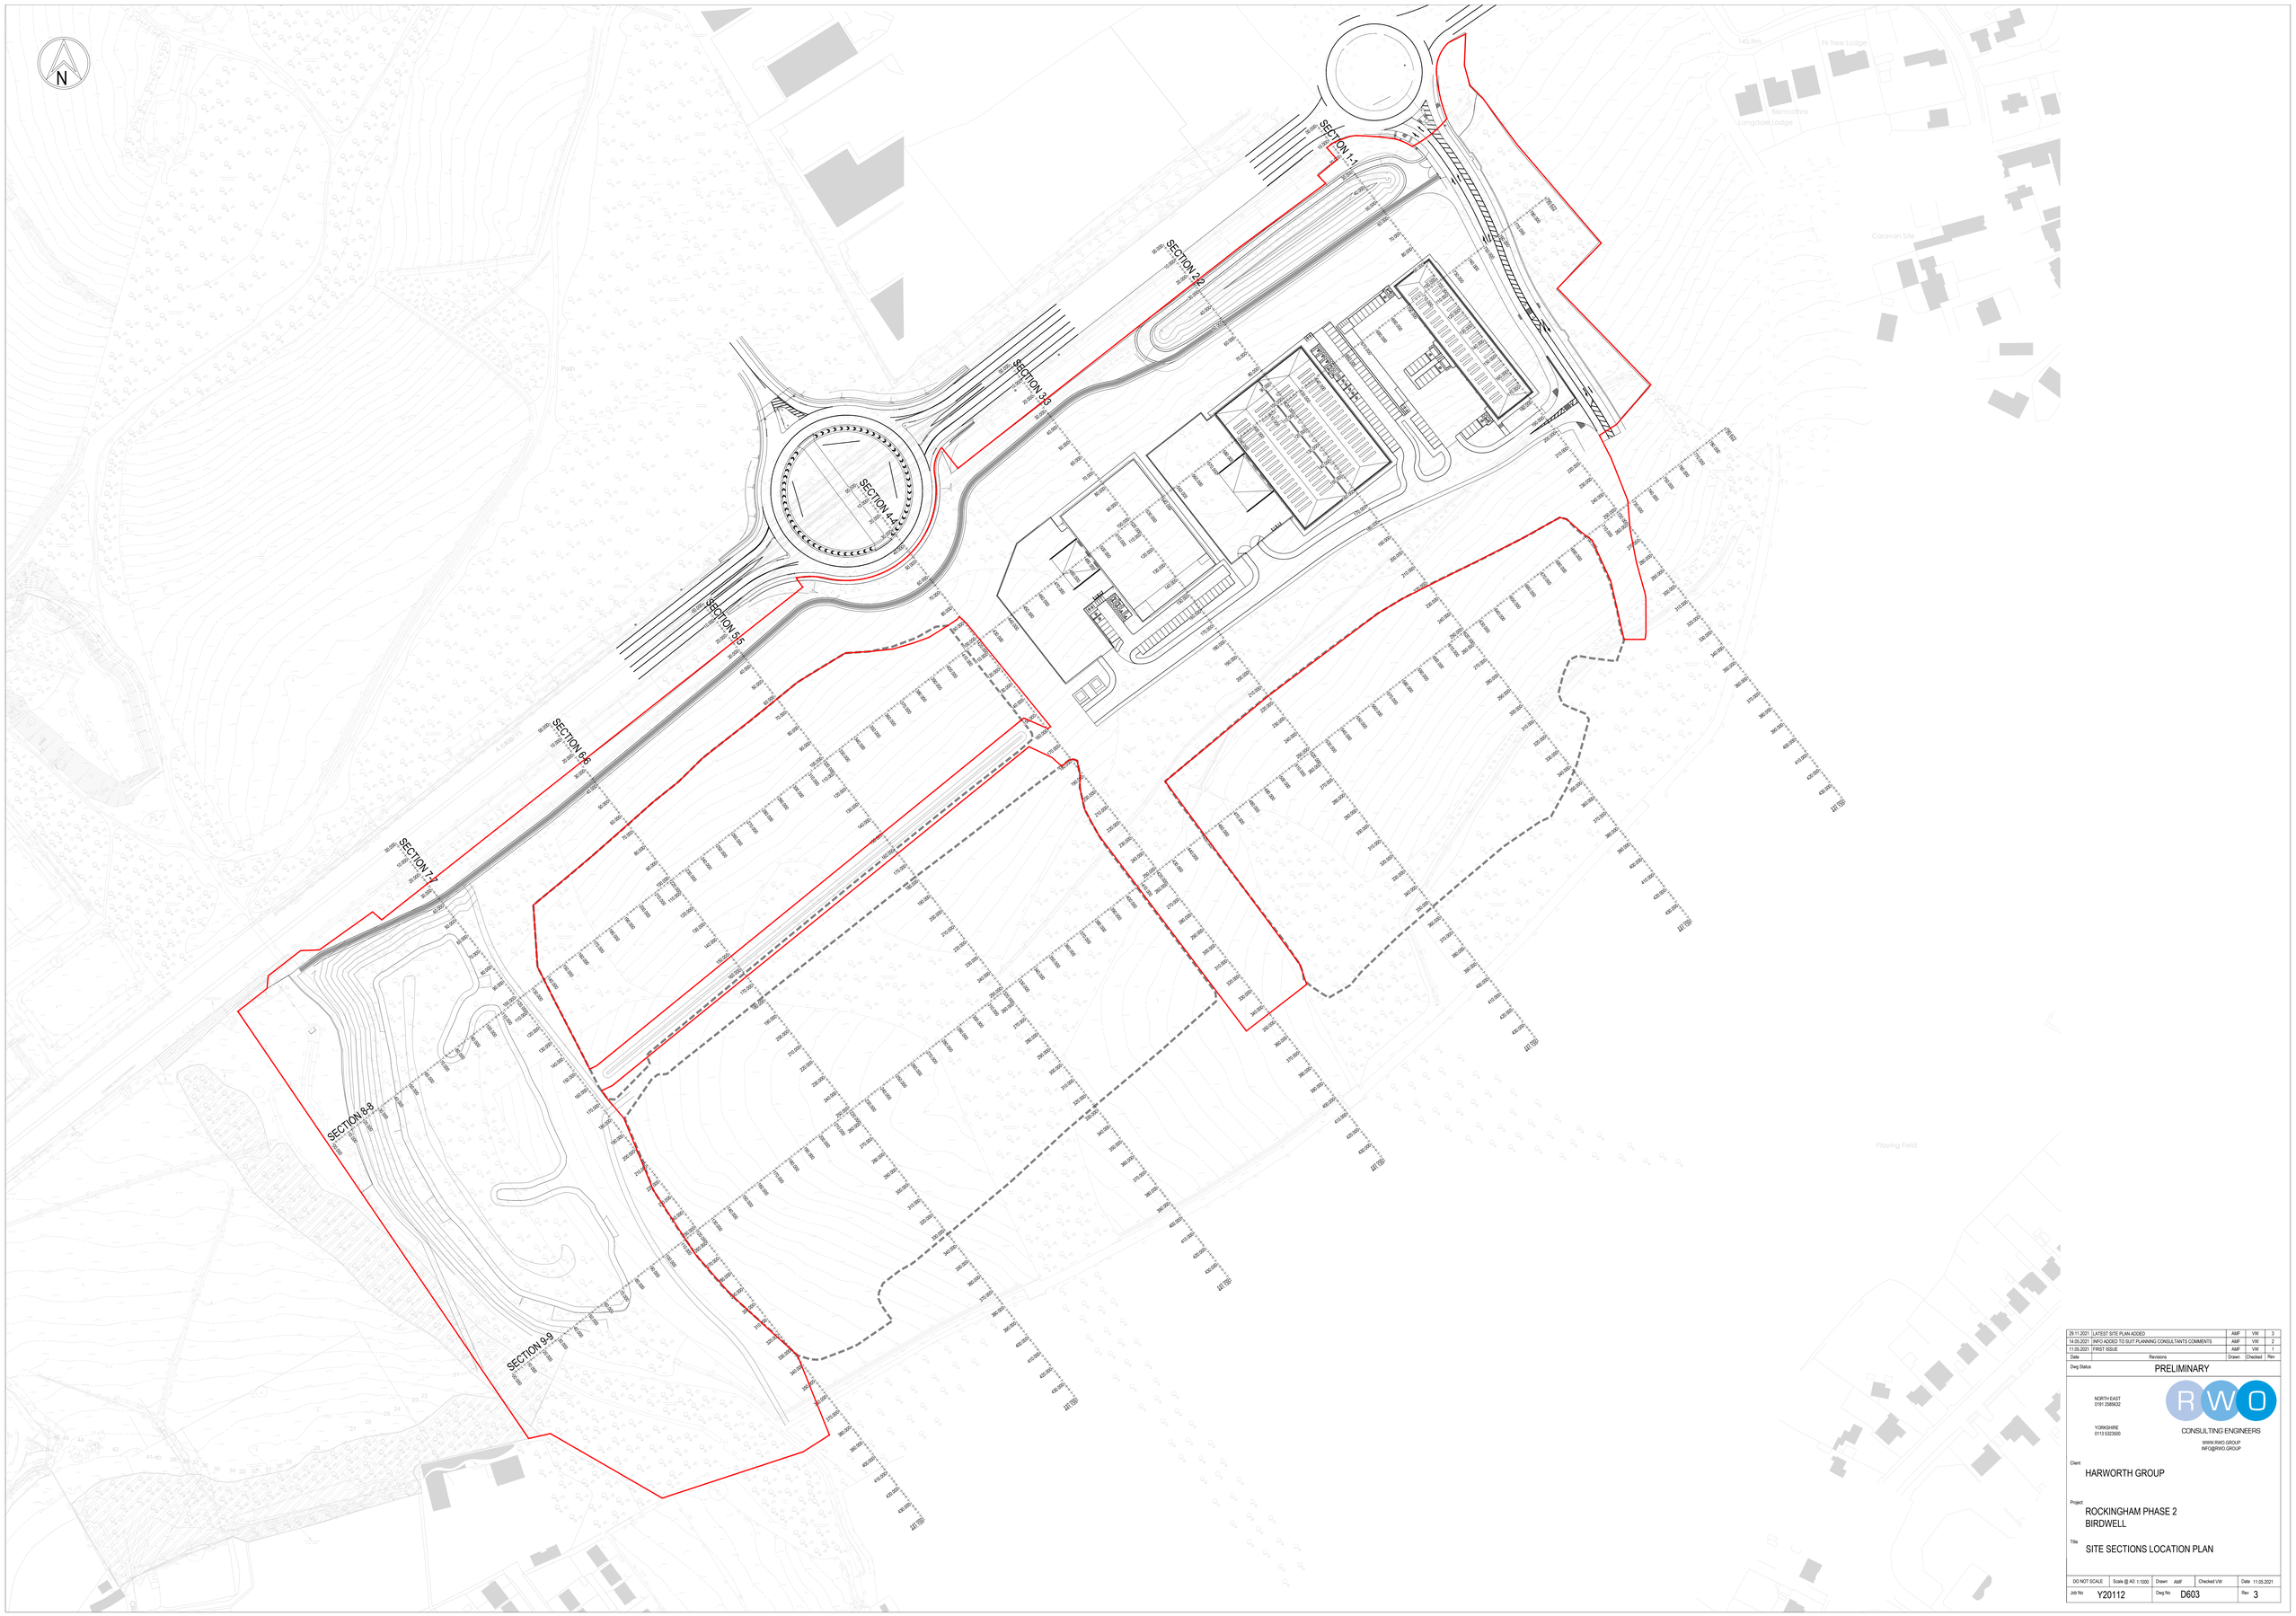

Date	Revisions	Drawn	Checked	Rev
29.11.2021	LATEST SITE PLAN ADDED	AMF	VW	3
14.05.2021	INFO ADDED TO SUT PLANNING CONSULTANTS COMMENTS	AMF	VW	2
11.05.2021	FIRST ISSUE	AMF	VW	1

Dwg Status: PRELIMINARY

NORTH EAST
0191 2586632

YORKSHIRE
0113 5323500

RWO
CONSULTING ENGINEERS
WWW.RWO.GROUP
INFO@RWO.GROUP

Client
HARWORTH GROUP

Project
ROCKINGHAM PHASE 2
BIRDWELL

Title
SITE SECTIONS LOCATION PLAN

DO NOT SCALE	Scale @ A0: 1:1000	Drawn: AMF	Checked: VW	Date: 11.05.2021
Job No: Y20112	Dwg No: D603			Rev: 3