
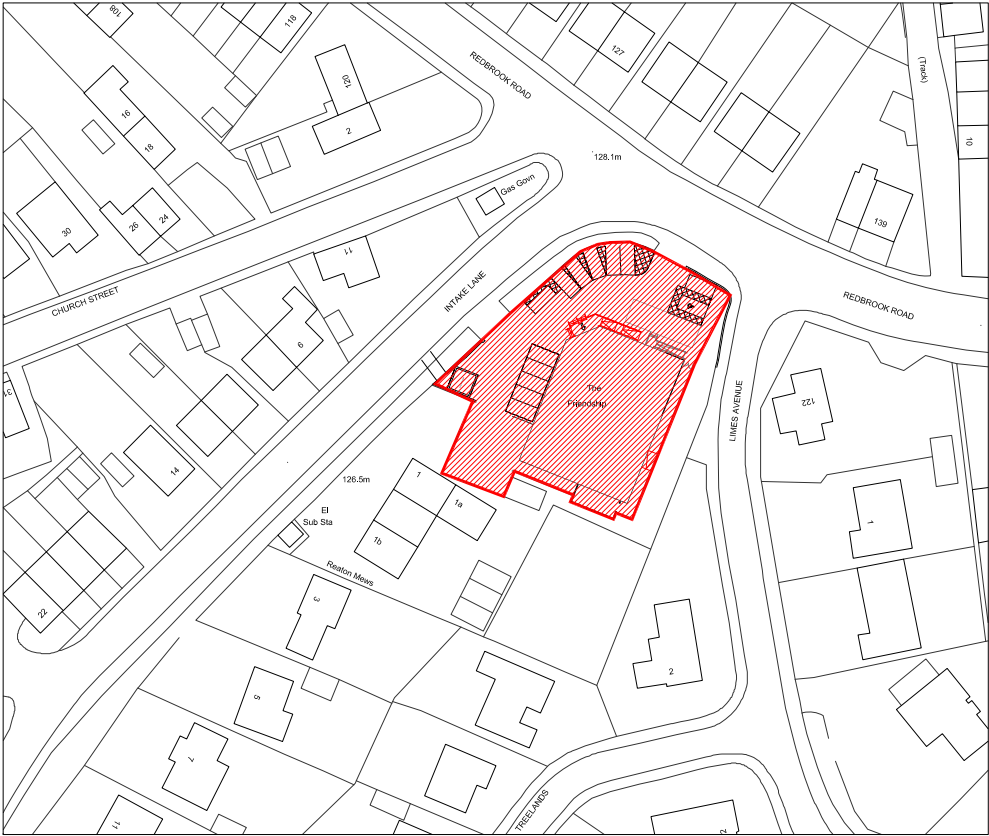


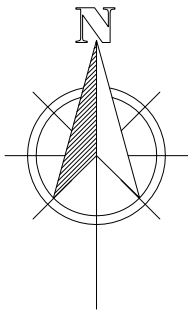

LOCATION PLAN
(scale 1:1250@A3)

Revision	Date	Description
Walbrook management New Broad Street House 35 New Broad Street London EC2M 1NH tel: 020 3009 3061 email: info@walbrookmanagement.com		
Status		
PLANNING		
Client		
SAINSBURY'S LOCAL		
Project Title		
THE FRIENDSHIP INN BARNLEY, REDBROOK ROAD SOUTH YORKSHIRE S75 2RE		
Drawing Title		
LOCATION PLAN SITE REF. 7725		
Project Number	Drawing Number	Revision
11/W7725	201	
Drawn	Checked	Scale
AM		1:1250@A3
		Date
		14/05/2012
The content of this drawing is the property of Walbrook Management LLP and may not be copied in whole or part without formal consent.		