
Drawing No.	Rev No.
MTV001 -002	

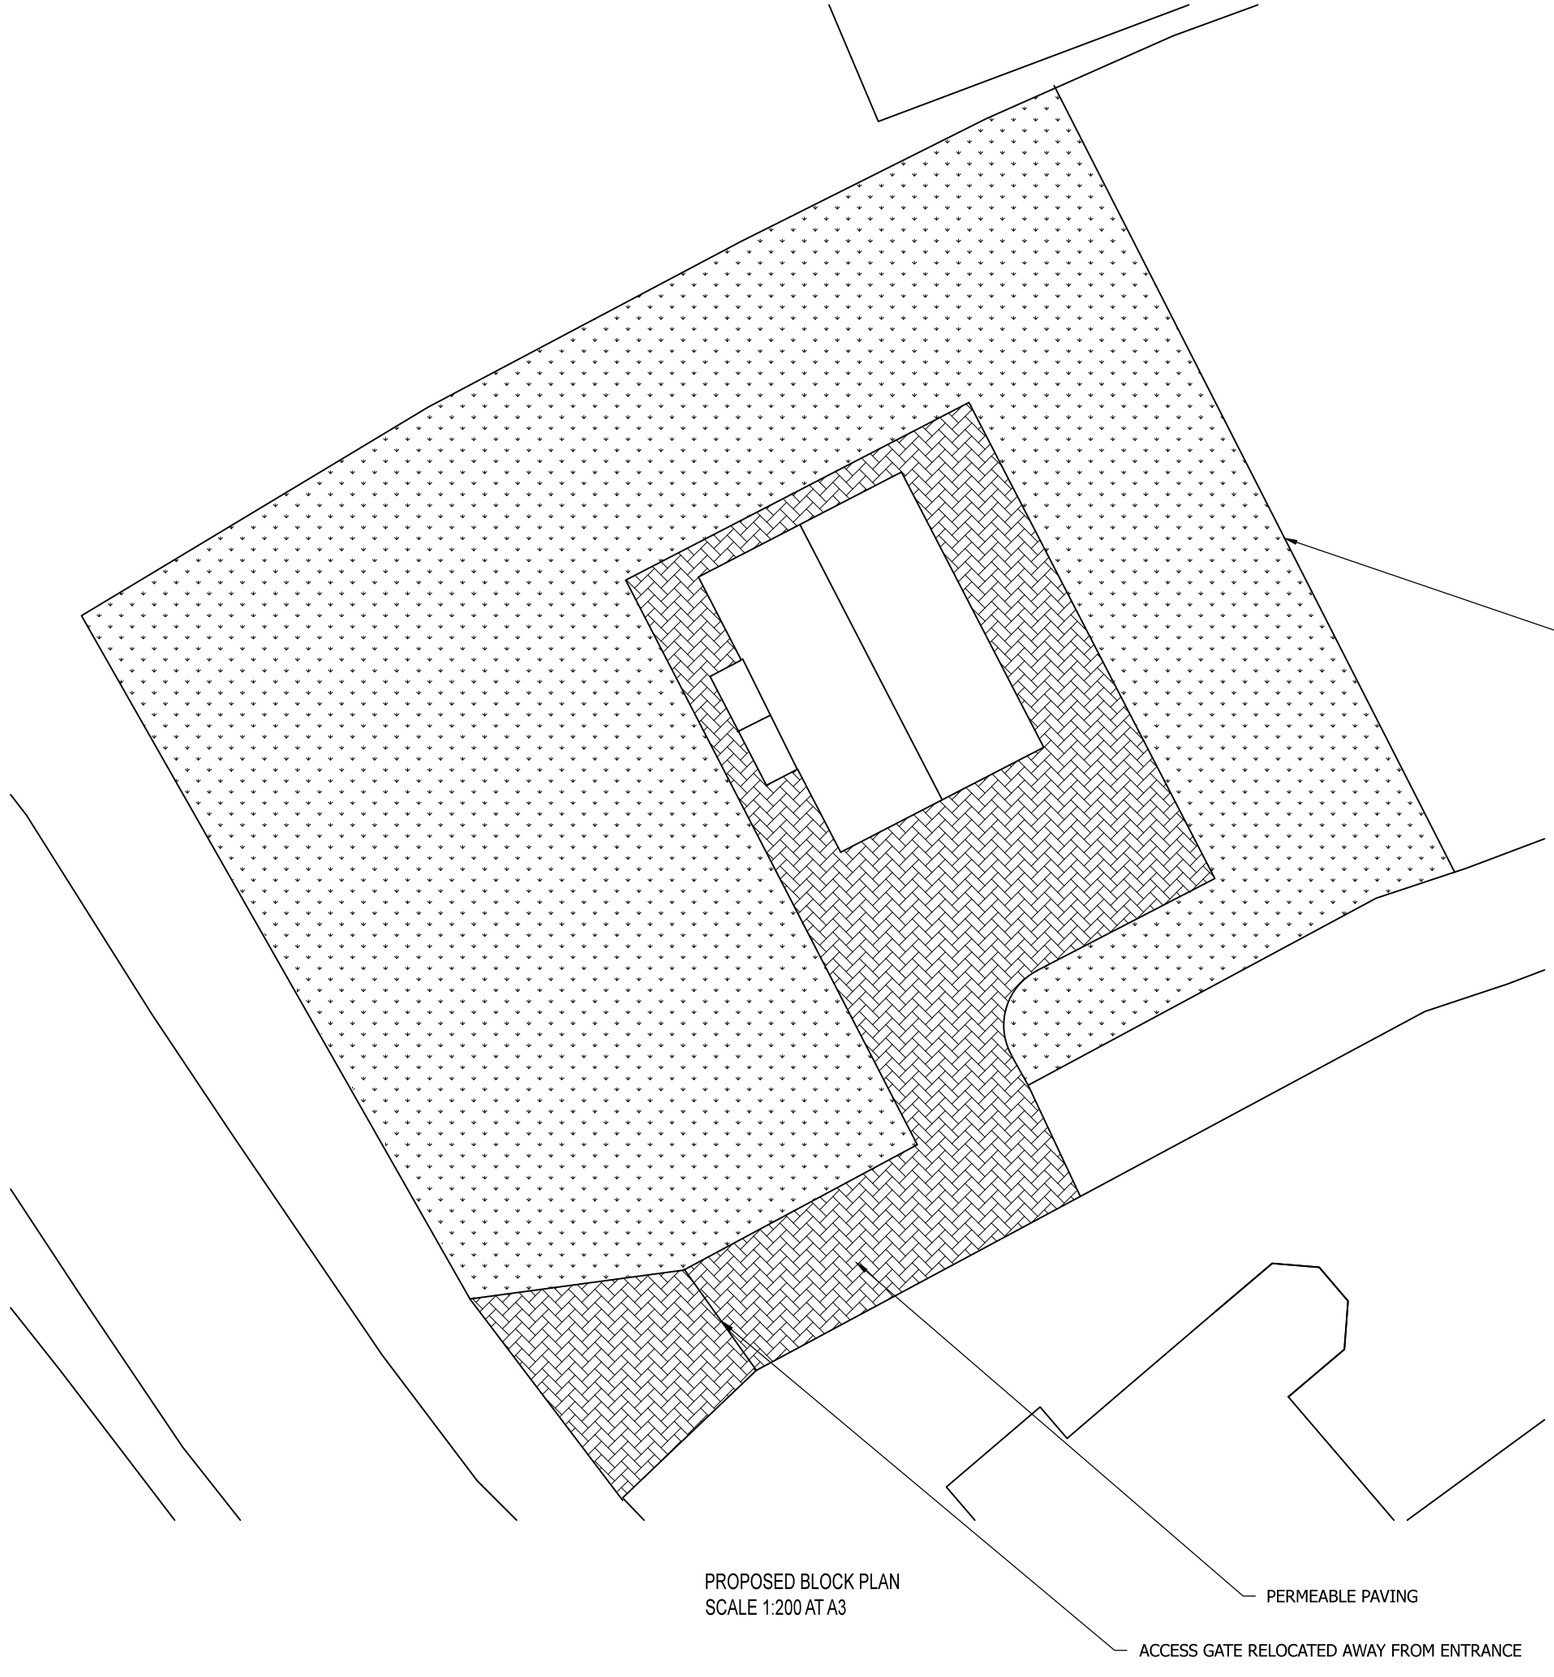

PROPOSED BLOCK PLAN
SCALE 1:200 AT A3

DO NOT SCALE: Contractor to check all dimensions and report any omissions or errors

NOTES

Rev	Description	By	Chk	App	Date

JRB DESIGNS Ltd
1 Saville Road
Cudworth
Barnsley
S72 8LT
Tel: 01226 383542
Fax: 01226 380078
Mob: 07970 541192
Email: john@jrbdesigns.co.uk

This drawing is copyright. © jrbdesigns Ltd.

Client
MR. VODDEN

Drawing Title
BLOCK PLAN OF SITE

Address
21 ENGINE LANE
SHAFTON
BARNSLEY
S72 8RE

Project Title:
PROPOSED NEW AGRICULTURAL TIED DWELLING

Purpose of Issue:
PLANNING

Drawing Status
FIRST ISSUE

Scale at A3	Drawn By	Date	
AS SHOWN	JRB	22/07/2020	
Checked By	Date	Approved By	Date
	22/07/2020		22/07/2020
Project No.	Drawing No.		Revision
MTV001	002		-

APPROVAL [X] INFORMATION [ ] TENDER [ ] CONTRACT [ ] CONSTRUCTION [ ]