


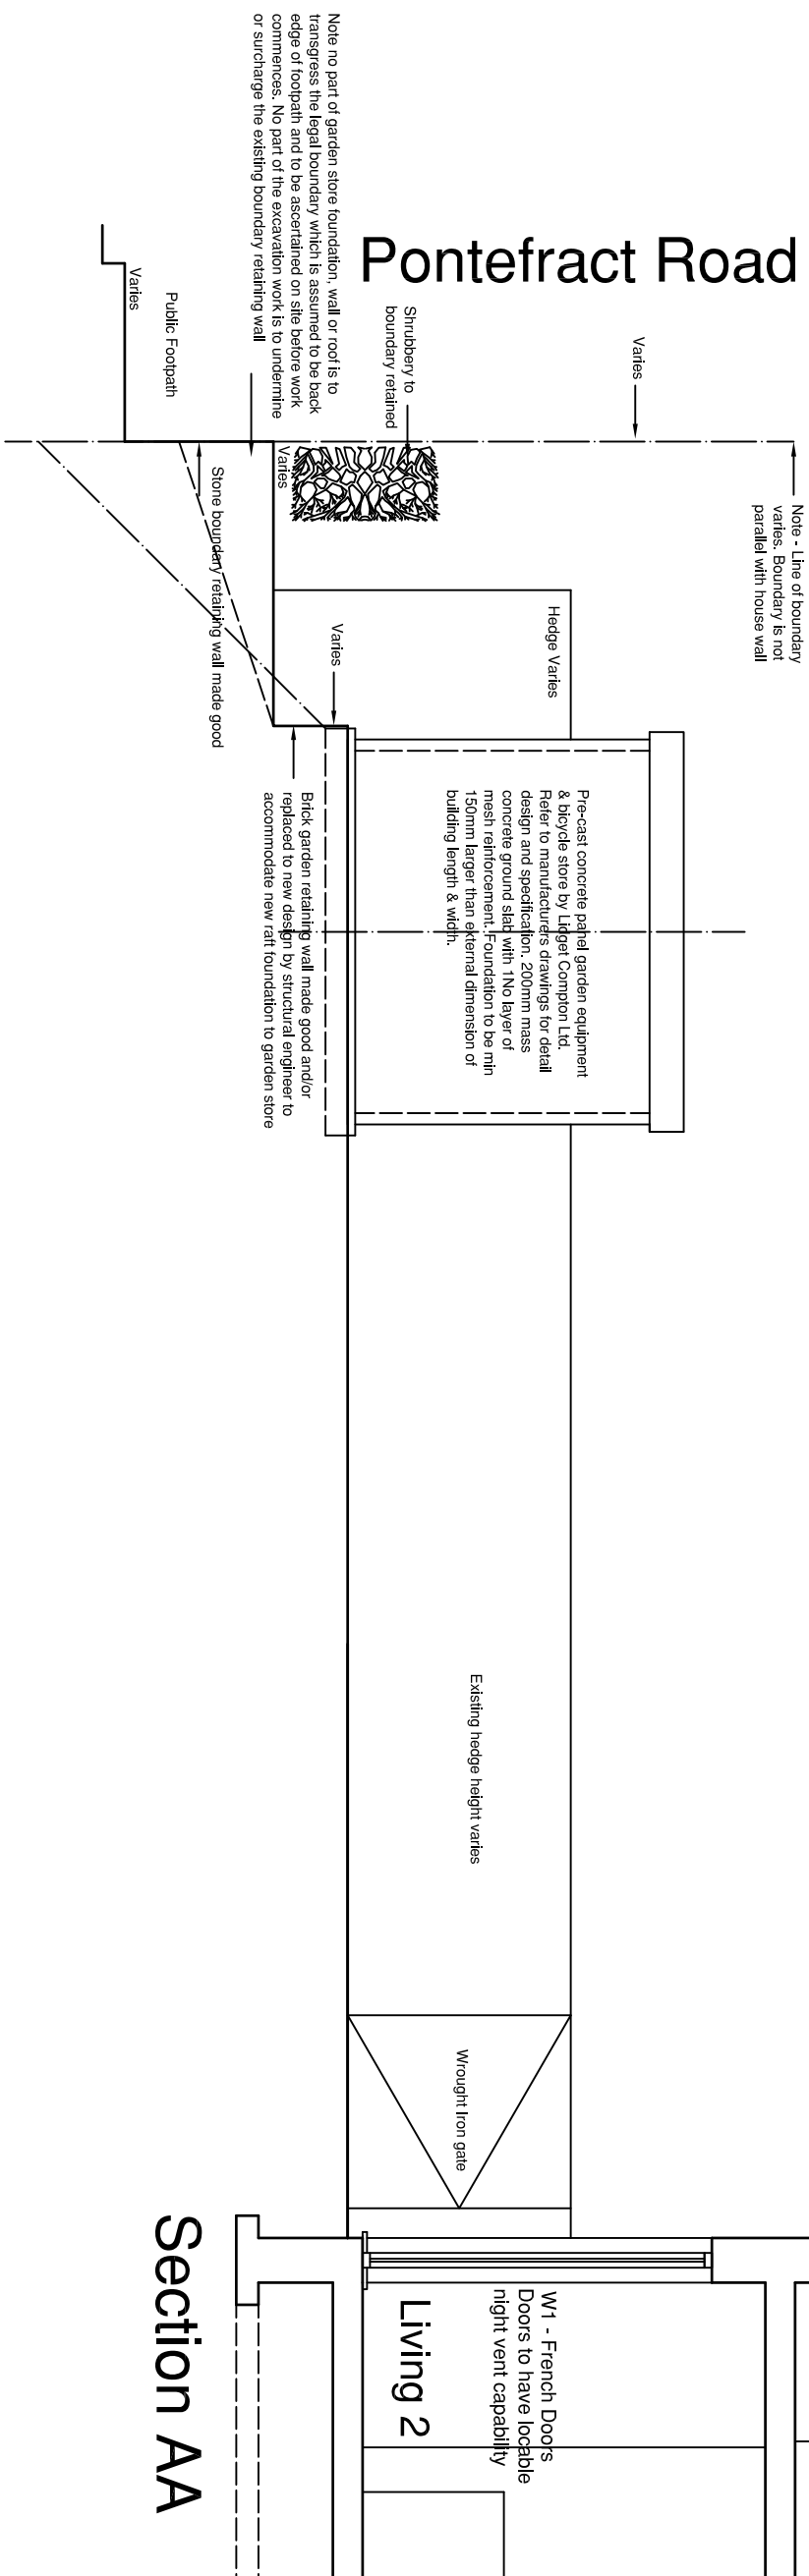

Section AA

B	14.1.14	As submitted for planning & building regulation approvals
A	04.10.14	General Update
Rev	Date	Notes

GRAHAM WILLIS

Chartered Architect

33 The Green, Town Street, Gildersome, Leeds LS27 7AB
Telephone 0113-2520310 ~ Email info@wills-architects.co.uk
www.wills-architects.co.uk

SUBJECT

Proposed Single Storey Side & Rear Extension
To No 12 Pontefract Road, Shafton, S72 8QP
For Mrs M. Allen

CONTENT		
Proposed Plans - Section AA (Part)		
DRAWN	GCW	
DATE	Sept 2014	SCALE 1:50
Original Drawing Site - A3		
JOB No	1035	DRAWING No 385
		REVISION B