© COPYRIGHT NPS GROUP 2020

© COPYRIGHT NPS GROUP 2020

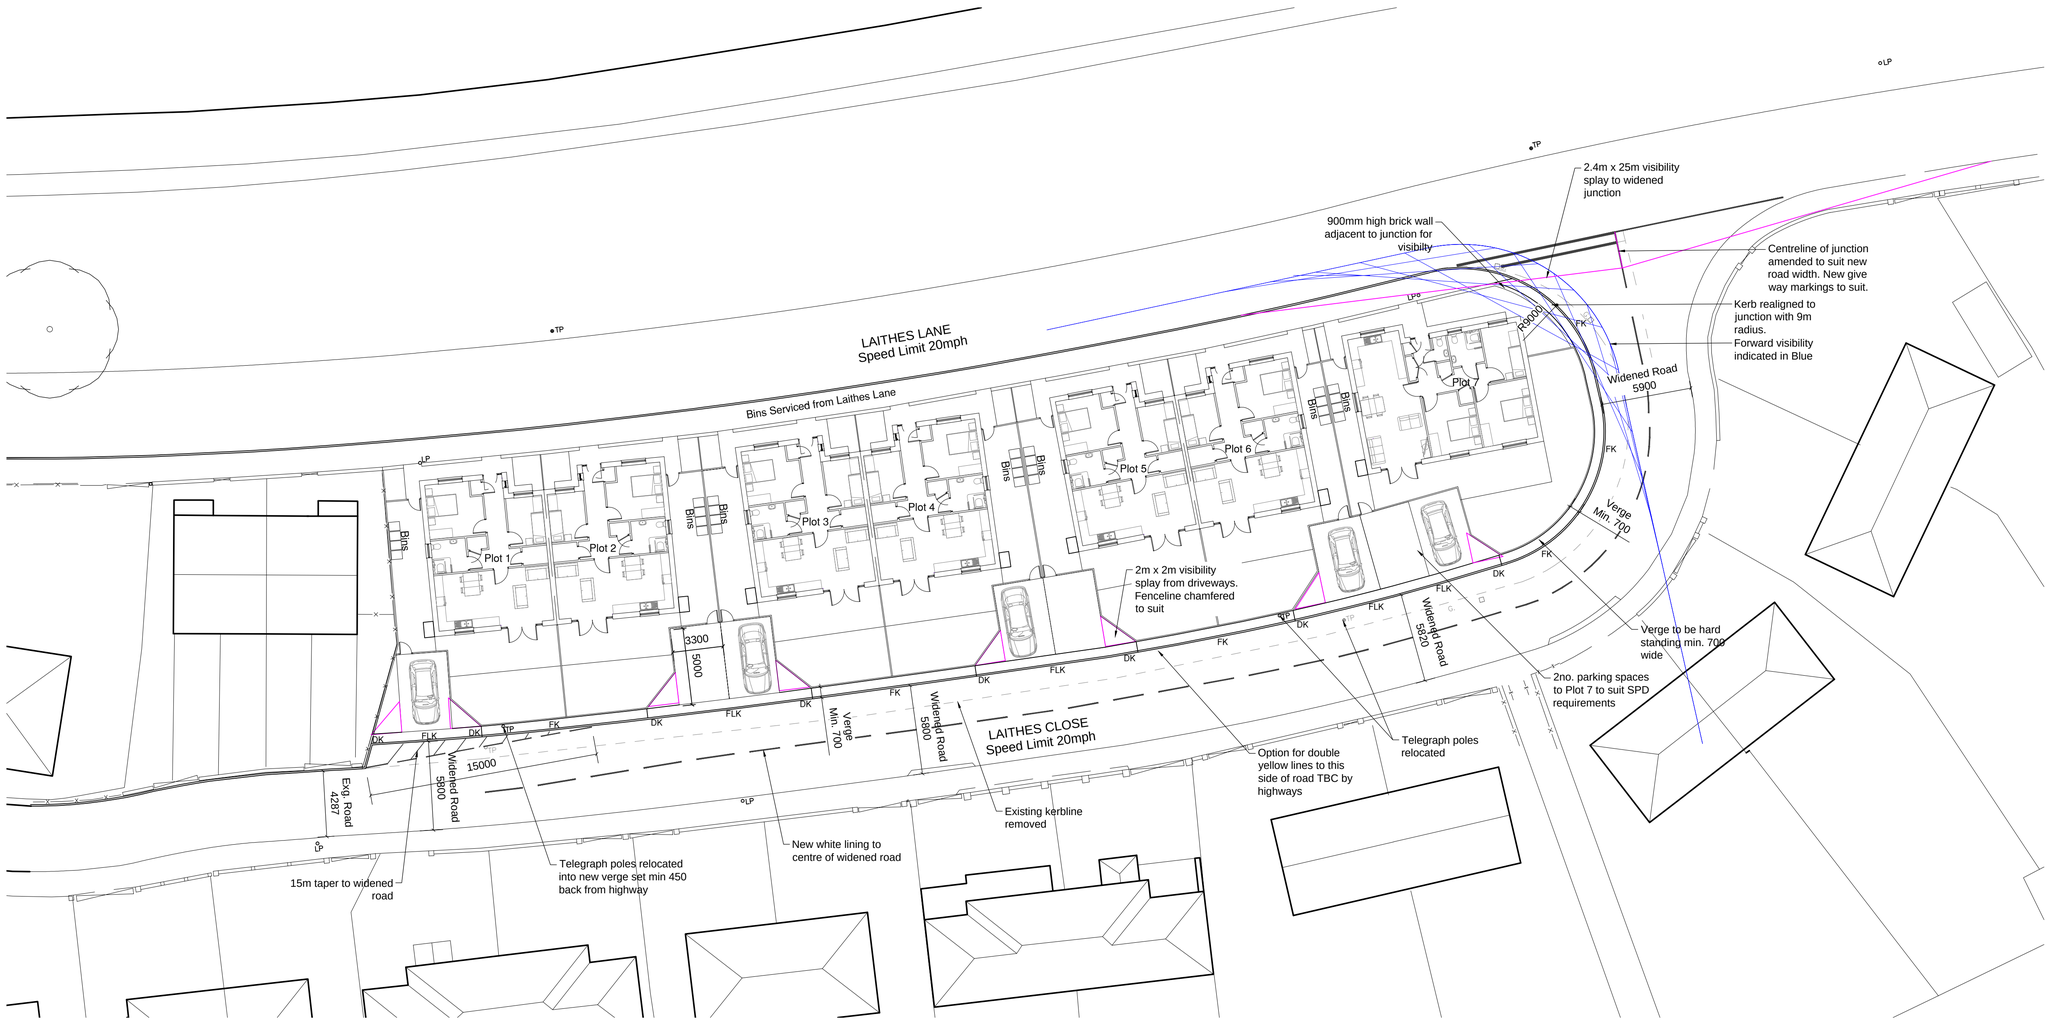

01 Site Plan

1:200

RESPONSIBILITY IS NOT ACCEPTED FOR OTHERS SCALING DIRECTLY FROM THIS DRAWING. DO NOT SCALE FROM THIS DRAWING, USE WRITTEN DIMENSIONS ONLY.

ORIGINAL SHEET SIZE A1

THIS DRAWING IS PRODUCED FOR USE IN THIS PROJECT ONLY AND MAY NOT BE USED FOR ANY OTHER PURPOSE. THE ORIGINATOR ACCEPT NO LIABILITY FOR THE USE OF THIS DRAWING OTHER THAN THE PURPOSE FOR WHICH IT WAS INTENDED IN CONNECTION WITH THIS PROJECT AS RECORDED IN THE 'PURPOSE FOR ISSUE' AND 'FILE STATUS CODE'.

THIS DRAWING MAY NOT BE REPRODUCED IN ANY FORM WITHOUT PRIOR WRITTEN AGREEMENT.

© CROWN COPYRIGHT AND DATABASE RIGHTS -- ORDNANCE SURVEY LICENCE NUMBER 100019340.

KEY PLAN

NOTES

Existing kerbline/junction removed

2m x 2m driveway visibility splay. No walls/obstructions above 900mm high

FK - Full height kerb

DK - Dropped Kerb

FLK - Flush Kerb

Rev	Description	Date
P5	Forward visibility added to junction. Plot 7 position amended. Boundary treatments updated to Plot 7.	01.12.20
P6	Plot 7 building line updated.	01.12.20

NPS Barnsley Ltd
Gateway Plaza, Sackville St, Barnsley, South Yorkshire, S70 2RD,
Tel: 01226 774605; **Email**: barnsley@nps.co.uk; **web**:www.nps.co.uk

CLIENT

BMBC Housing Growth

PROJECT

Laithes Lane

TITLE

Proposed Highways Site Plan

SCALE	DISCIPLINE	PROJECT NUMBER
1:125	ARCHITECT	103684

DRAWING NUMBER	REV CODE
NPS-XX-PL-DR-A-014	P6

STATUS CODE	PURPOSE OF ISSUE		
S2	PLANNING APPROVAL	Drawn	BST
		Checked	
		Approved	

File Path: G:\Working Documentation - Projects\Design Folder\2019_Projects\07-01-103684 Laithes Lane - New Build Development\2.02_Drawings\1.0_Architects\04_Sheet\103684-NPS-XX-XX-DR-A_014-HighwaysSite Plan-S0-P1.dwg, Saved: 01 December 2020 16:08:38, By: Taylor , Ben

Date Plotted: 01 December 2020 19:09:15

© COPYRIGHT NPS GROUP 2020