




2 CHAPEL STREET
THURNSCOE
S63 0QP

OS MasterMap 1250/2500/10000 scale
28 September 2016, ID: BW1-00564082
www.blackwellmapping.co.uk

1:1250 scale print at A4, Centre: 445248 E, 405759 N

©Crown Copyright and database rights 2016 OS
100019980

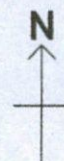


BLACKWELL'S
www.blackwellmapping.co.uk

TEL: 0114 268 7658
maps.sheffield@blackwell.co.uk




2 CHAPEL STREET
THURNSCOE
S63 0QP

OS MasterMap 1250/2500/10000 scale
28 September 2016, ID: BW1-00564081
www.blackwellmapping.co.uk
1:500 scale print at A4, Centre: 445248 E, 405756 N
©Crown Copyright and database rights 2016 OS
100019980

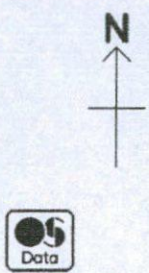

BLACKWELL'S
www.blackwellmapping.co.uk
TEL: 0114 268 7658
maps.sheffield@blackwell.co.uk

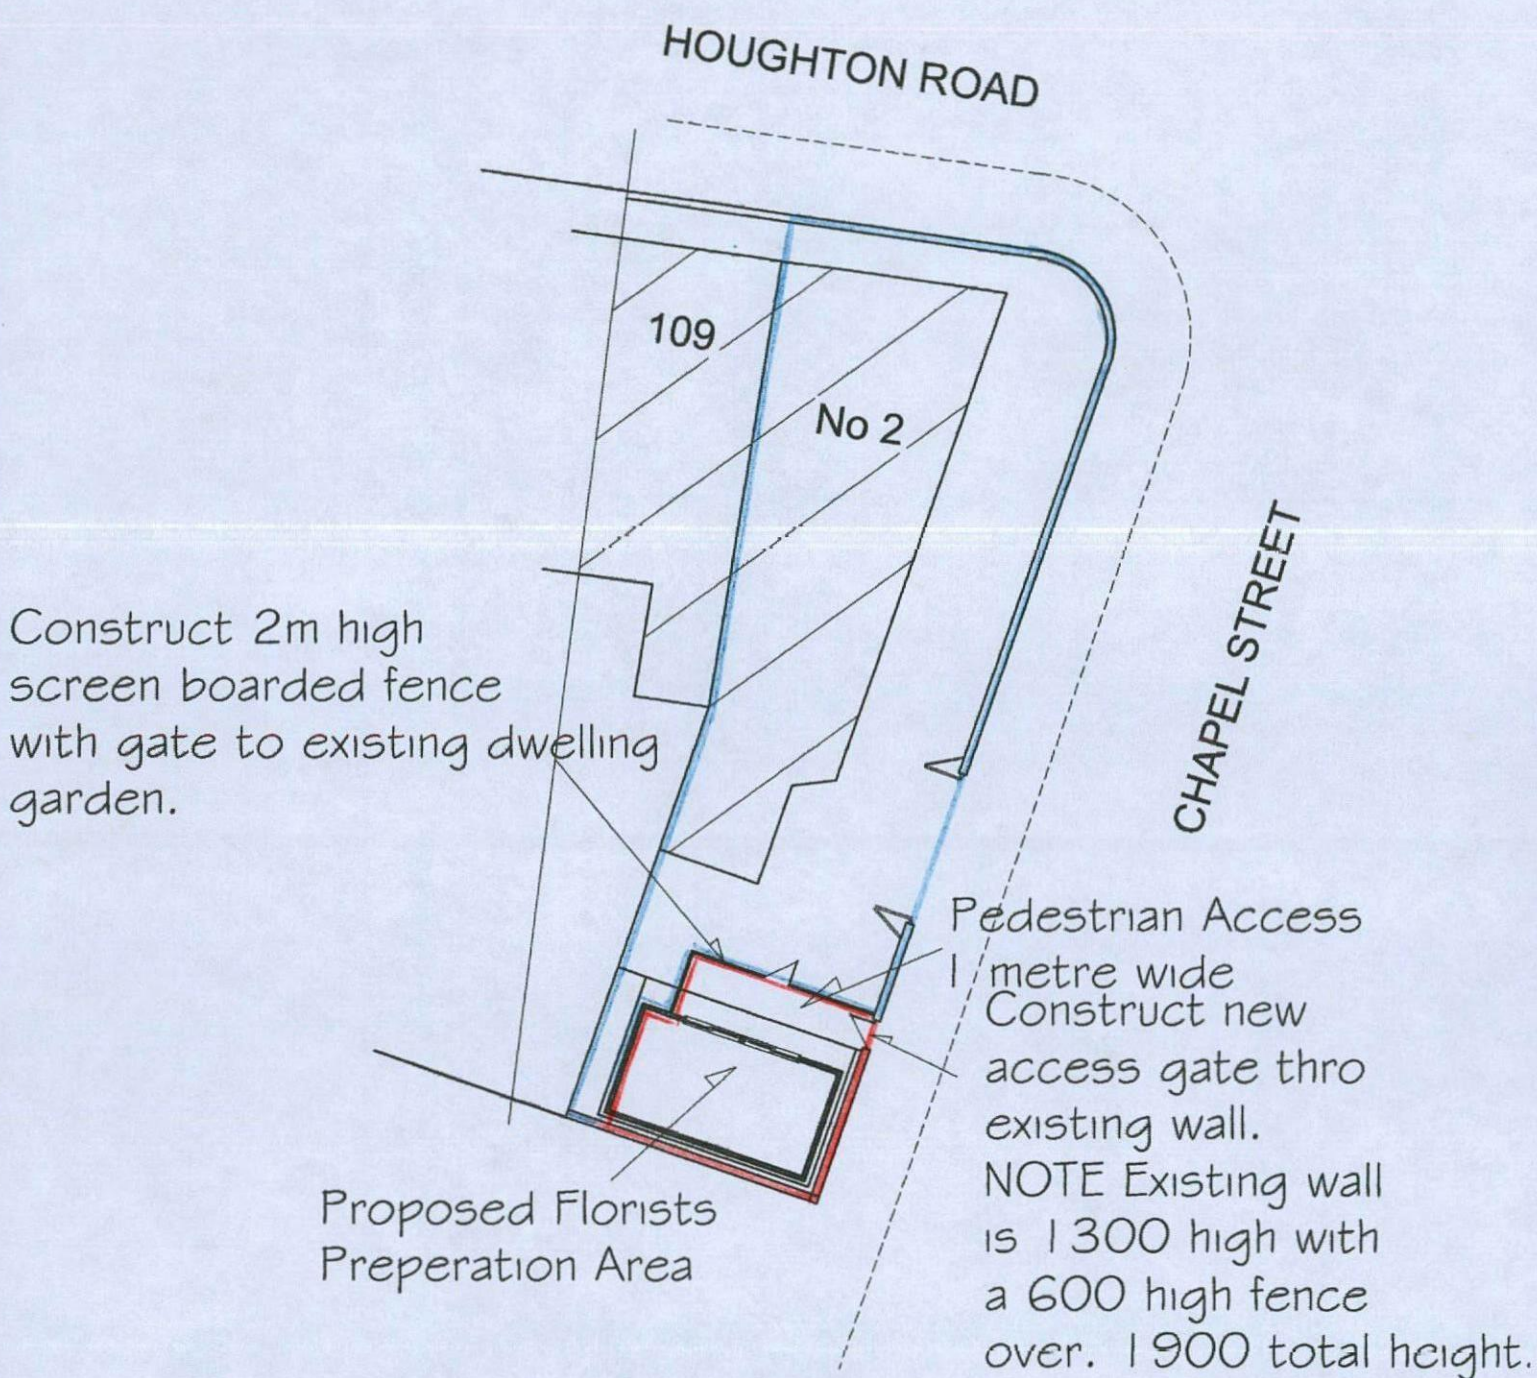

Site Plan
Scale 1:200
Drg No: SS16/10/22a