


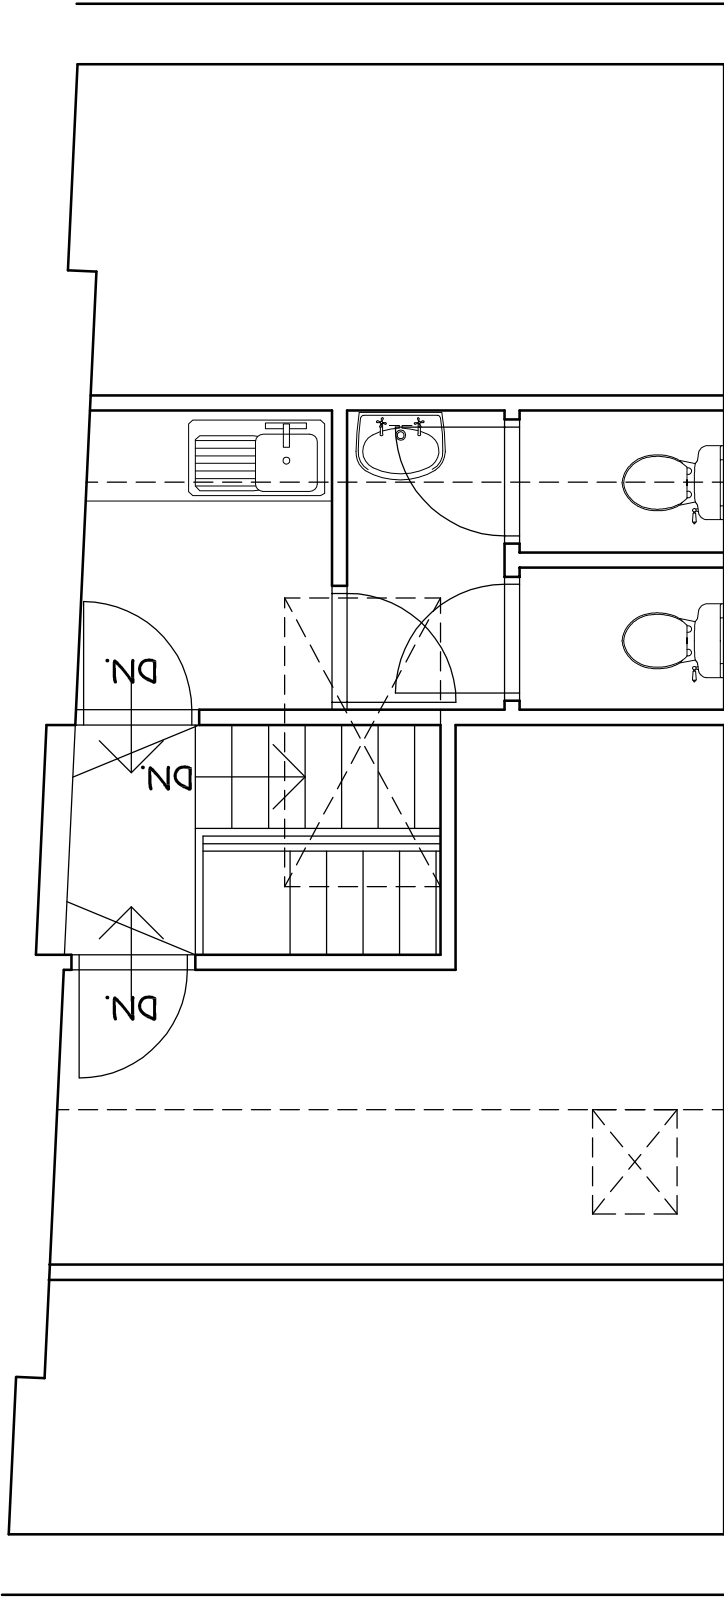

SECOND FLOOR PLAN AS EXISTING 1:50

Andromeda ARCHITECTURE 105 HAWKSLEY AVENUE SHEFFIELD S6 2BD Tel: (0114) 2854 207	L.P.S. at 7 EASTGATE, BARNSLEY, S70 2EP		
	CHANGE OF USE, OFFICE TO H.M.O. RESIDENTIAL		
SECOND FLOOR PLAN AS EXISTING		1/50 @ A3	DEC,'16
			09-1116-S1.4