




PROPOSED AGRICULTURAL GENERAL PURPOSE STORAGE BUILDING - HOLLIN OAKS BAGGER WOOD ROAD, HOOD GREEN S35 7AX - ROBERT LOCK ESQ.

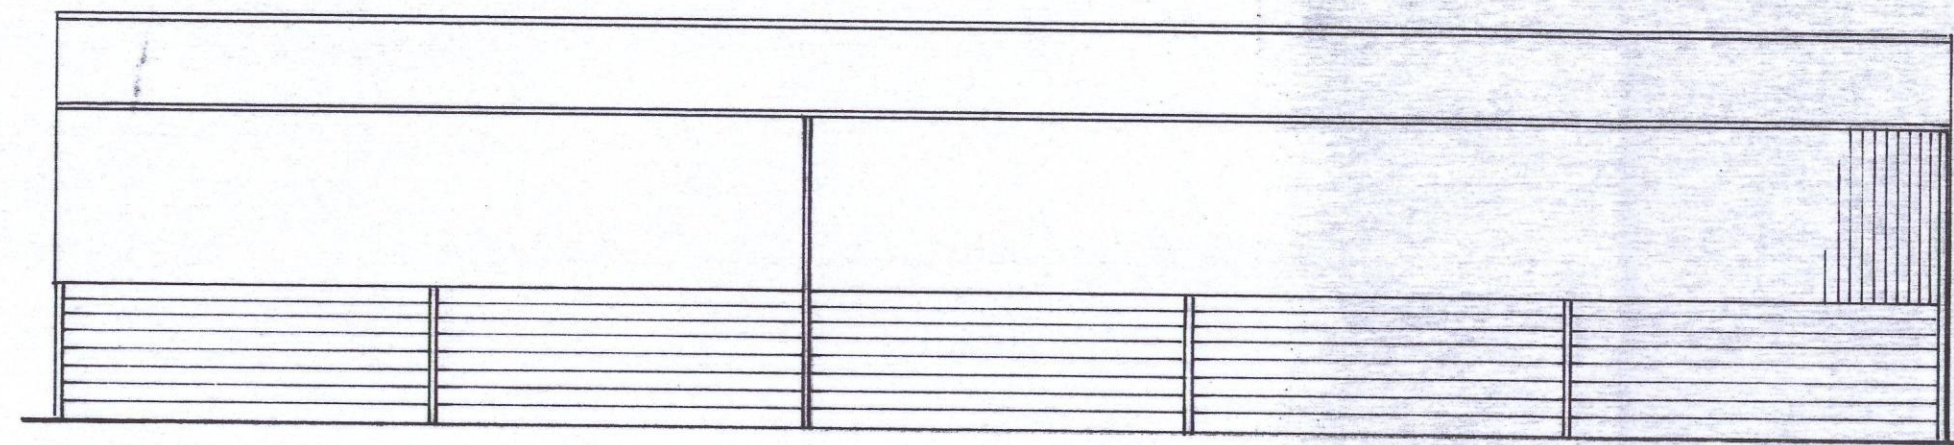

REAR ELEVATION

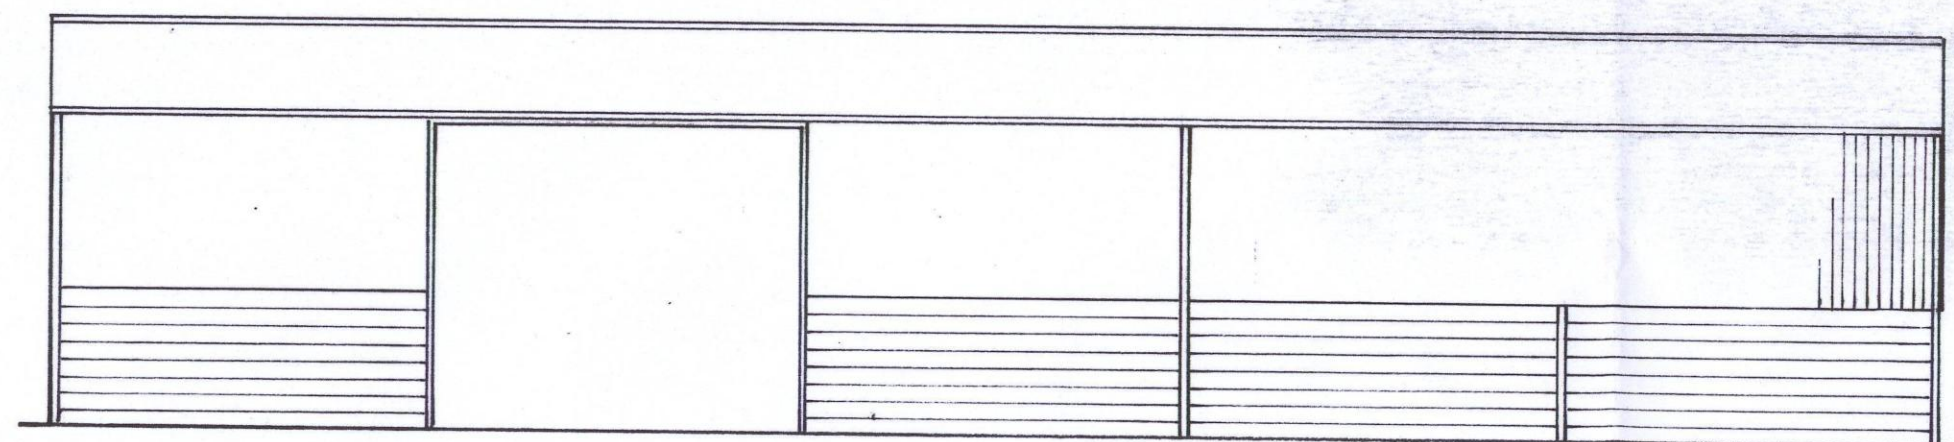


FRONT ELEVATION

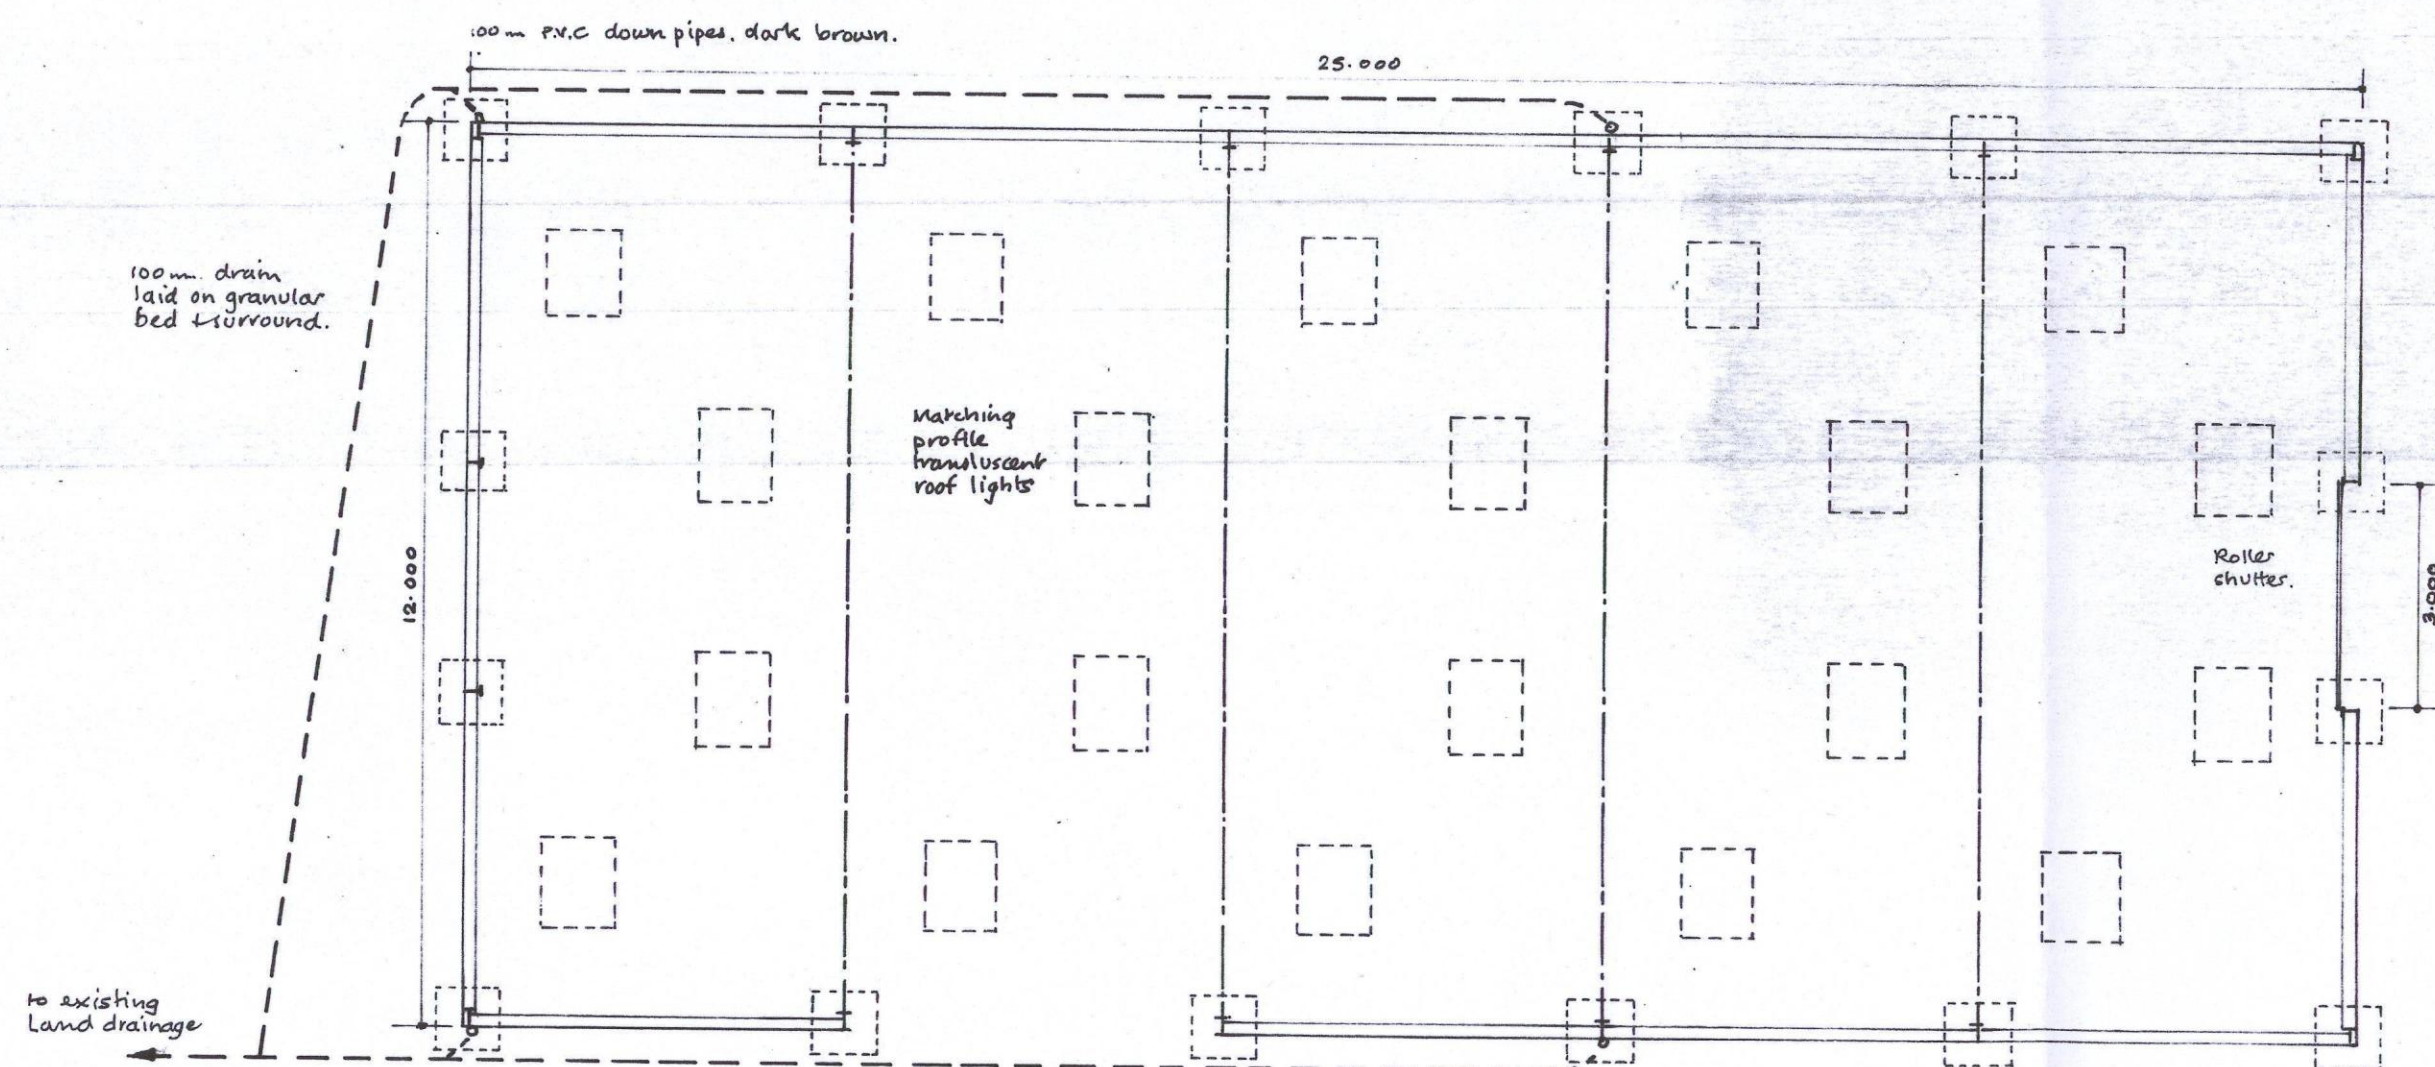


PLAN

SCALE: 1 - 100.

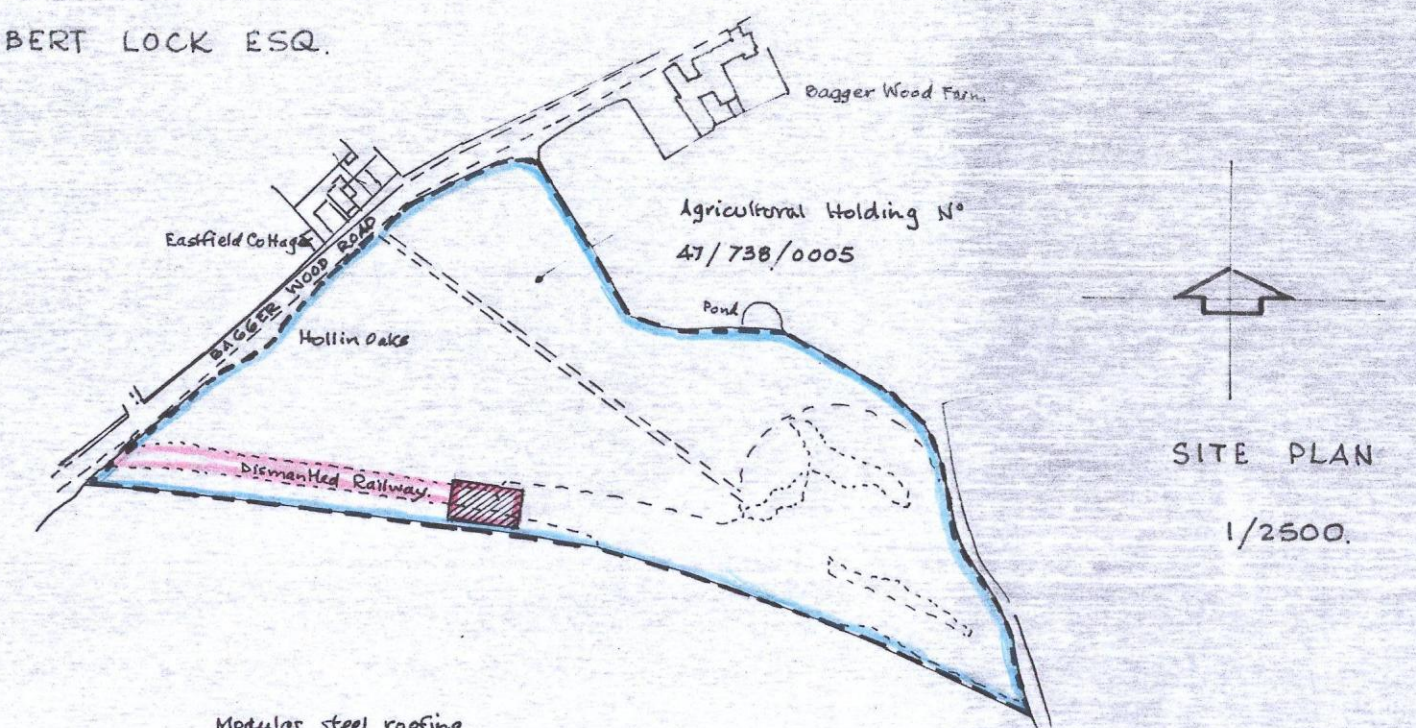


SITE PLAN


1/2500.

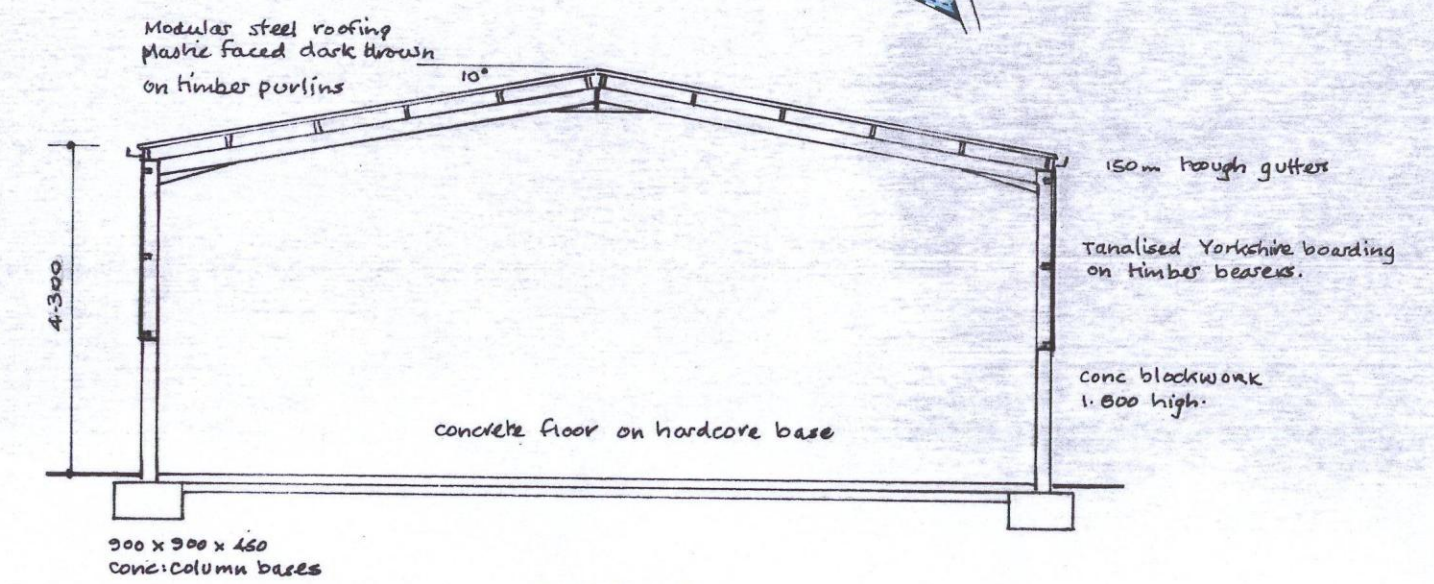

SECTION

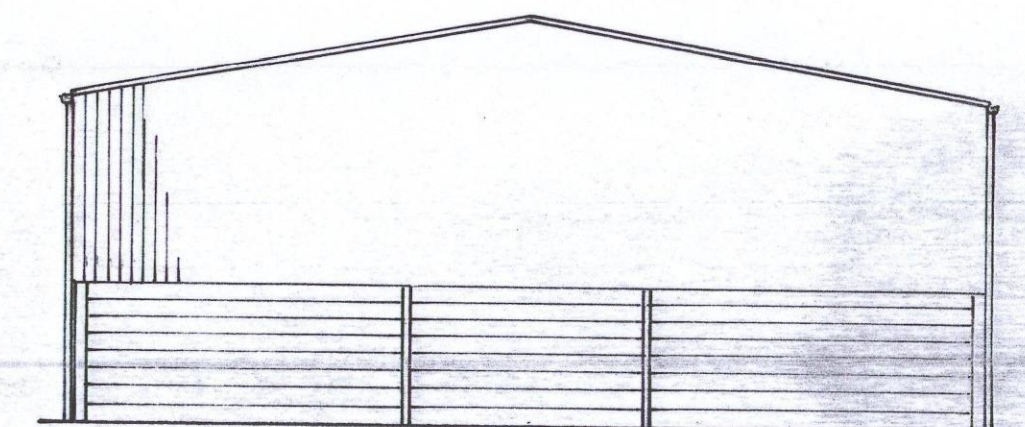

SIDE ELEVATION

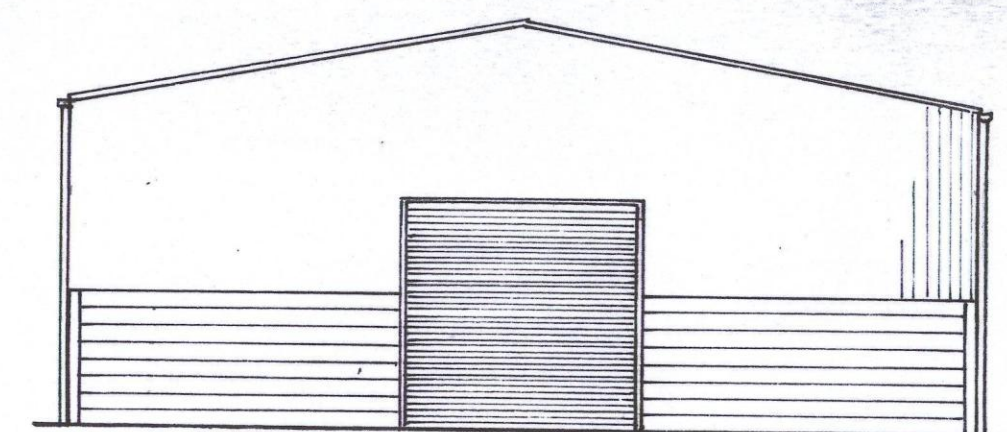

SIDE ELEVATION