


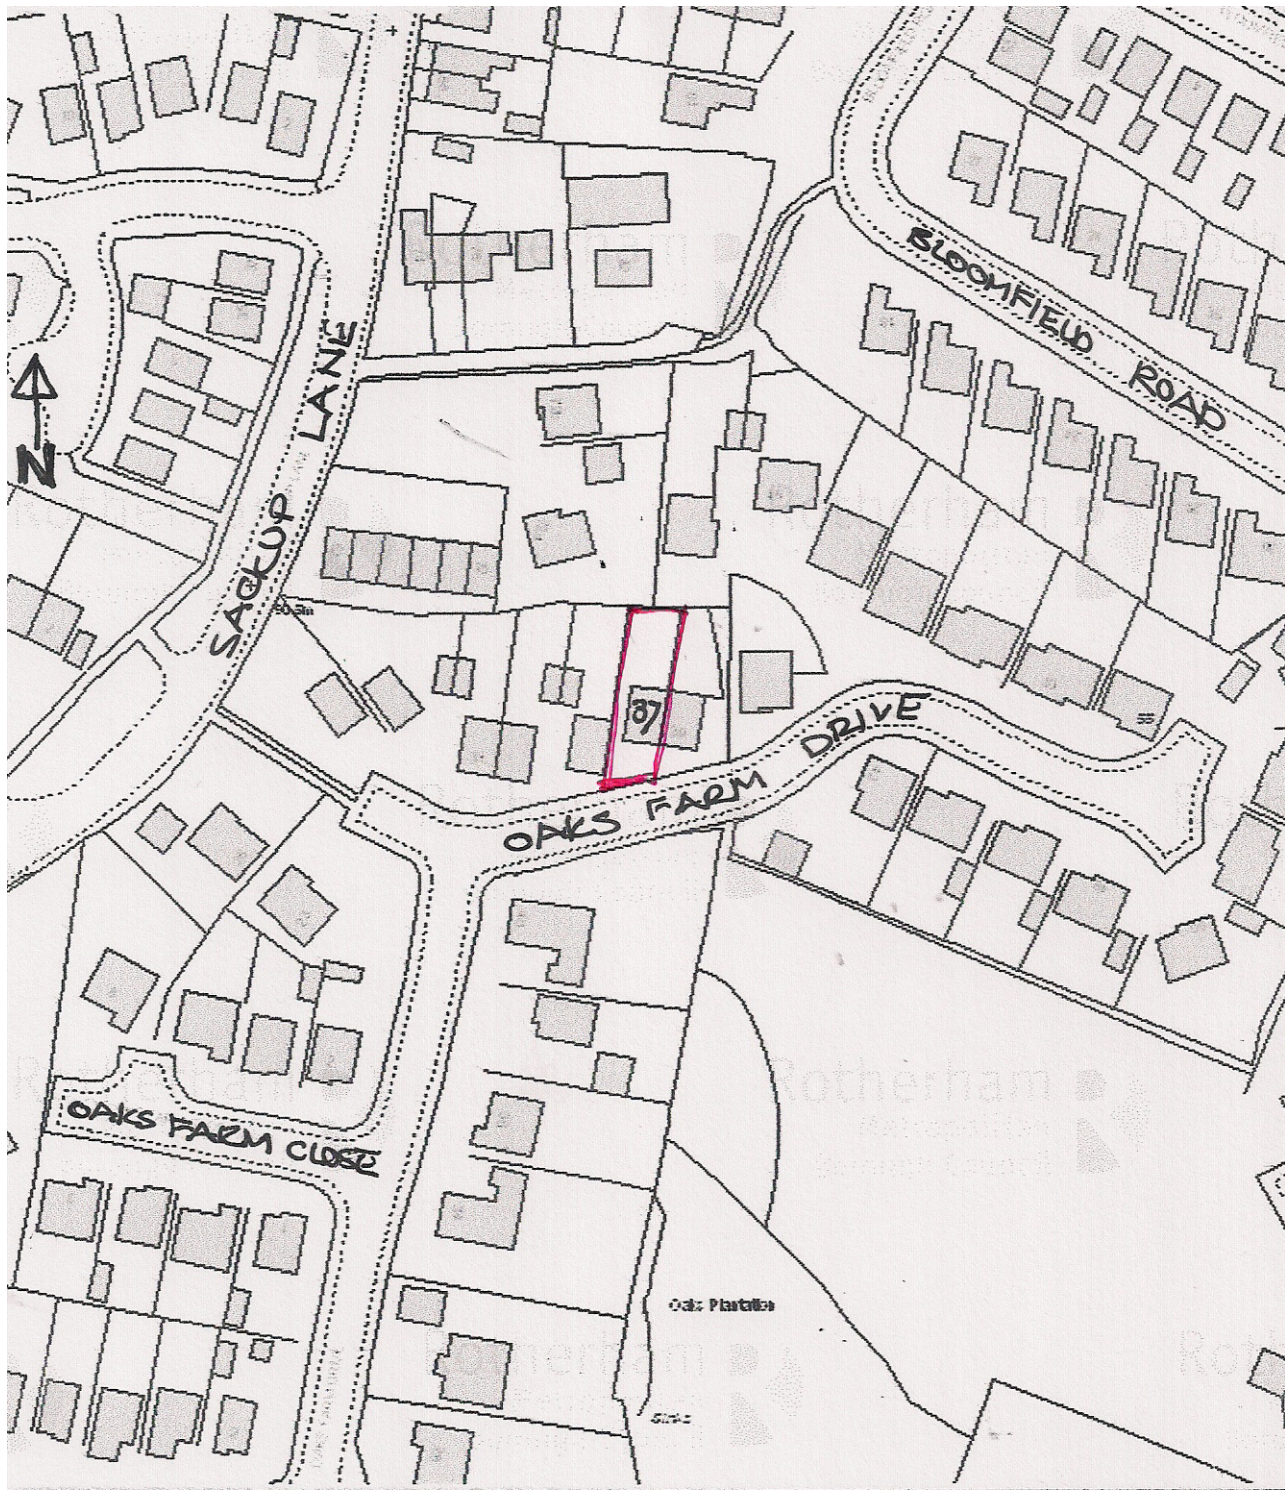

LOCATION PLAN 1:1250
37 OAKS FARM DRIVE
DARTON