


© Copyright: all rights reserved.
This drawing must not be reproduced without permission

This drawing must be read in conjunction with all relevant consultant/specialist drawings/information. This drawing must not be used for construction unless issued for construction. All dimensions on this drawing are in millimeters (unless otherwise stated). Do not scale from this drawing.

To be read in conjunction with GPS drawing:

GPS0948.4675 (0)021

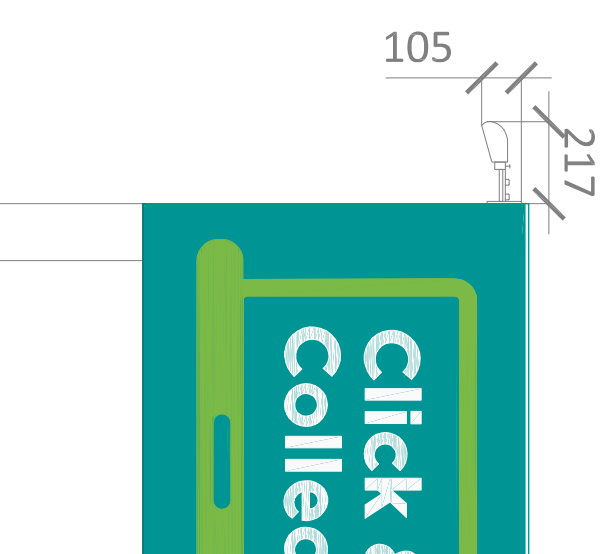


LIGHTING DETAIL 1:20


1. Contractor shall overband joints in a neat straight line between old and new surface course.
2. All signs to be mounted in accordance with the sign mounting specification. Contractor shall provide concrete foundations as per the sign post foundation detail.
3. Contractor to provide test certificate for electrical works undertaken.
4. Foundation to be designed by the contractor.
5. Customer intercom to be included within the contractors design
6. Colleague swipe access to be included when exit from STORE required
7. Remove existing white lining.
8. Signage pantone colour: 7474C - Cyan 97%, Magenta 34%, Yellow 43%, Black 10% (Teal)
9. Contractor to reinstate any affected areas of car park to match existing build up and surfacing material
10. The canopy roof is to be orientated so that the canopy can be extended easily without creating valleys. The gutters and RWP are to fall away from the store and at 90° to vehicle movement.

NOTES:

ELEVATION 'C'
ELEVATIONS (1:50 AT A1)

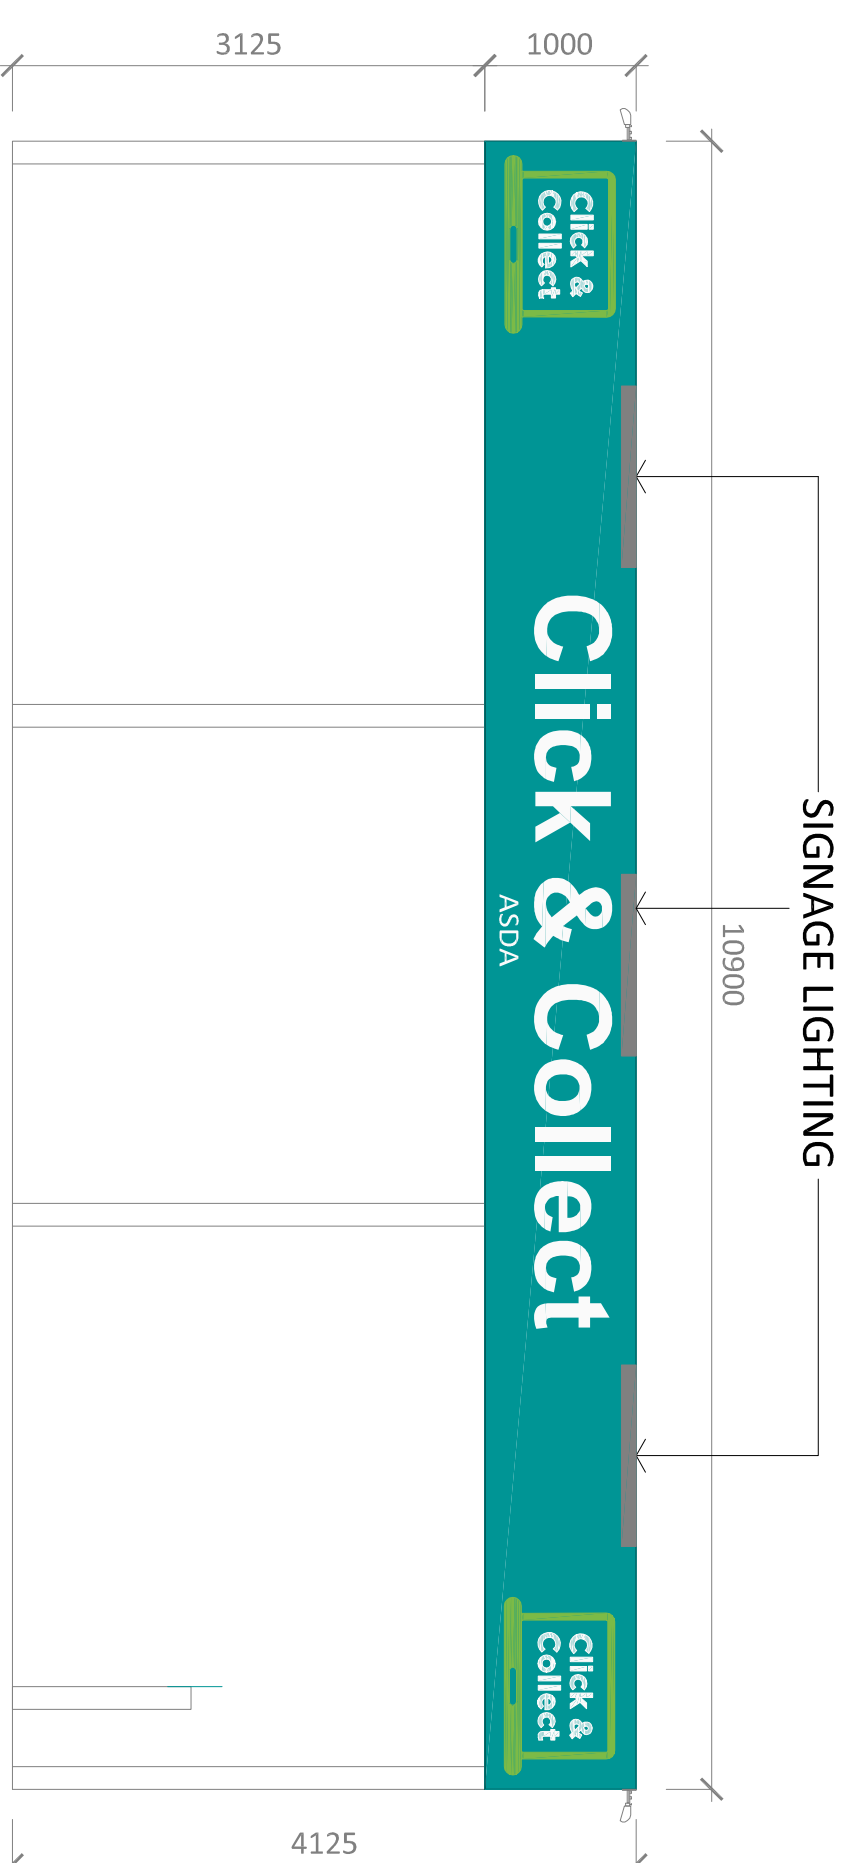


ELEVATION 'A'

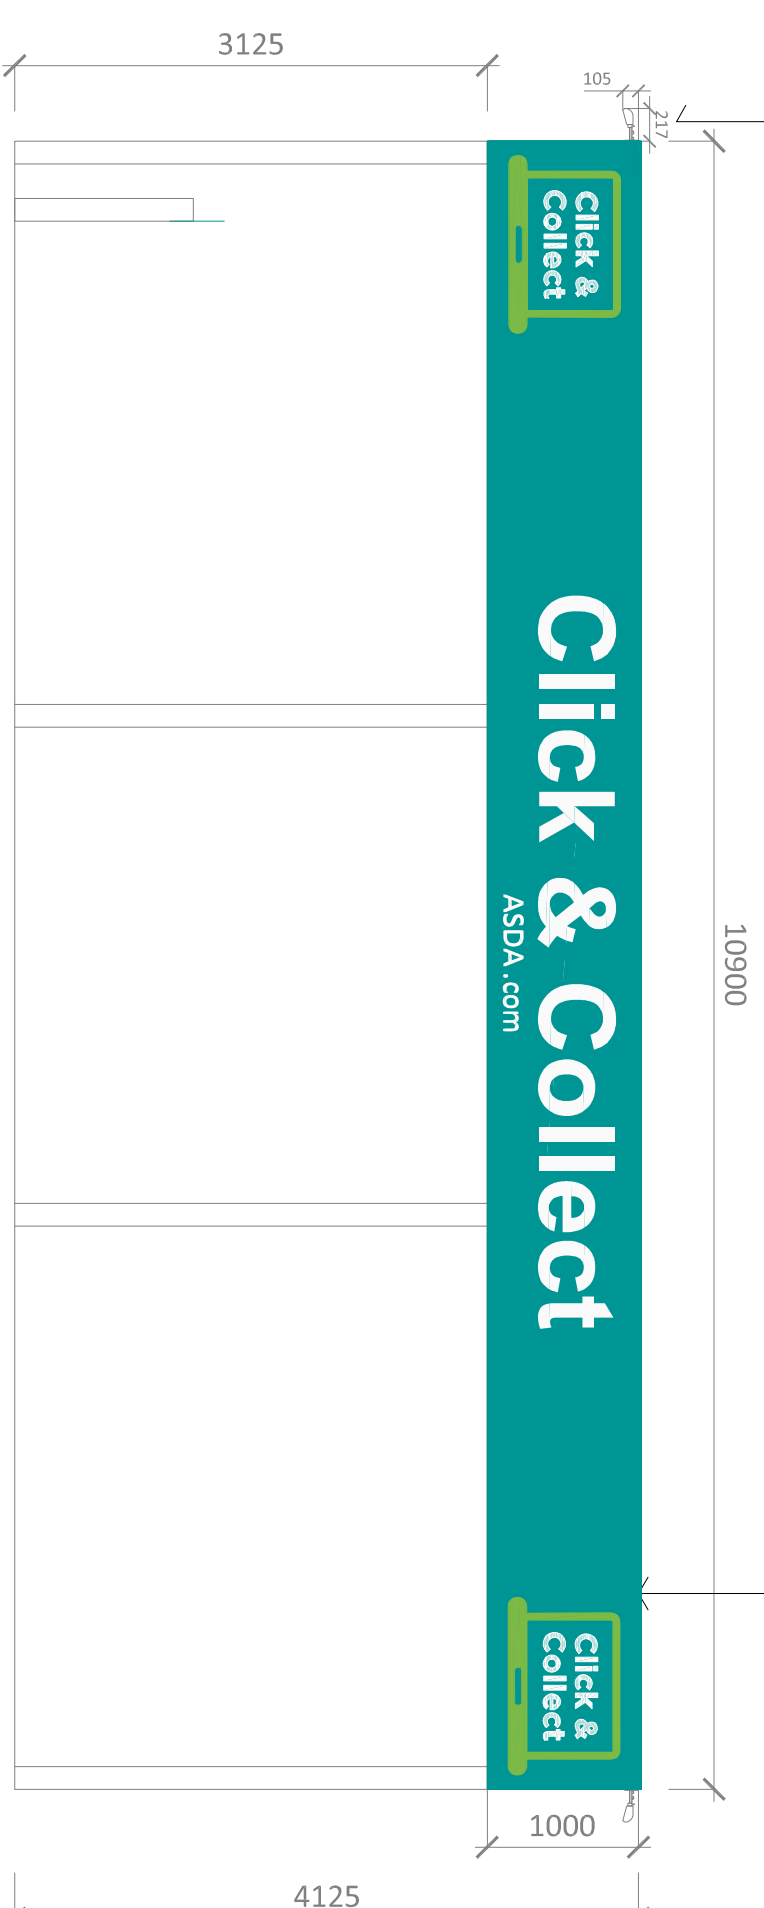


LIGHTWEIGHT PROFILED STEEL LOW PITCH
ROOF SHEETS, COLOUR: GOOSEWING GREY.

「SIGNAGE LIGHTING

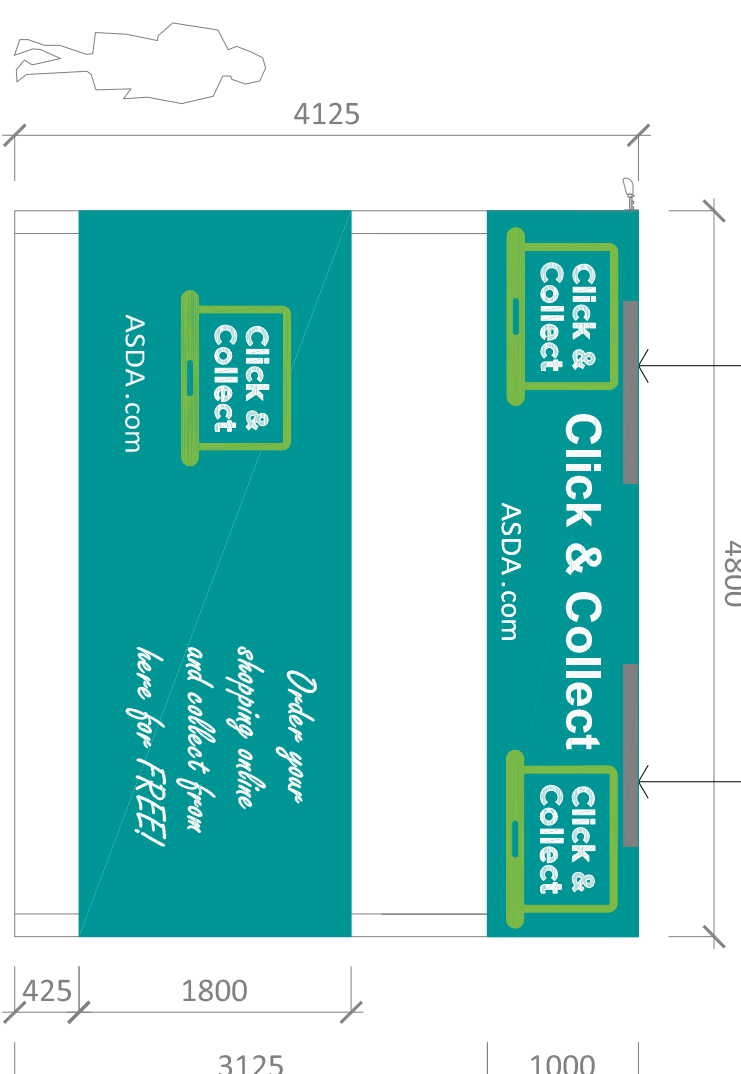


ELEVATION 'B'

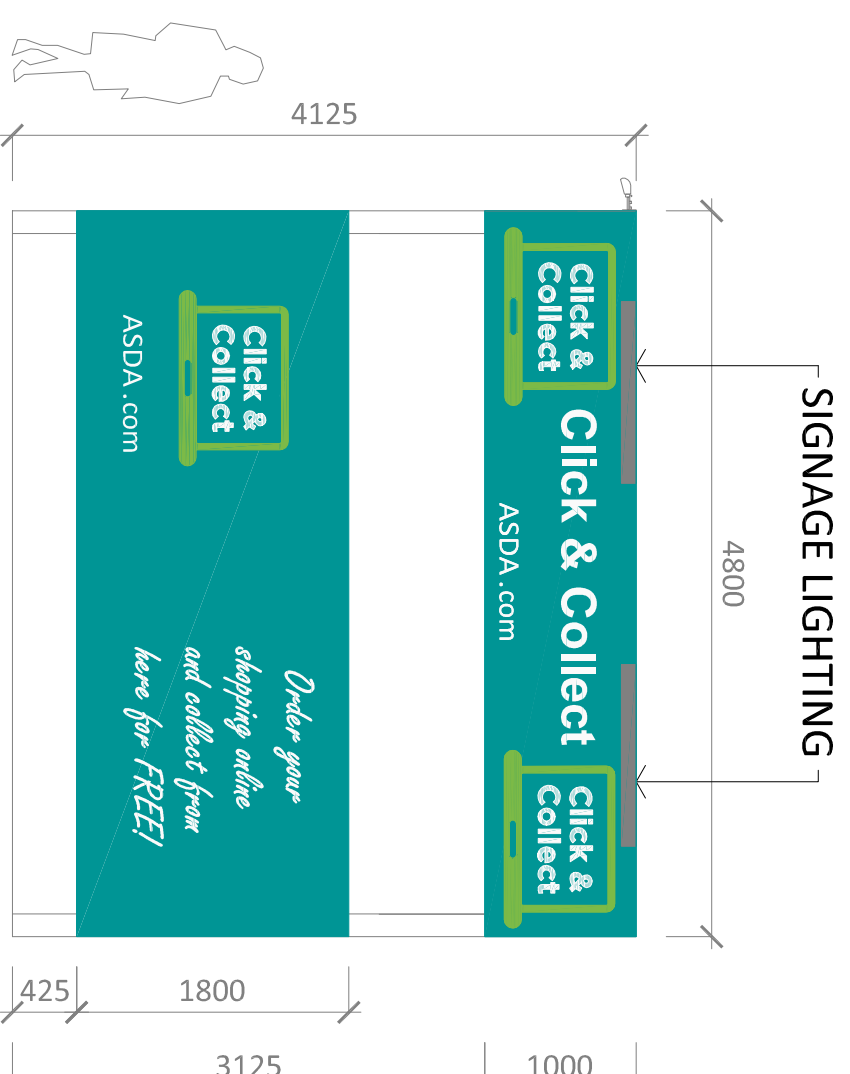

ELEVATION 'D'

PLAN (1:50 AT A1)
LOSS OF 2 PARKING SPACES

BPT INTERCOM - AUDIO - ENTRY PANEL - ON A POST

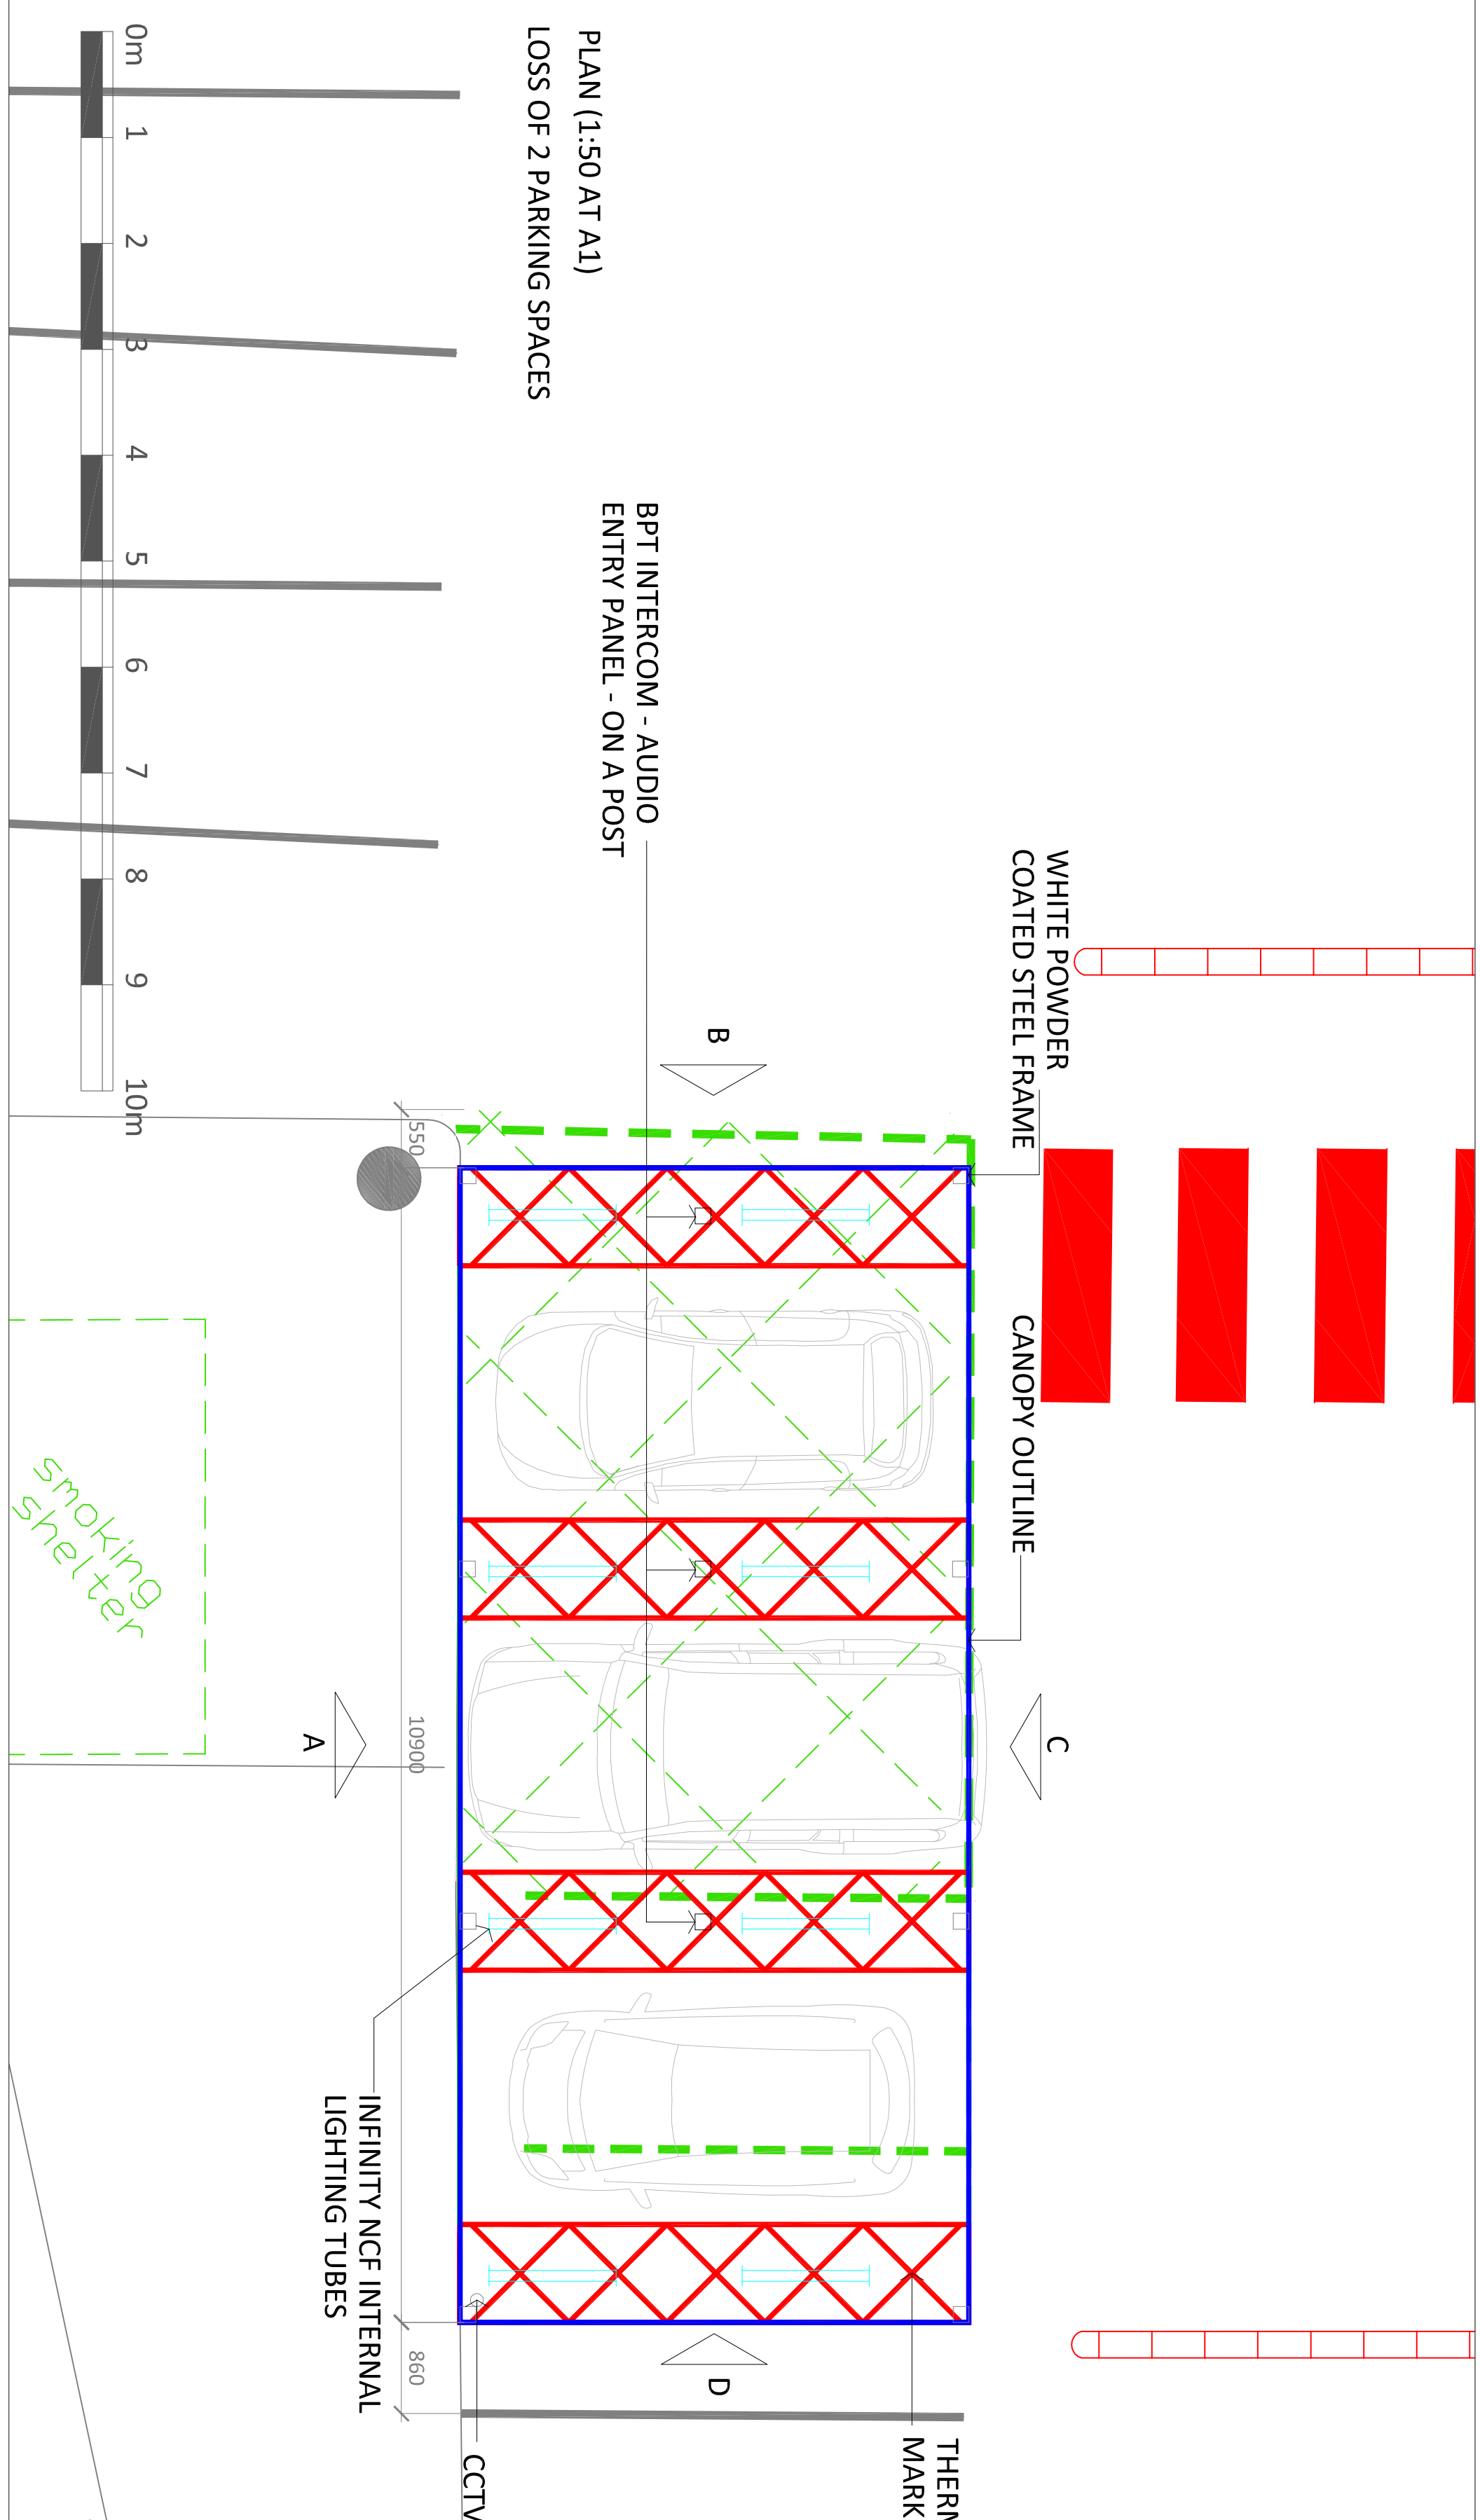

Rev	Date	Amendment	
			

Status PLANNING		
Project No 0948,4675	Dwg No (00)020	Rev -
Dwg Title Proposed Canopy Elevations and Plan		
Date September 2013	Scale As Shown @A1	
JB 	TG 	

Asda Barnsley Superstore
Old Mill Lane,
Barnsley, S71 1LN
GROCERY COLLECTION - PICK AND COLLECT

Client

ASDA
SAVING YOU MONEY EVERY DAY

Glennegles Project Services

2 Pellon Place
Bradley Business Park
Dyson Wood Way
Huddersfield
HD2 1GT
Tel: 01484 422219
Fax: 01484 513617