

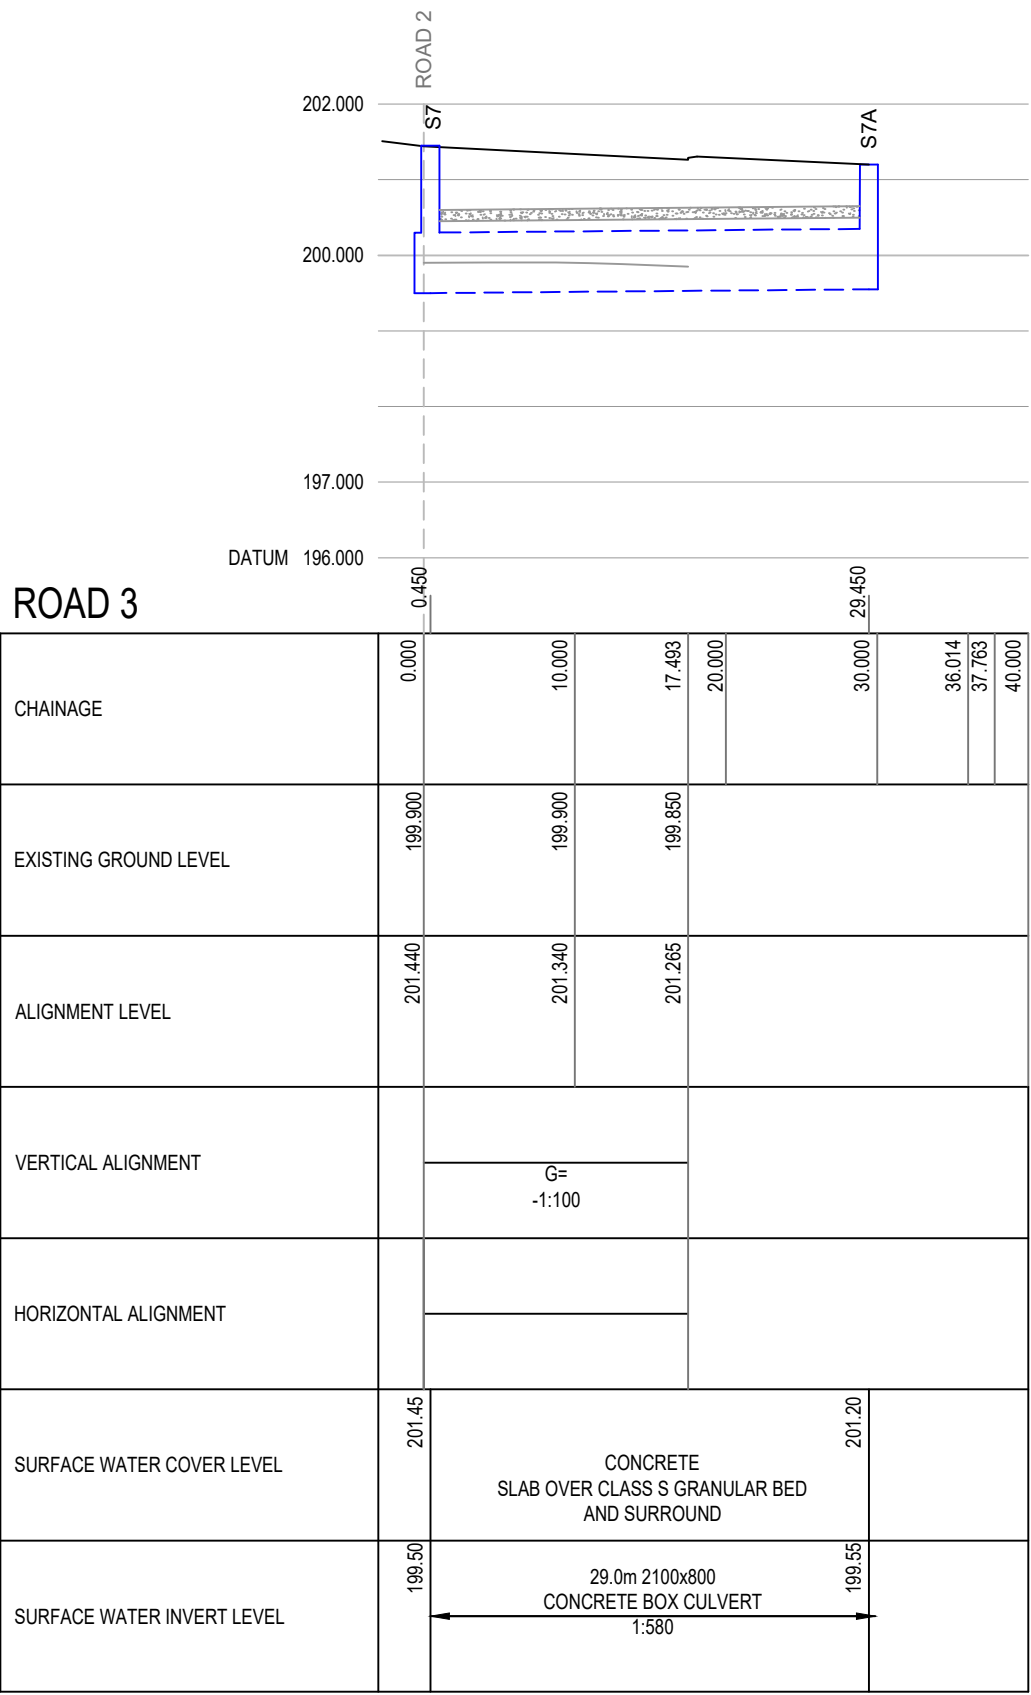


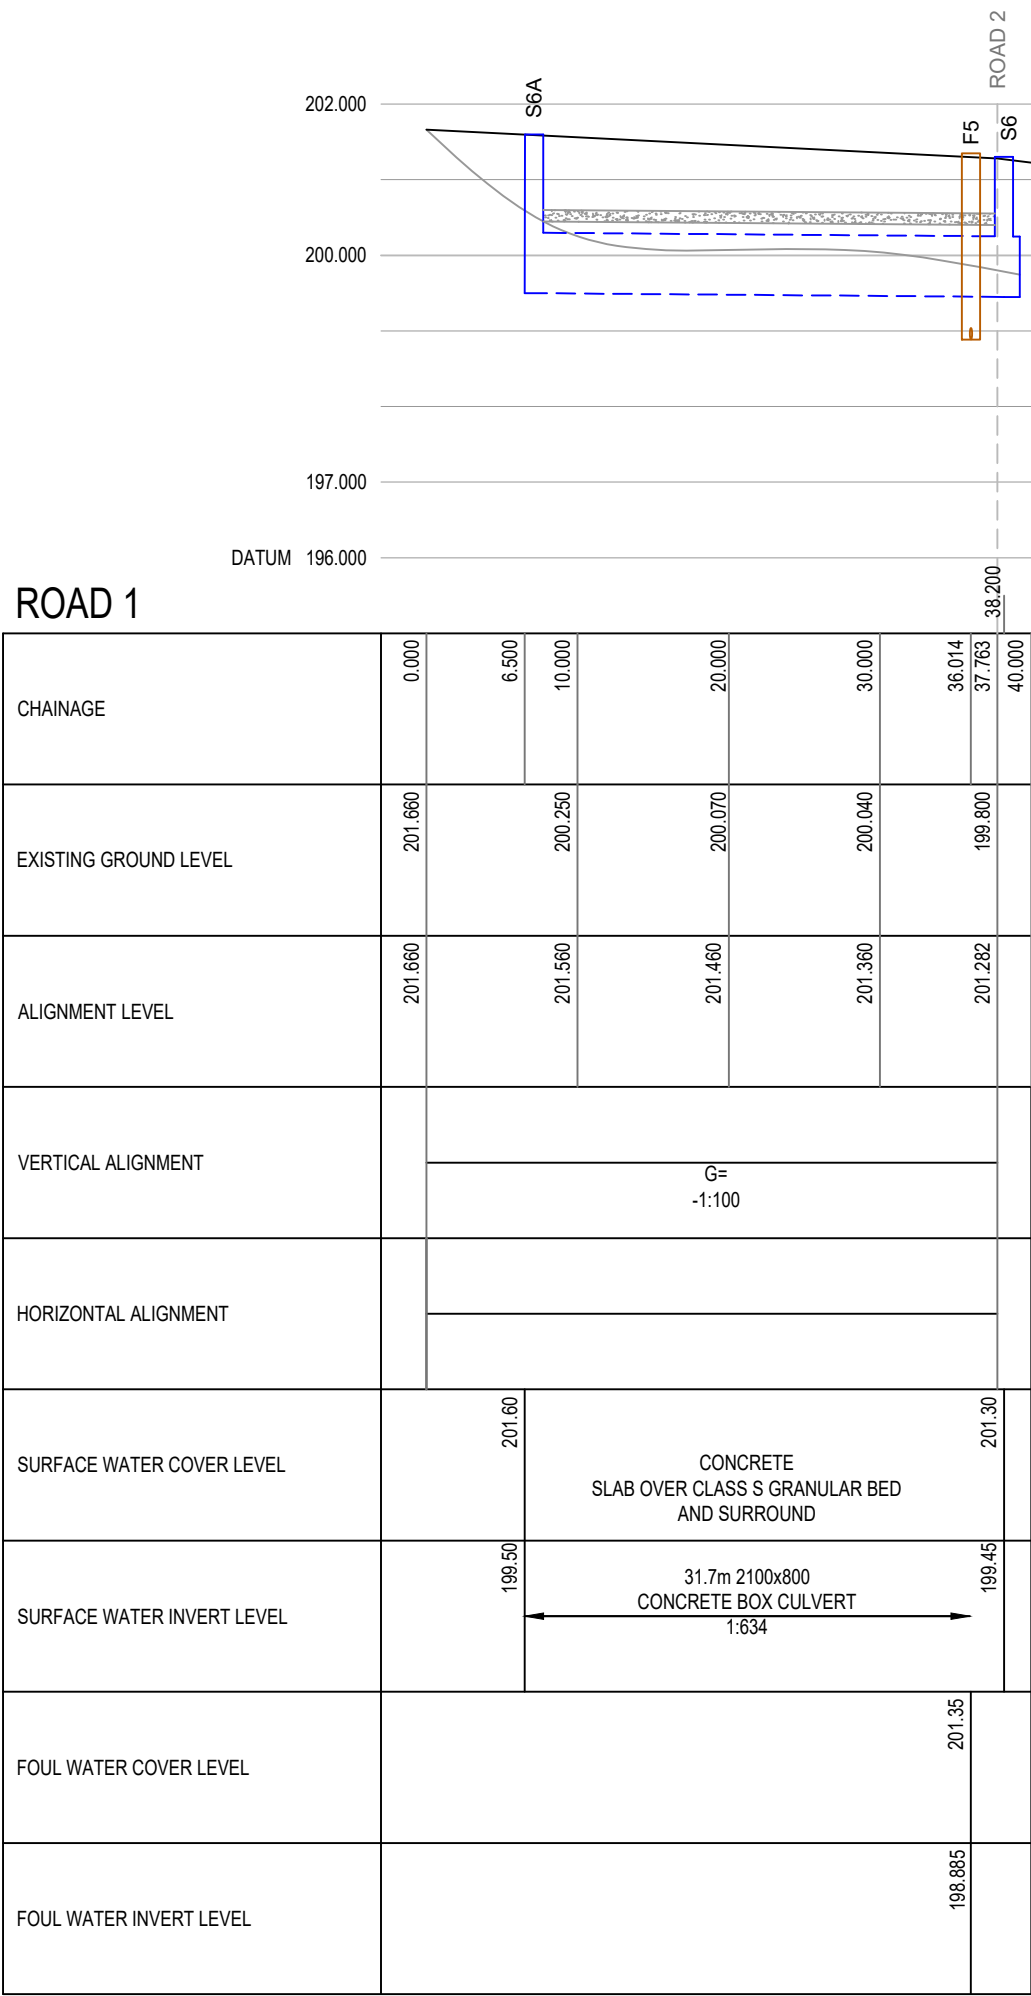

KEY

- PROPOSED S104 FOUL WATER SEWER
- PROPOSED S104 SURFACE WATER SEWER
- EXISTING LEVEL
- PROPOSED LEVEL

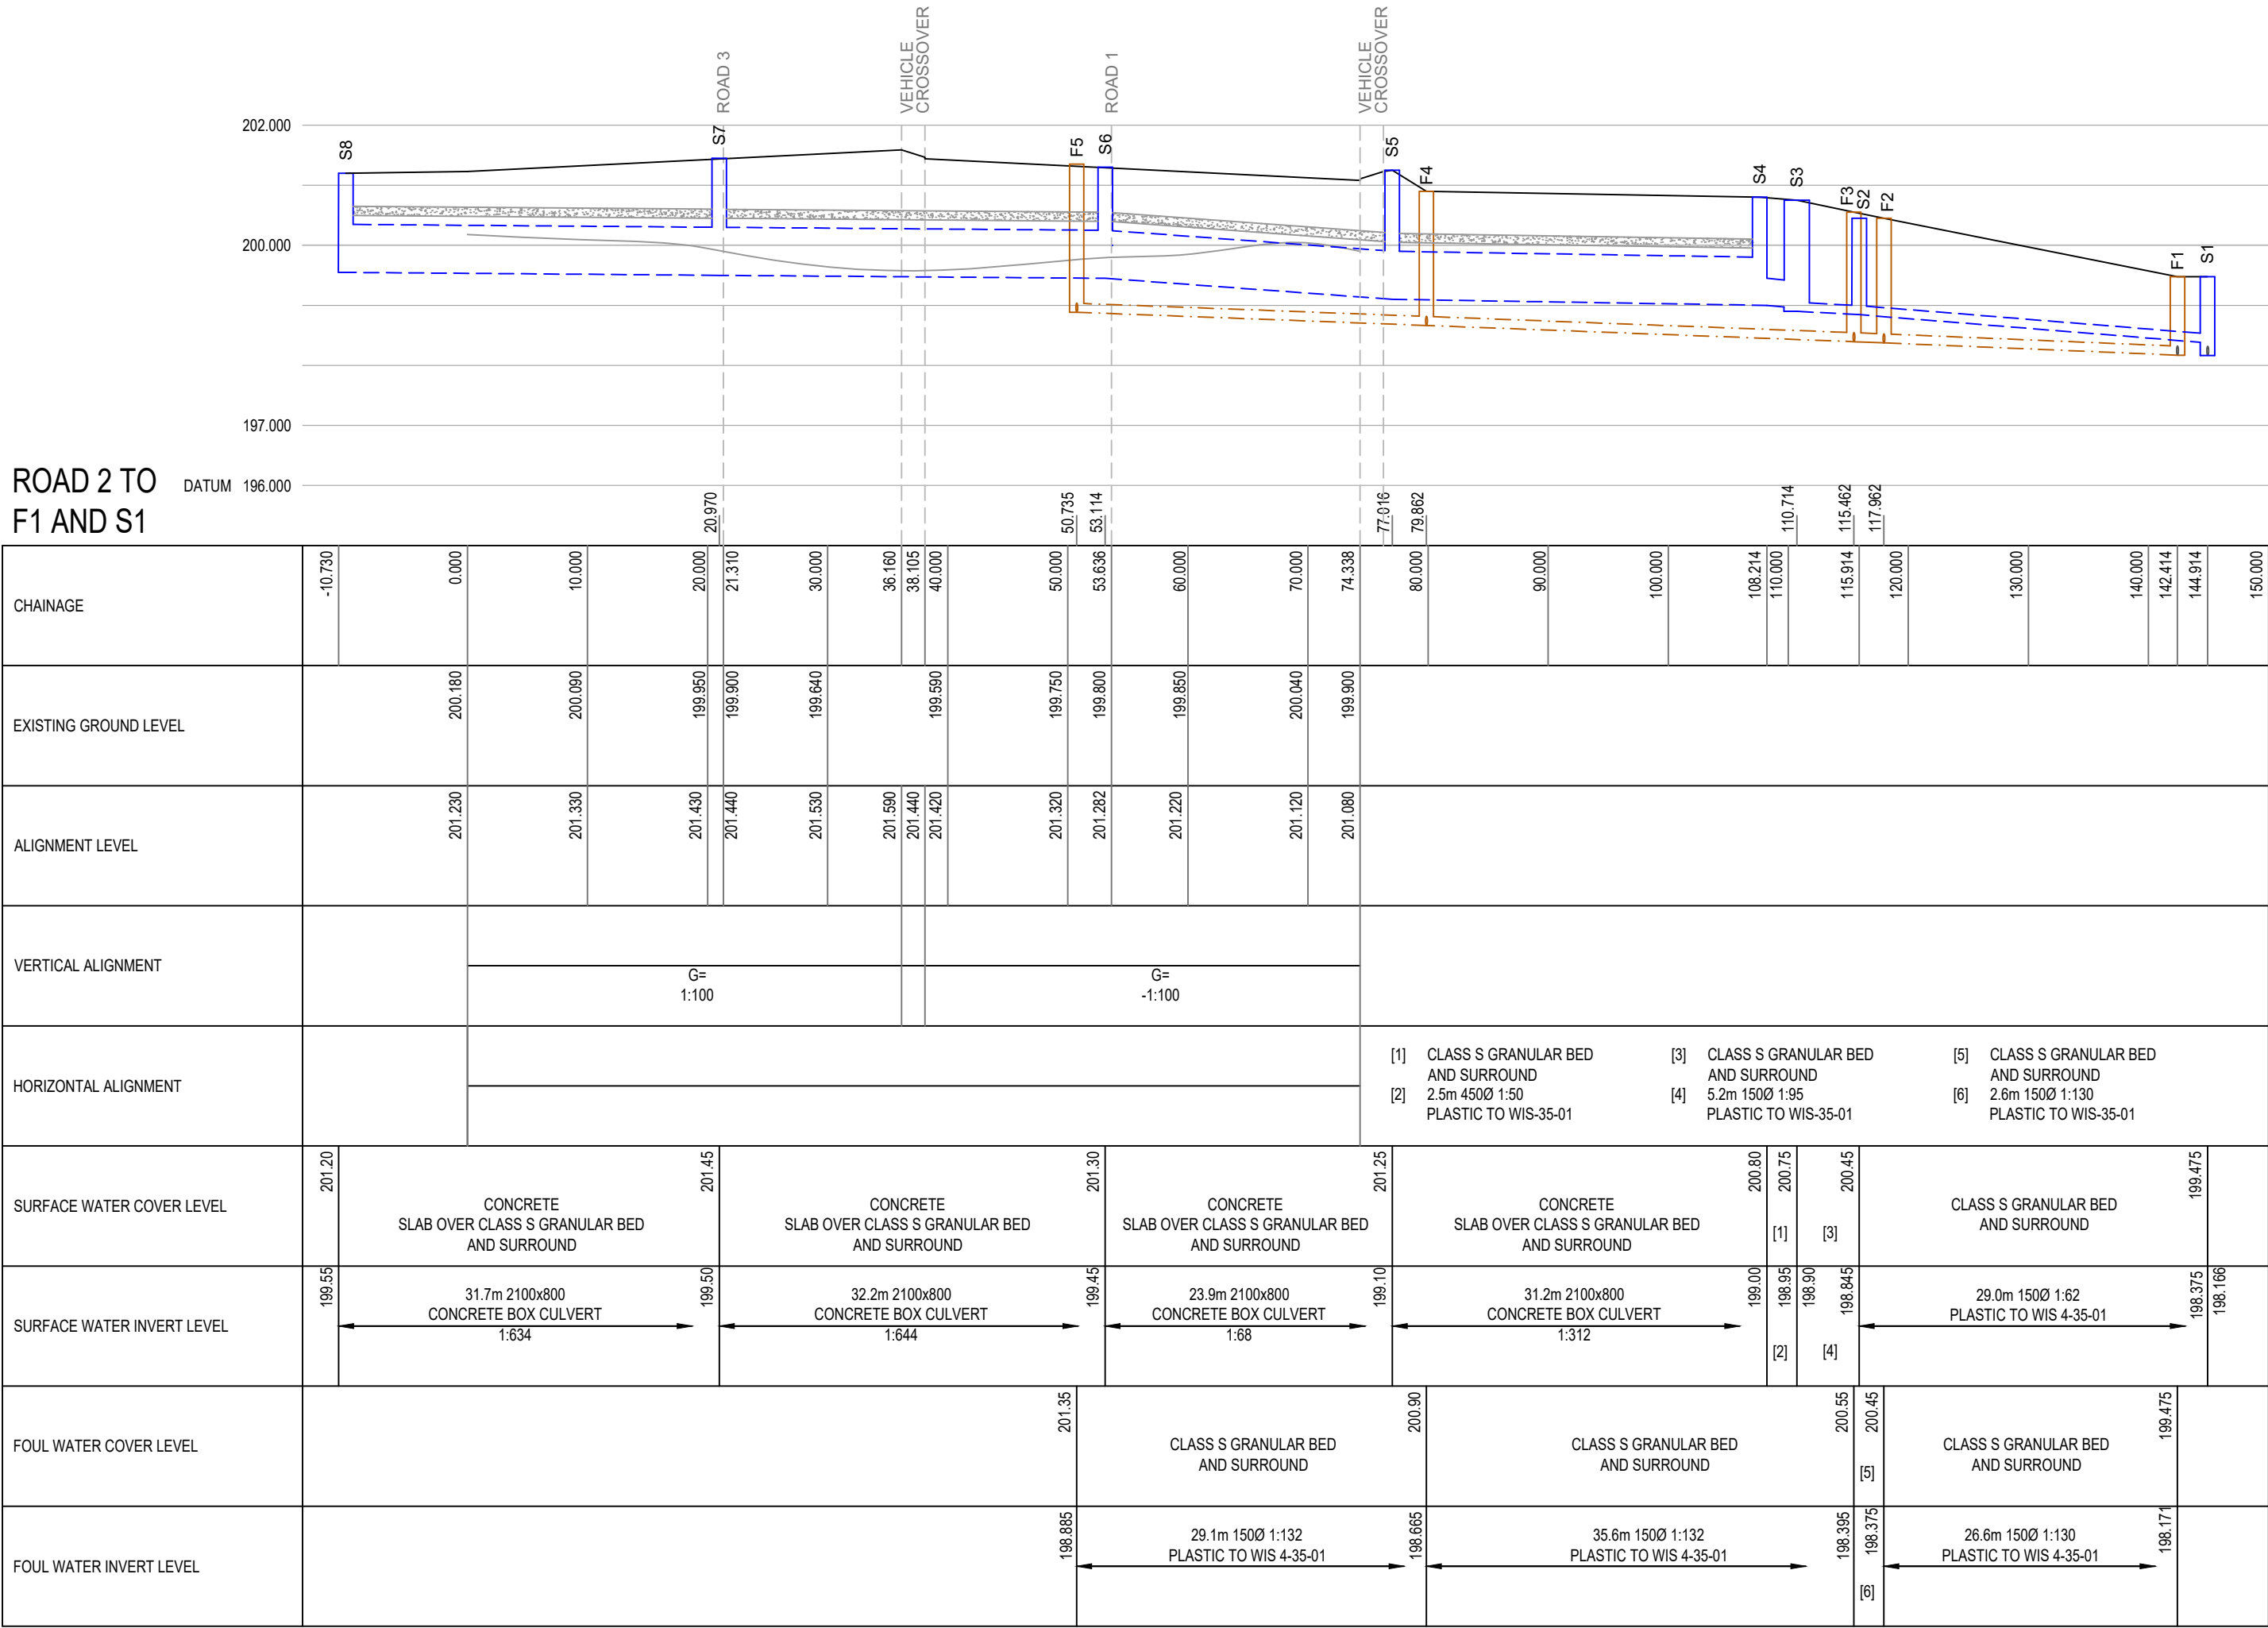

- GENERAL NOTES
- THIS DRAWING IS COPYRIGHT AND SHOULD NOT BE REPRODUCED IN WHOLE OR PART WITHOUT THE WRITTEN CONSENT OF PATRICK PARSONS LTD.
 - DO NOT SCALE FROM THIS DRAWING.
 - LOCATIONS OF ALL EXISTING SERVICES ON-SITE TO BE CONFIRMED & PROVIDED TO THE ENGINEER PRIOR TO COMMENCEMENT OF WORKS.
 - THIS DRAWING IS TO BE READ IN CONJUNCTION WITH ALL RELEVANT PATRICK PARSONS LTD DRAWINGS & SPECIFICATIONS.

P2	LONGITUDINAL SECTIONS REVISED TO SUIT UPDATED ROAD LAYOUT AND DRAINAGE DESIGN	30.05.18	TB
P1	INITIAL ISSUE.	05.04.17	PB
Rev.	Amendments	Date	By

Revisions



5 Waverley Road
Huddersfield
West Yorkshire
HD1 5NA
United Kingdom
T. +44 (0)1484 516 977
E. info@patrickparsons.co.uk
W. www.patrikparsons.co.uk

Client
ORION HOMES LTD

Project
SAUNDERSON ROAD
PENISTONE

Drawing
LONGITUDINAL SECTIONS

Scales H=1:500 V=1:100 At original size A1

Drawn	PB	Checked	TB
Date	APR 2017		

Status
PRELIMINARY

Drawing No. N16417-210 Rev. P2