


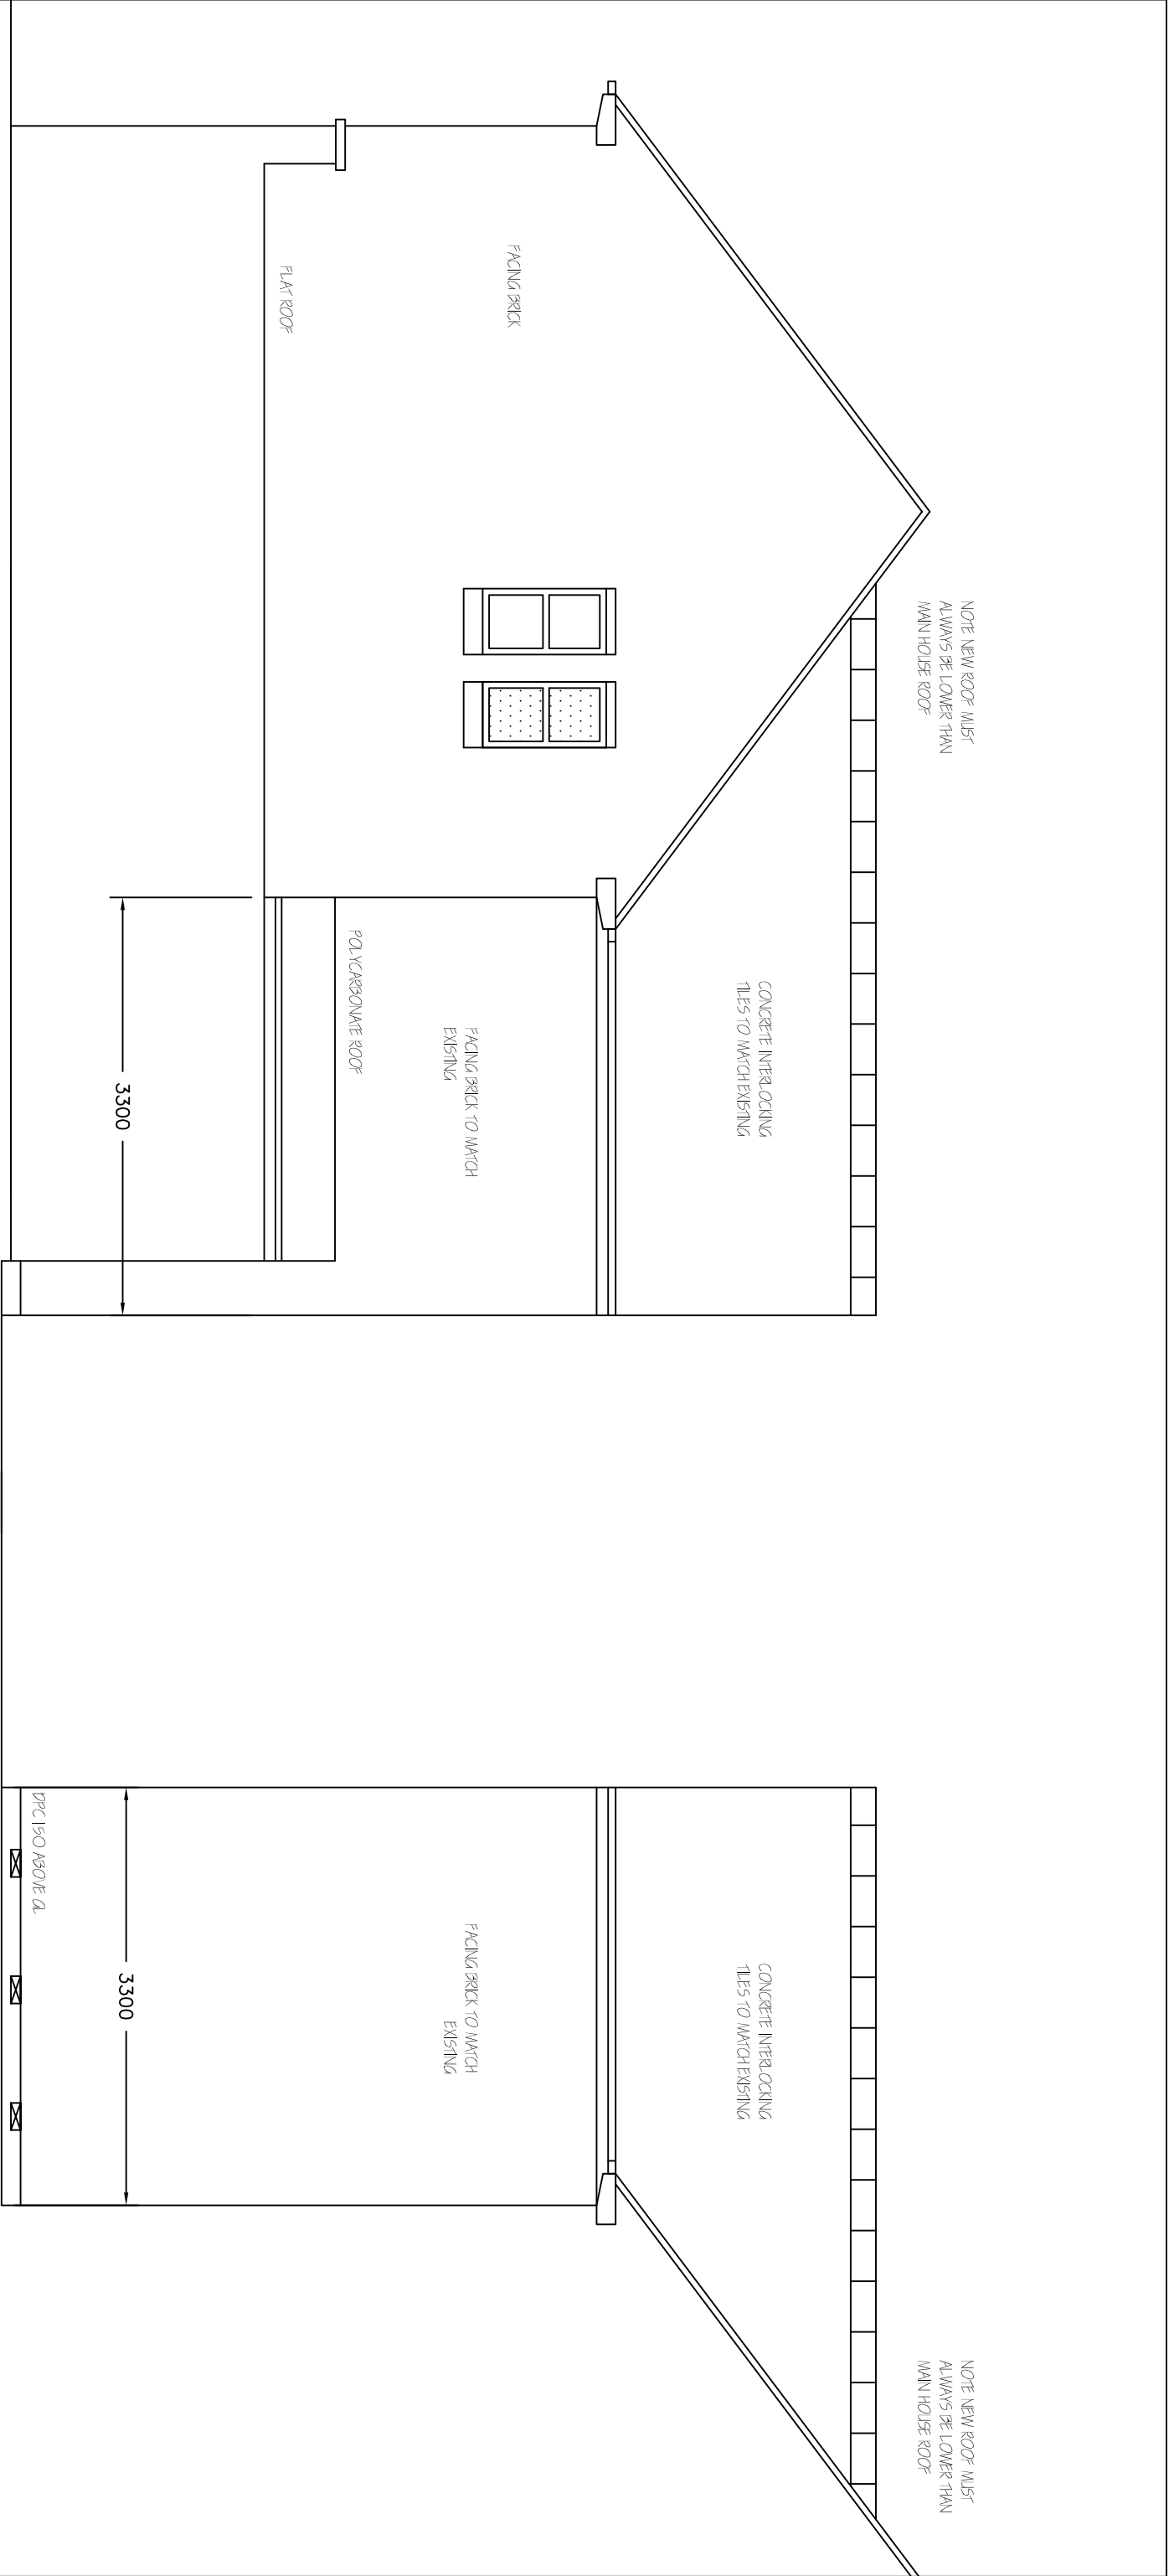

PROPOSED SIDE
ELEVATION 1:50

PROPOSED SIDE
ELEVATION 1:50

Revisions	A. A----	00-00-
This drawing is for planning permission only and is not a construction drawing.		
Drawing Title	PROPOSED-ELEVATION	
Job No. - Dwg No.	SW/2013/6	—
Client:	STUART WILLIAMS 12 ARNOLD AVENUE ARNESLEY NORTH BARNSELEY S11 3AS	
Scale.	1: 50	