
1 2 3 4 5 6 7 10 11 12 13 14 15 16

a b c d

KERESFORTH HILL ROAD

KERESFORTH HALL ROAD

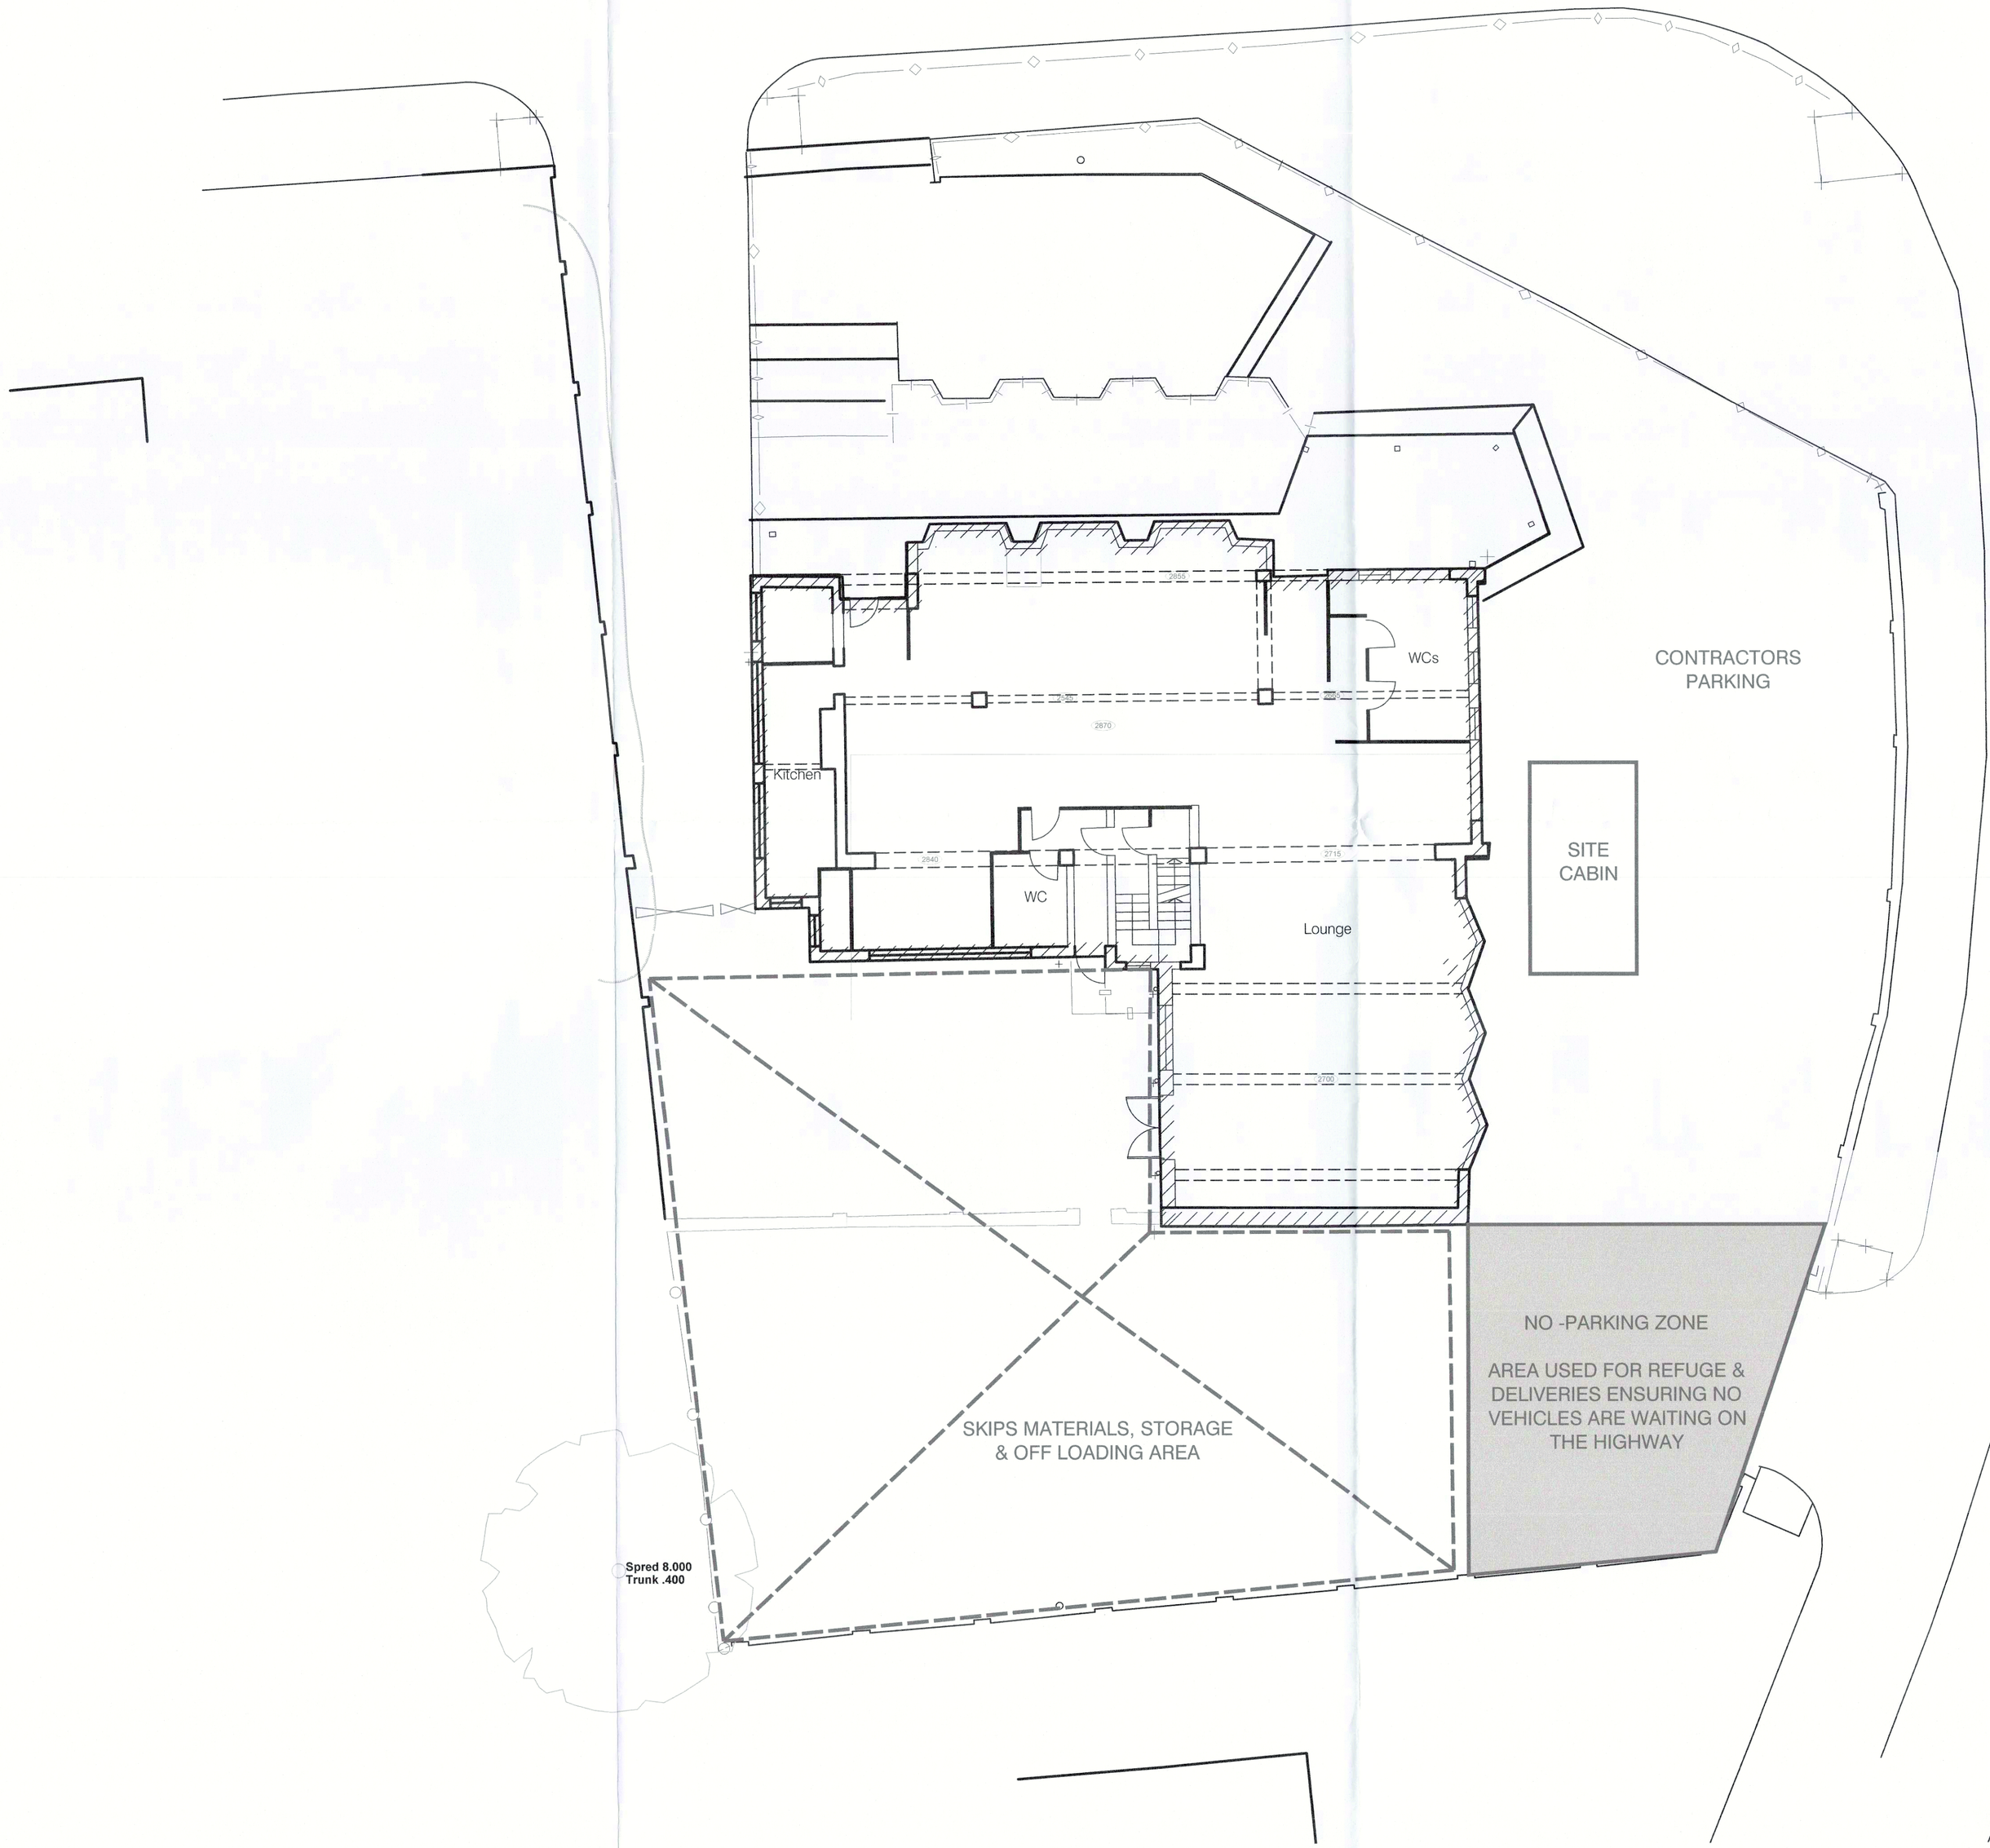

RESIDUAL RISK

Wherever possible unnecessary risk is designed out of these proposals. Where residual risk remains this is assessed and identified on the relevant drawings with this symbol. Refer to the note and the relevant measures in the Health + Safety documentation

Revision

AXIS architecture

Talbot Chambers 2-6 North Church Street Sheffield S1 2DH
tel: +44(0)114 2490944 fax: +44(0)114 2490966 www.axis-architecture.com

BUSH INN
KERESFORTH HILL ROAD
BARNSLEY
QUEST

CONTRACTORS COMPOUND

A1 Scale	A3 Scale	Date	Drawn By
1:100	1:200	10-04-2017	DRH

Drawing Number: 26128-(02)04
Revision: -

INFORMATION

© COPYRIGHT EXISTS ON ALL DESIGN AND INFORMATION SHOWN
DO NOT SCALE for manufacture. Verify all dimensions prior to construction