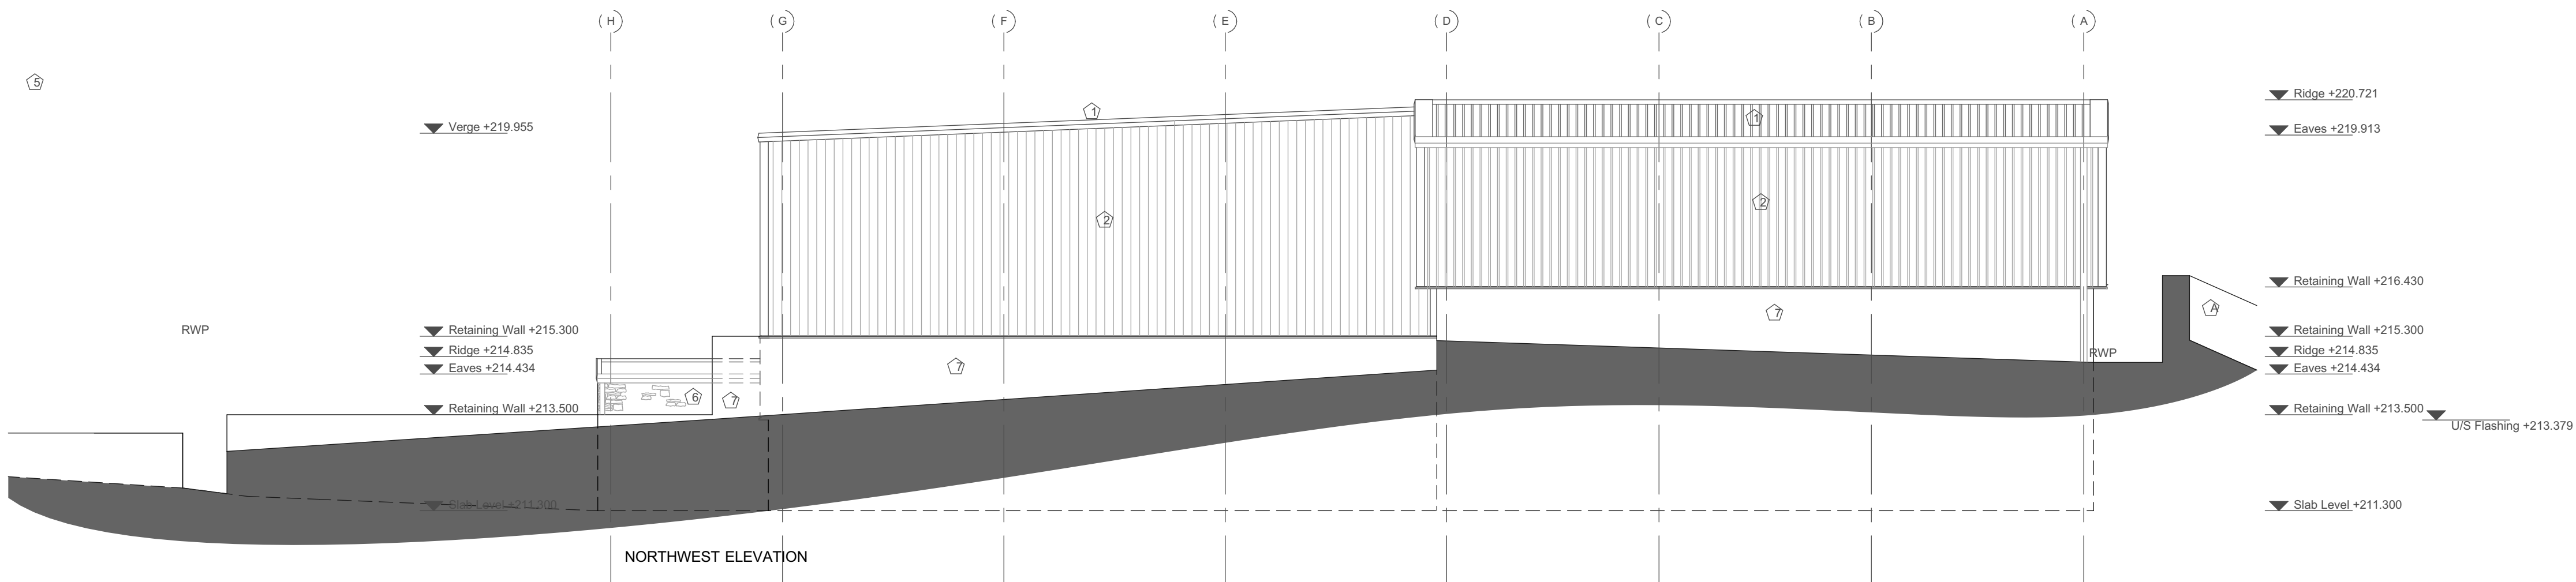
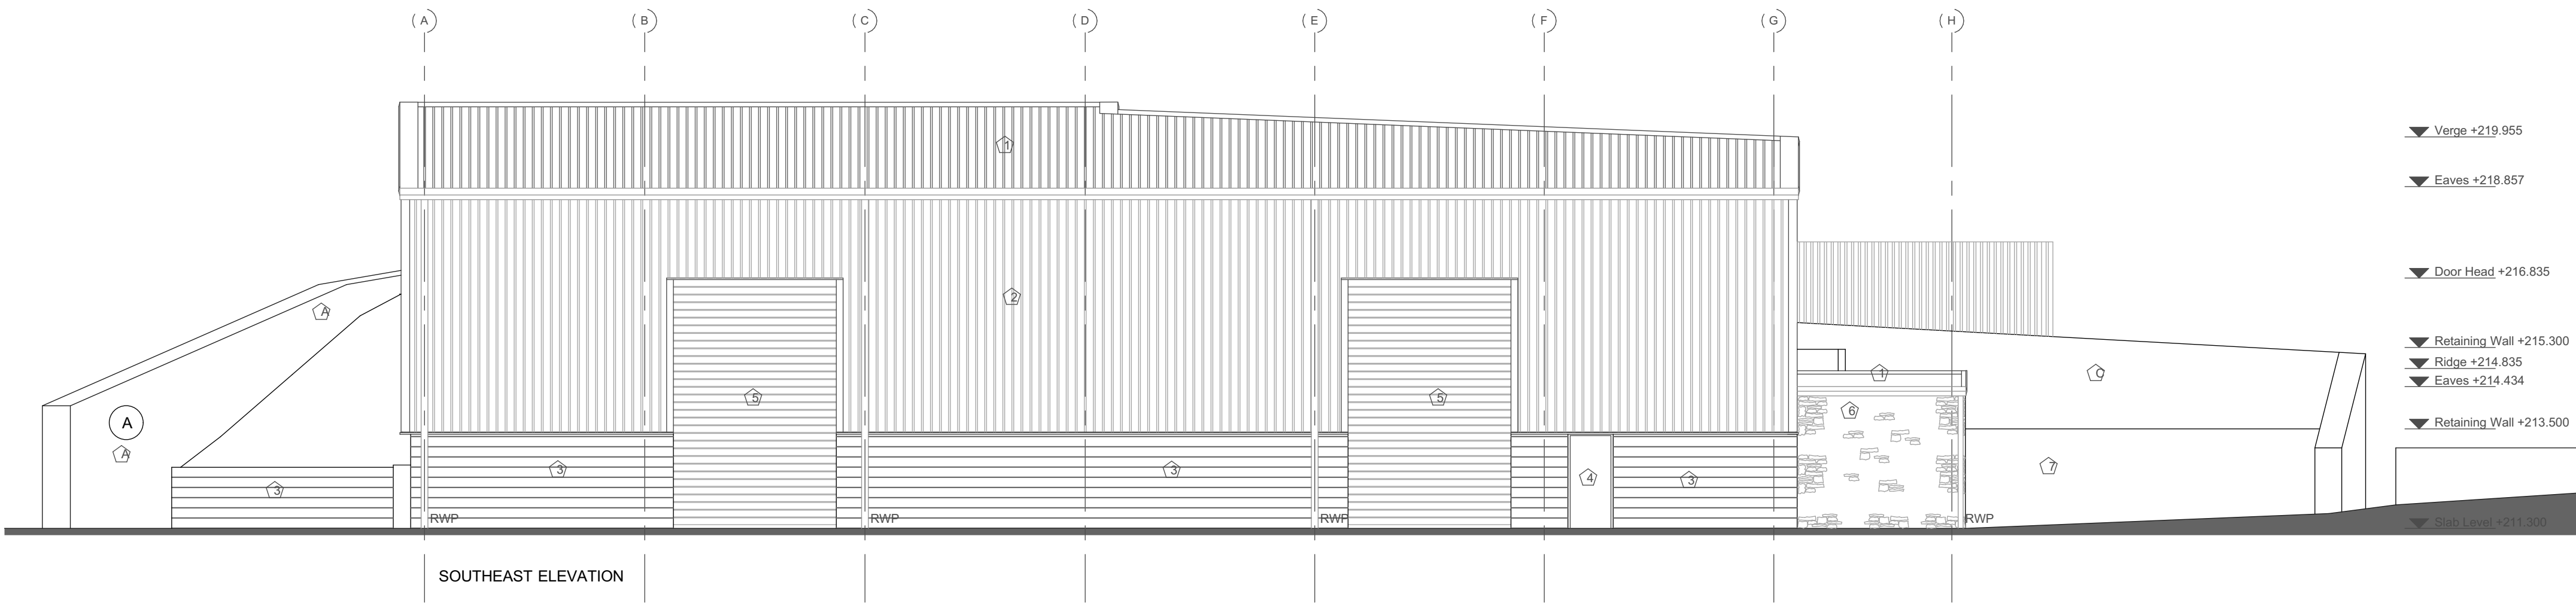


Disclaimer:

This drawing is subject to copyright ©, and is the property of AT Architects Limited and must not be copied in whole or in part without their written permission. This drawing should be read in conjunction with all the appropriate consultants design drawings, together with any other AT Architects Limited drawings and the appropriate specification as issued. No liability will be accepted for any amendments made to this drawing by third parties.

This drawing must not be scaled. The contractor is to report all dimensional discrepancies, errors or omissions to AT Architects Limited prior to commencing construction work. The Contractor should also check and verify all building levels, site positioning, services, sewers, drains etc., prior to commencing any works, and notify AT Architects Limited of any discrepancies or inaccuracies accordingly.

Checked by:

#Contact Full Name

Revisions:

Layout	Change Name	Issue Date
	Initial Issue	18/03/2021

RevID	Issue Name	Issue Date	Issued By
01	Initial Issue	18/03/2021	ChristianDaCosta

ArchCAD

Project:

Thurlstone

Sheffield
S36 9QU

Client:

MCS Primary Projects
Ltd

Drawing Title:

Proposed Elevation

Date:

18/03/2021

Purpose of Issue:

Planning

Drawn by:	Scale:	Size:
CD	1:100	A1

Drawing No:	Rev:
1538-0501-01	



Planning