

Darton Lane

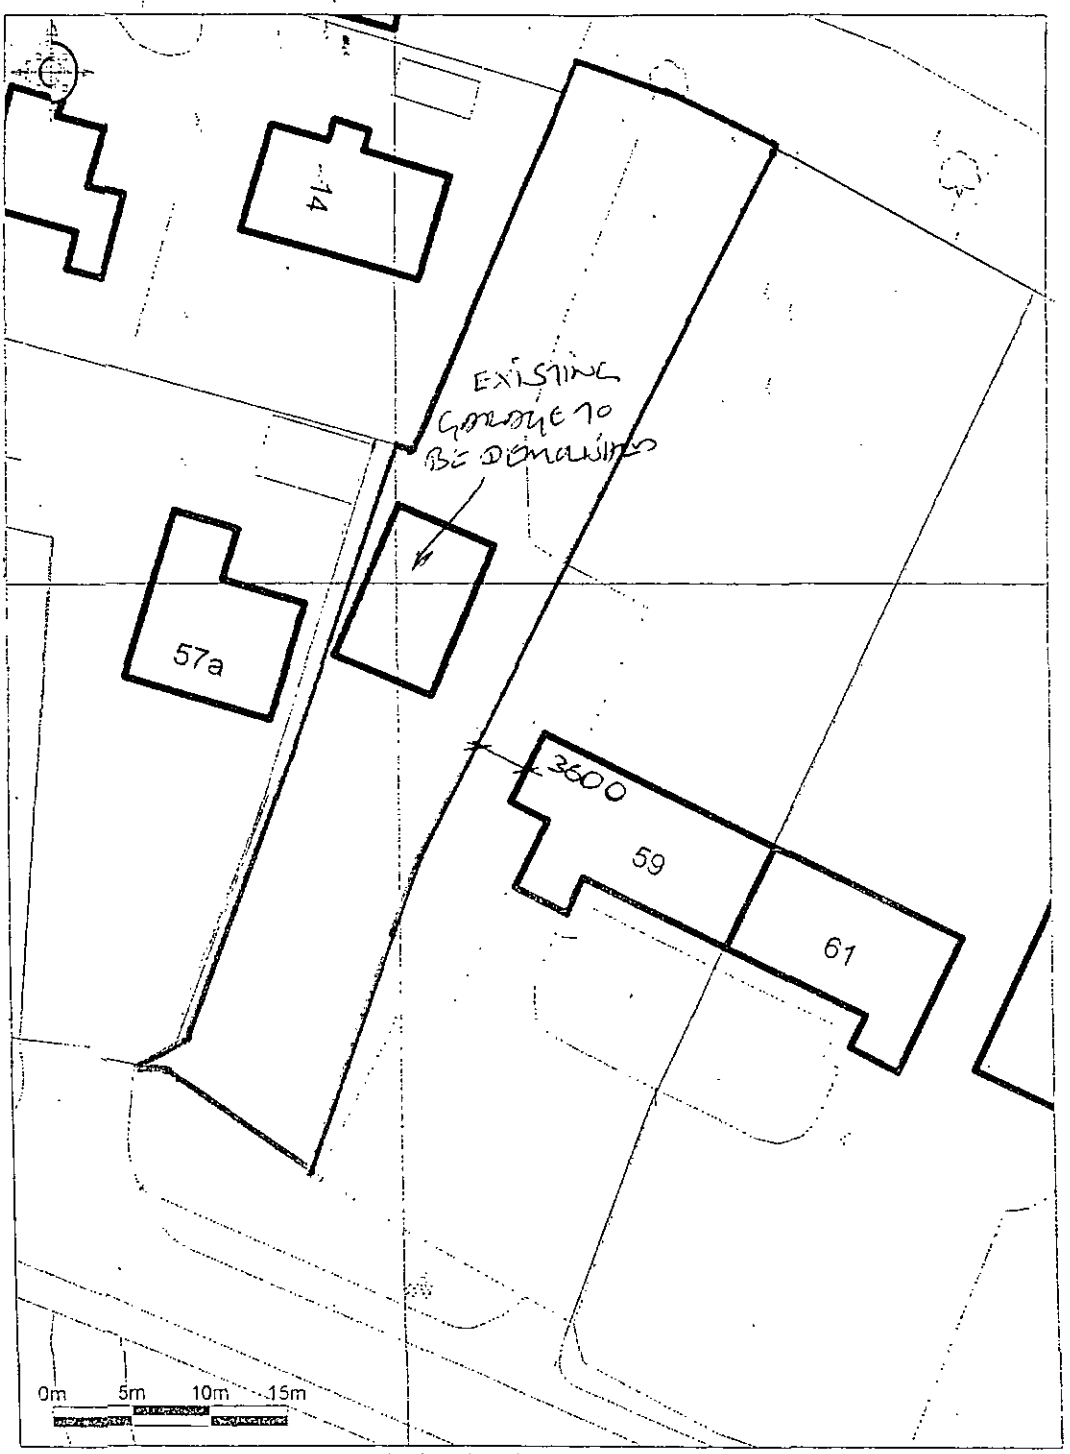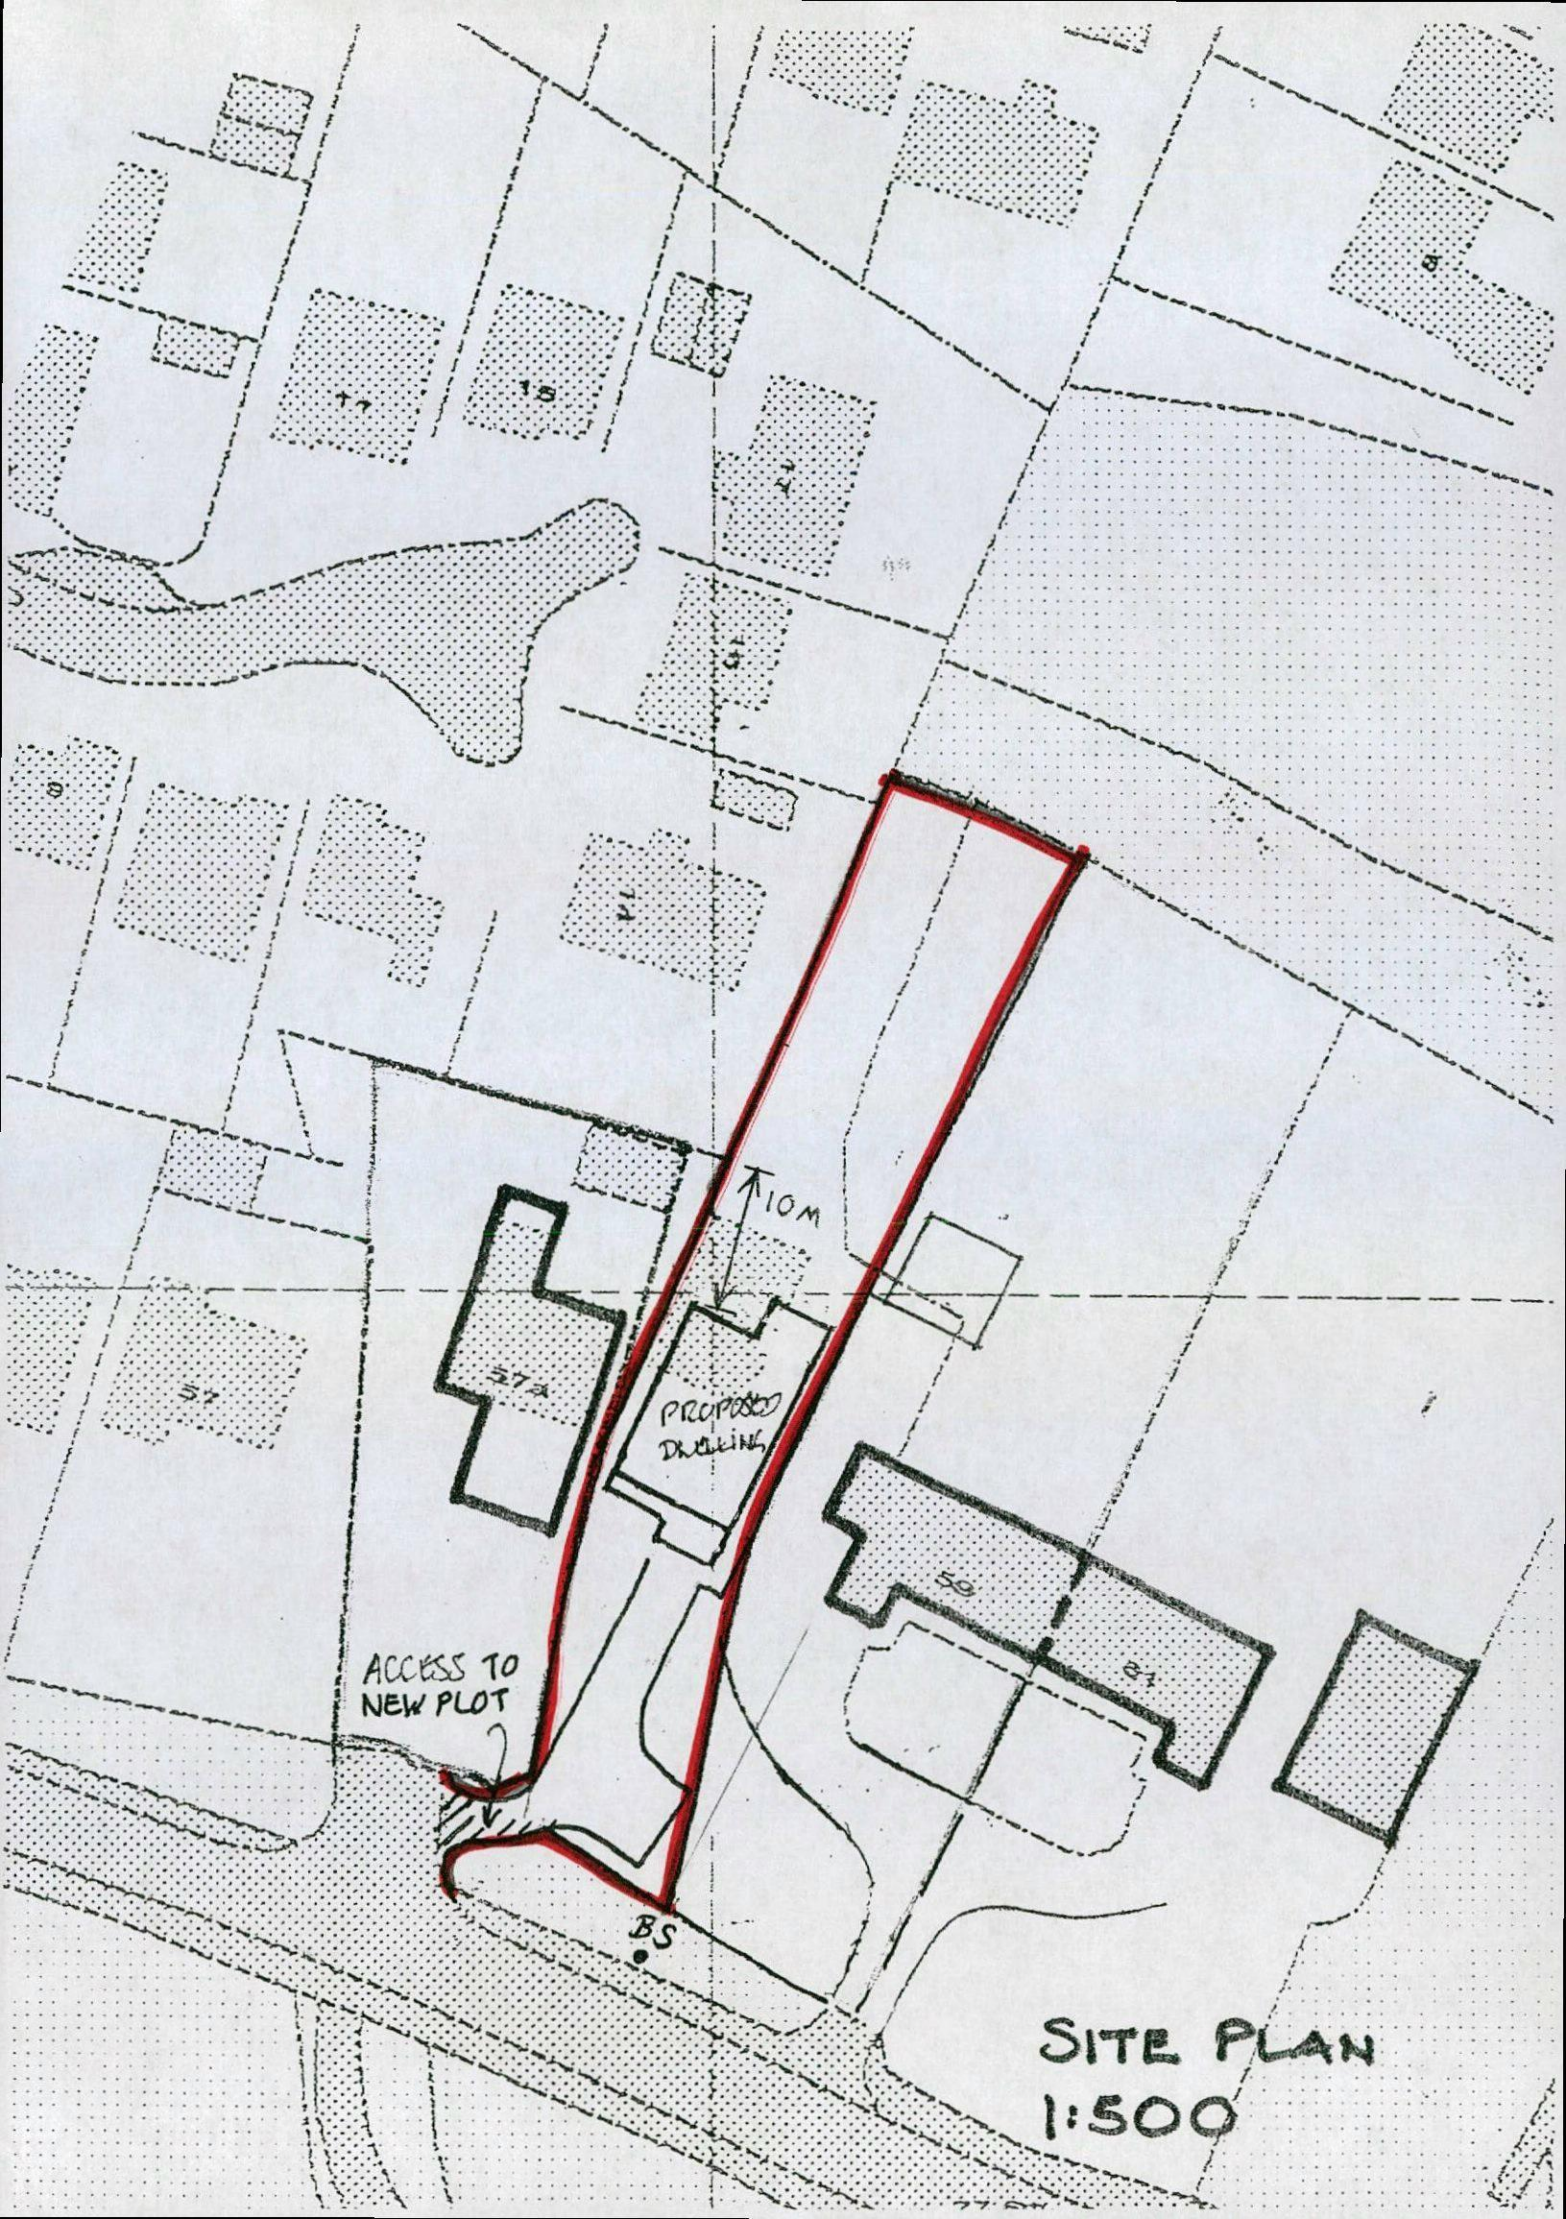

Ordnance Survey © Crown Copyright 2014. All rights reserved.
Licence number 100032432. Plotted Scale - 1:500

Promap®

Peter Dimberline RIBA


17
15
13
11
9
7
5
3
57
57A
10M
PROPOSED DWELLING
59
61
ACCESS TO NEW PLOT
BS
SITE PLAN
1:500