
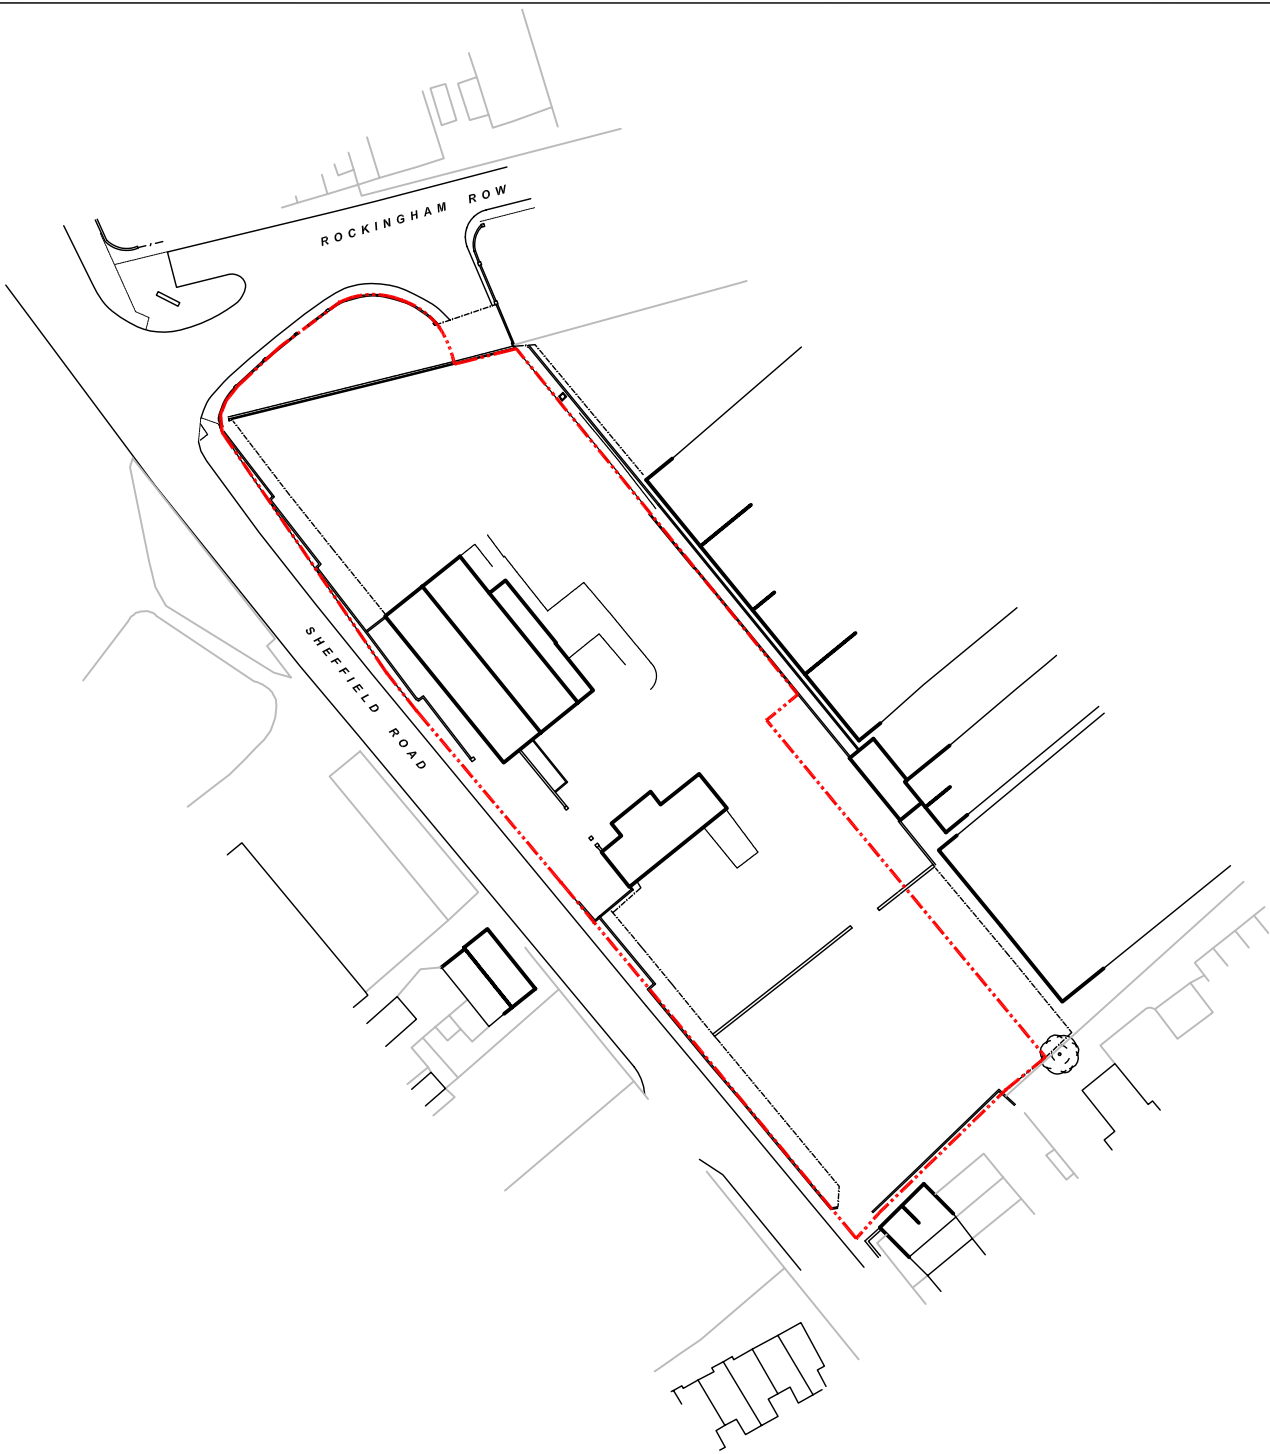


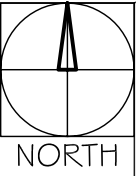

- dd-mm-yy		--		--	
Rev	Date	Description	Rev By	Chk'd By	
Project Title		Proposed Foodstore Development			
		Sheffield Road BIRDWELL			
Client		ALDI Store Ltd			
Status		PLANNING			
Scale		1:1250	Drawing Size		A4
Drawn By		LH	Checked By	JDB	Date 06/13
Drawing Title		OS Location Plan			
Job-Dwg No		0705-50			Rev -
THE HARRIS PARTNERSHIP WAKEFIELD 2 St. Johns North, Wakefield, WF1 3QA t. 01924 291 800 f. 01924 290 072 THE HARRIS PARTNERSHIP MANCHESTER 2nd Floor, Carvers Warehouse, 77 Dale Street, Manchester, M1 2HG t. 0161 238 8555 f. 0161 244 5809 THE HARRIS PARTNERSHIP MILTON KEYNES The Old Rectory, 79 High Street Newport Pagnell, MK16 8AB t. 01908 211 577 f. 01908 211 722 THE HARRIS PARTNERSHIP READING 181 London Road, Reading, RG1 5BY t. 0118 950 7700 f. 0118 956 8642 THE HARRIS PARTNERSHIP ARCHITECTS www.harrispartnership.com					