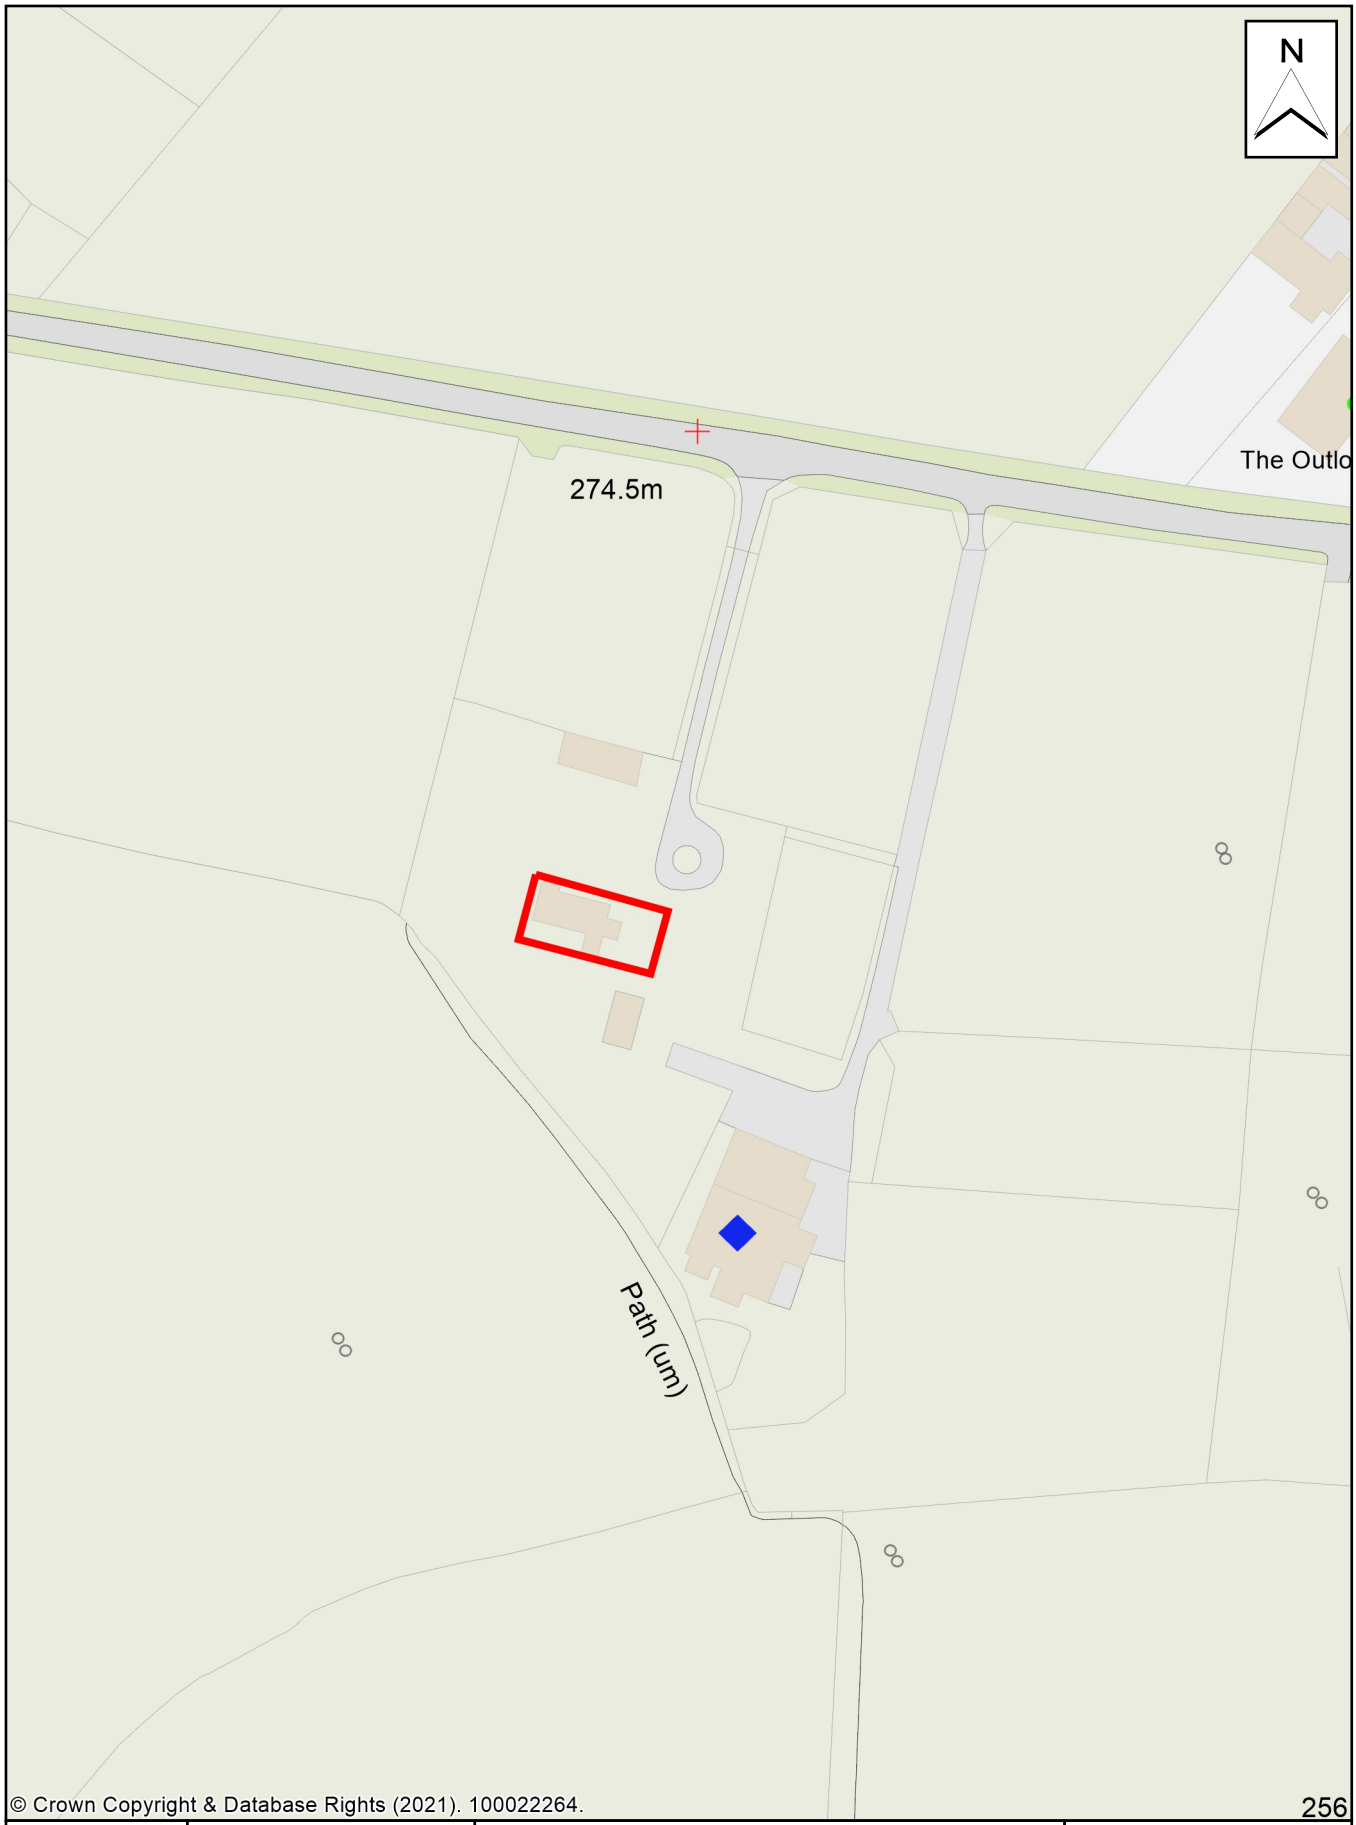


© Crown Copyright & Database Rights (2021). 100022264.

Drawn by:	Bennett , Laura	**Title:** Caravan Ancillary Garden Area 2021/0953	BARNSLEY Metropolitan Borough Council
Date:	13 October 2021		
Drawing No:	Caravan Ancillary Garden Area 2021/0953		
Scale:	1:1250		