
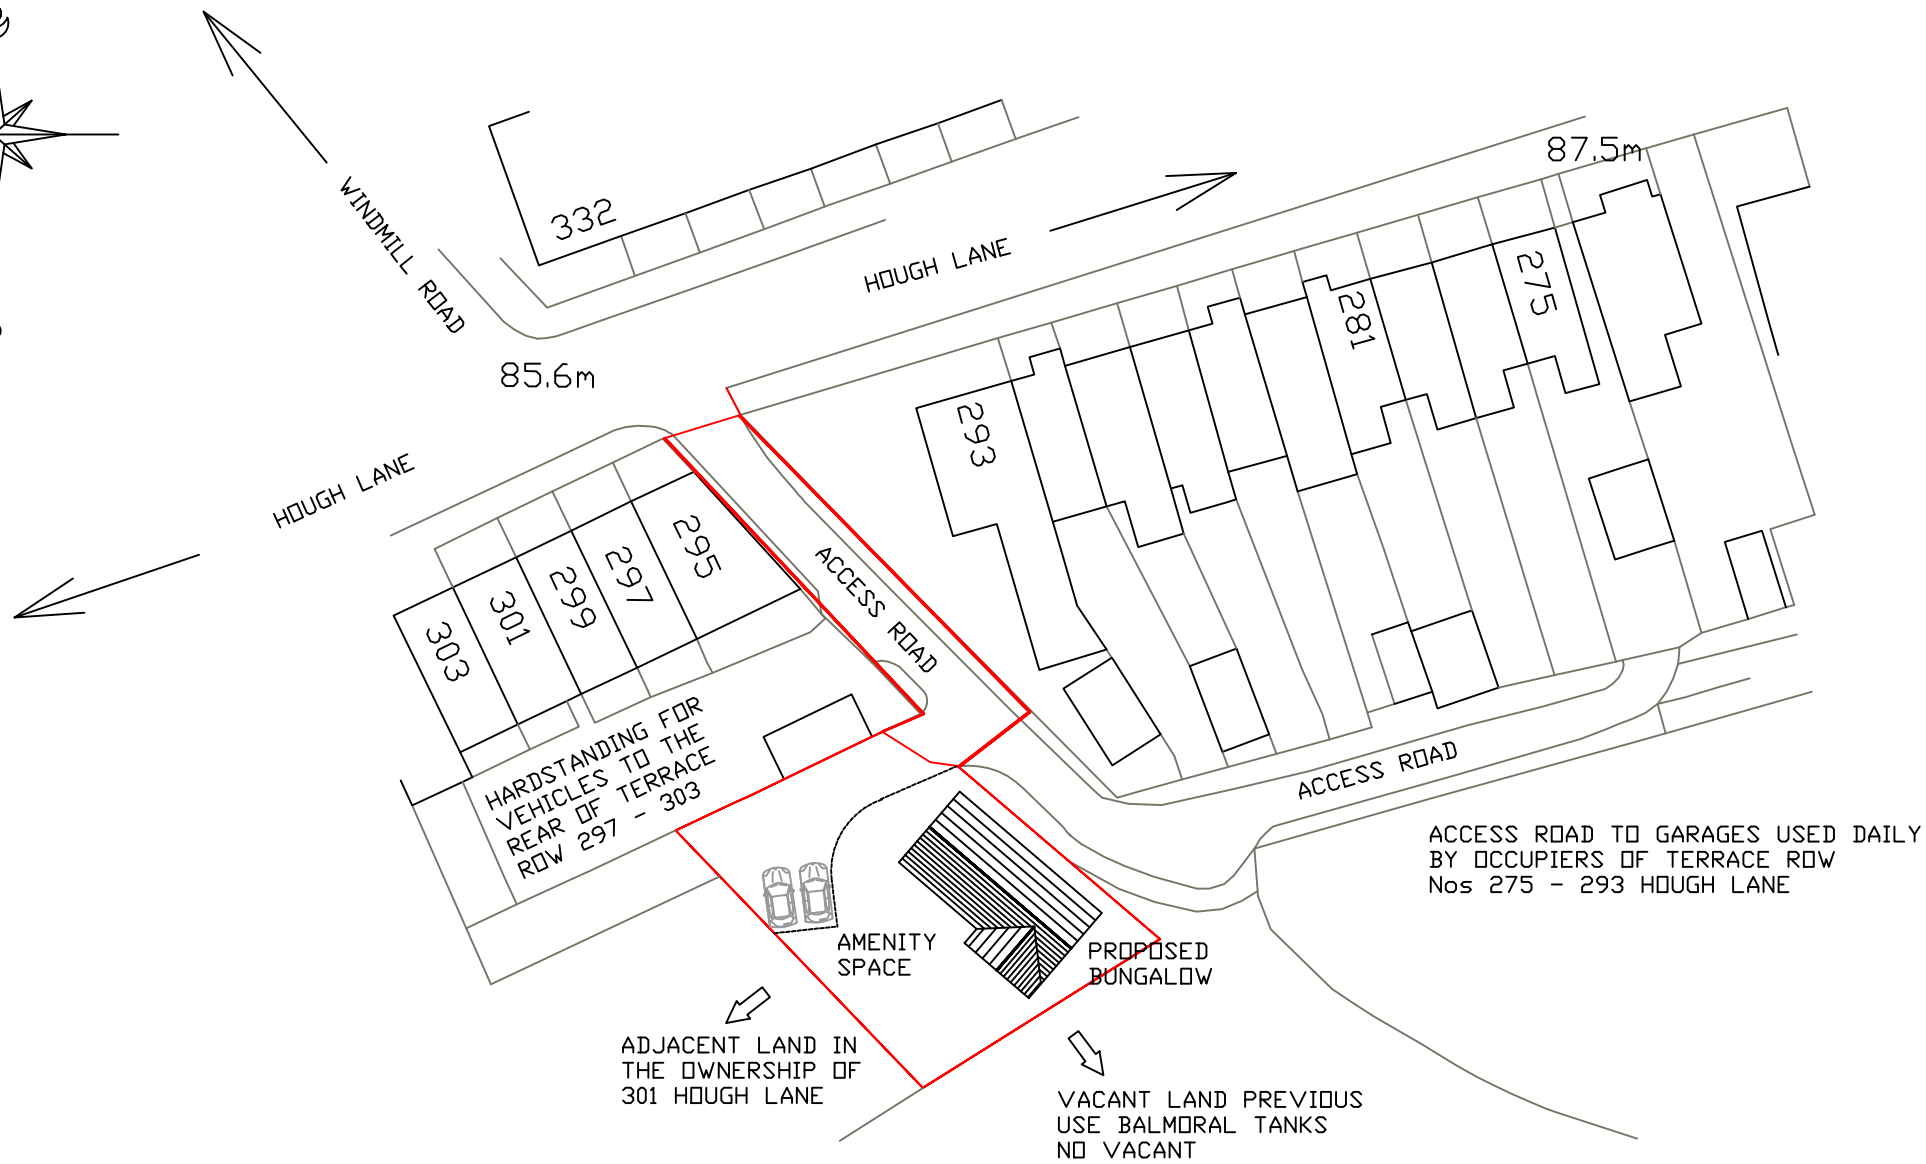


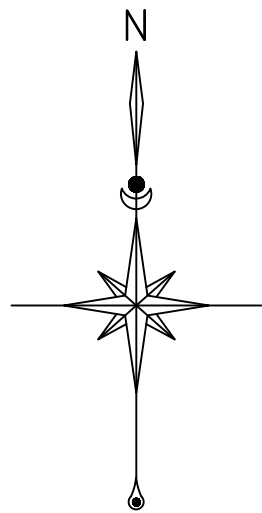


CLIENT

MR & MRS M LIPTRDT
LAND TO THE REAR OF
HOUGH LANE, WOMBWELL

TITLE

DRAWING SHOWING INDICATIVE SITE LAYOUT

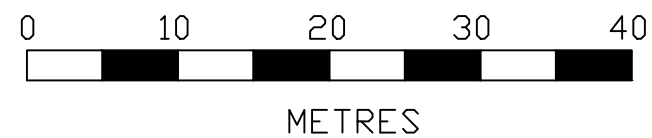

DRAWN

SCALE 1:500 @ A3

REV

DATE 15/09/2020

DRG No CAD/20/001

