PROPOSED CONSERVATORY EXTENSION TO THE REAR AT:-
21, ROCHESTER ROAD,
MONK BRETTON,
BARNSLEY,
SOUTH YORKS.
S71 2NJ.

CLIENT:-
Mr. & Mrs. GILLESPIE.

AGENT:-
D. JACKSON SITE SERVICES LTD.
11, DUNSTAN CLOSE,
OSSETT,
WEST YORKS.
WF5 0NA.
[redacted]

SPECIFICATION.

1. Conservatory dwarf wall, min. 600mm. high internally and threequarter height walls, to be in cavity wall construction built off own concrete foundation in brickwork to match the existing house.

2. Framework to be in white reinforced uPVC supporting toughened double glazed panels and 32mm. heatguard on opal polycarbonate roof panels.


3. All glazing, including doors, to be in toughened glass.

4. The new rainwater gutter is to be connected into the existing adjacent rainwater pipe.

5. Where any existing drainage passes through the new foundations, the concrete and brickwork is to be built min. 75mm. clear of the pipe and spanned with a p.c. concrete lintel.

Ordnance Survey®

OS Sitemap®

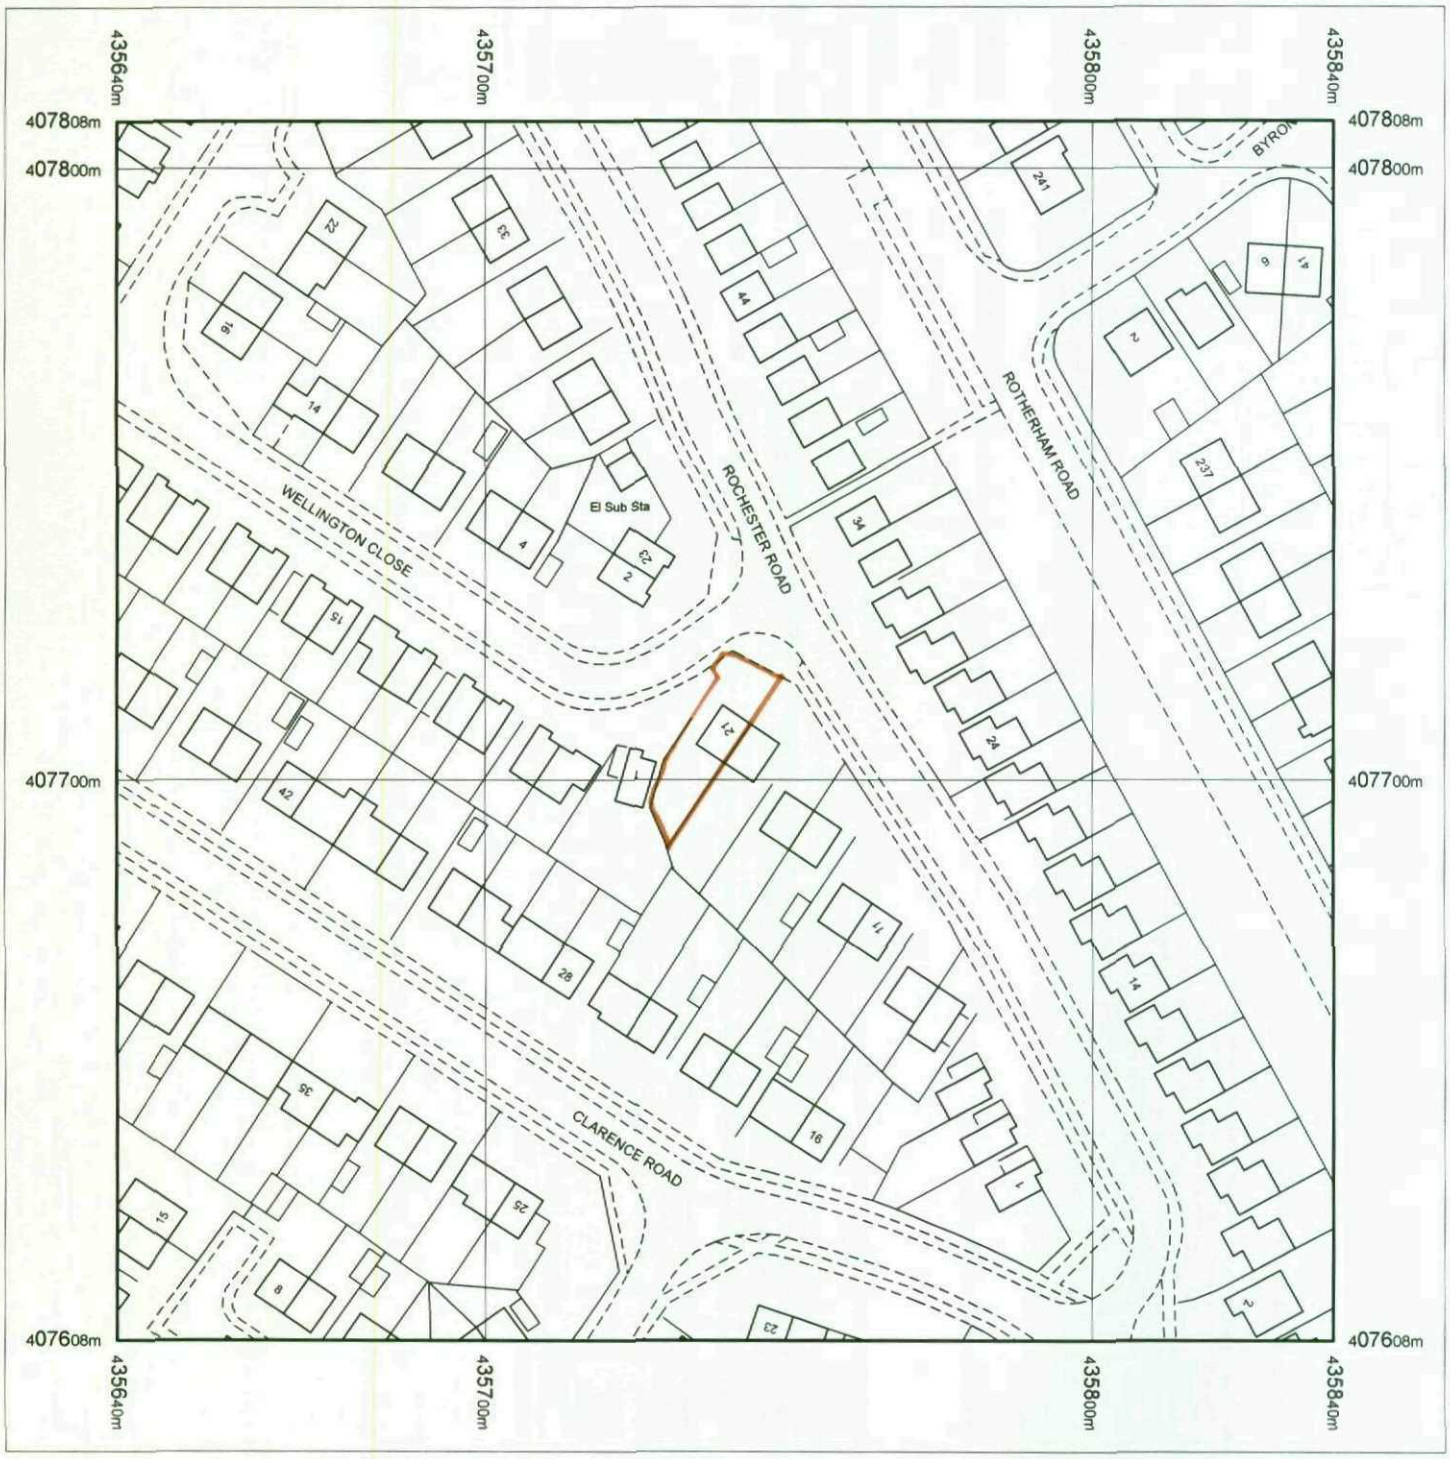

Produced 13.03.2009 from the Ordnance Survey National Geographic Database and incorporating surveyed revision available at this date. © Crown Copyright 2009.

Reproduction in whole or part is prohibited without the prior permission of Ordnance Survey.

Ordnance Survey, the OS Symbol and OS Sitemap are registered trademarks of Ordnance Survey, the national mapping agency of Great Britain.

The representation of a road, track or path is no evidence of a right of way.

The representation of features as lines is no evidence of a property boundary.

Metres
0 20 40

Scale 1:1250

Supplied by: **Blackwell M and D C**
Serial number: 01381000
Centre coordinates: 435739.63 407707.75

Further information can be found on the OS Sitemap Information leaflet or the Ordnance Survey web site: www.ordnancesurvey.co.uk

21 Rochester Road

Monk Bretton

Barnsley

S71 2NJ