



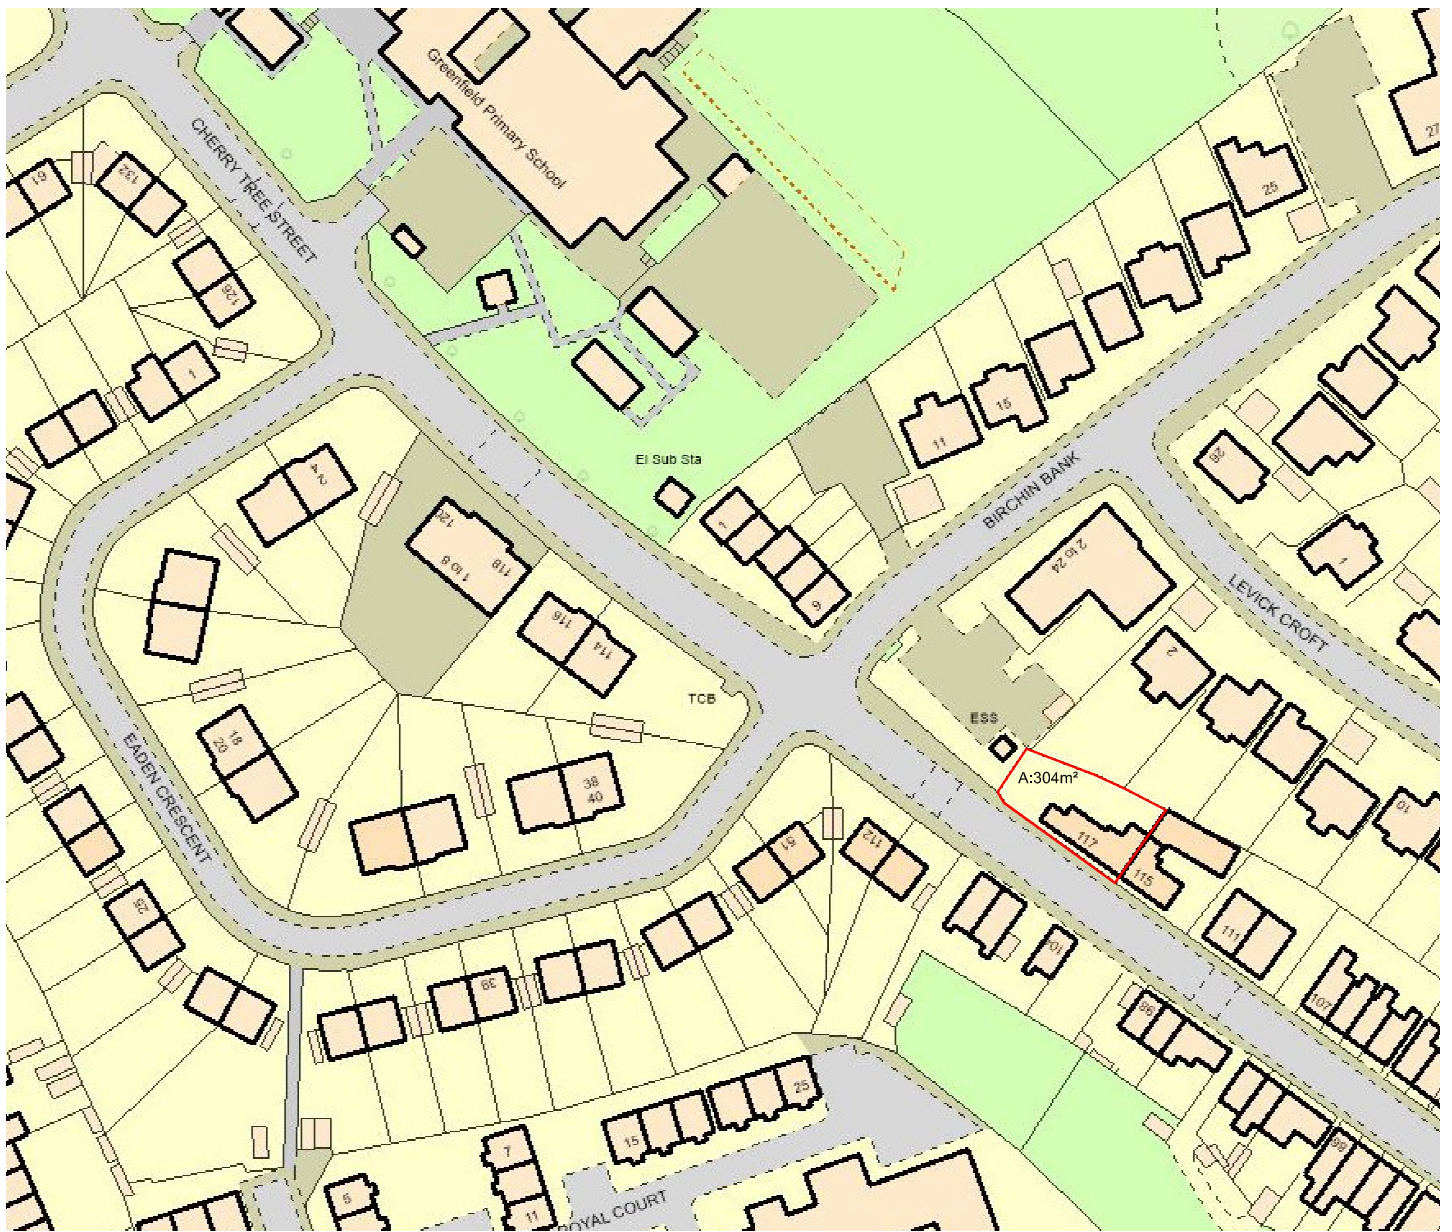

EXISTING SITE LOCATION PLAN 1:1250

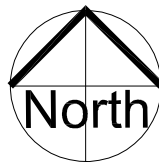

Rev. Date Reason for Issue Chk



Russell Robinson
Architecture

T: 0114 2322862 M: +44 (0)756 549 5837 E: russell.s.robinson@gmail.com
www.russellrobinson.co.uk

2A Acorn Hill Stannington Sheffield S6 6AW

Project **117-119 Cherry Tree Street,
Elsecar, Barnsley, S74 8DG**

Title **Existing Site Location Plan**

Project No.	Scale @ A3	Date	Drawn By
247	1:1250	JUNE 2018	RSR

Status	Number	Revision
PLANNING	L01	

© COPYRIGHT EXISTS ON THE DESIGNS AND INFORMATION SHOWN ON THIS DRAWING
The Contractor must verify all dimensions on site before making shop drawings
or commencing work of any kind. No dimensions to be scaled from this drawing.
Any discrepancies in dimensions to be reported immediately.