Graphical Scale **1:50**

All drawings should be read in conjunction with the entire **SK Series** drawings. Full details and specifications will be provided following approval of the planning application and through a formal Building Control submission prior to commencement of site works & construction.

Existing Property

Proposed Elements

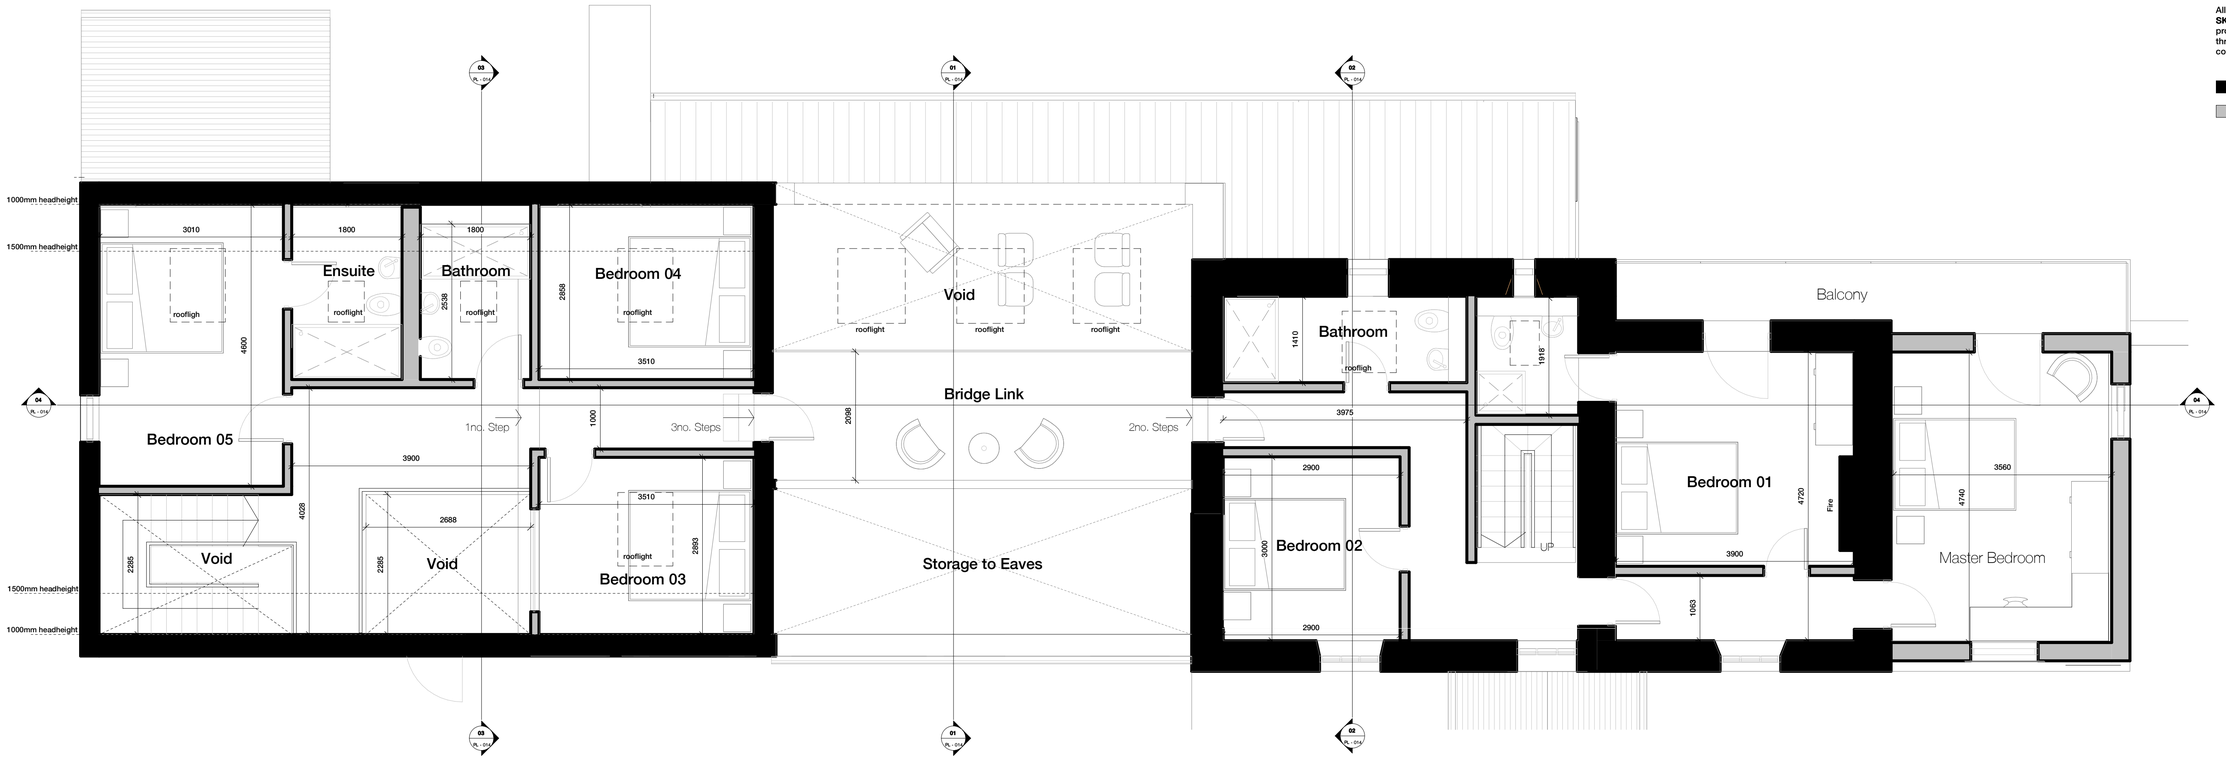

Proposed First Floor Plan

1 : 50

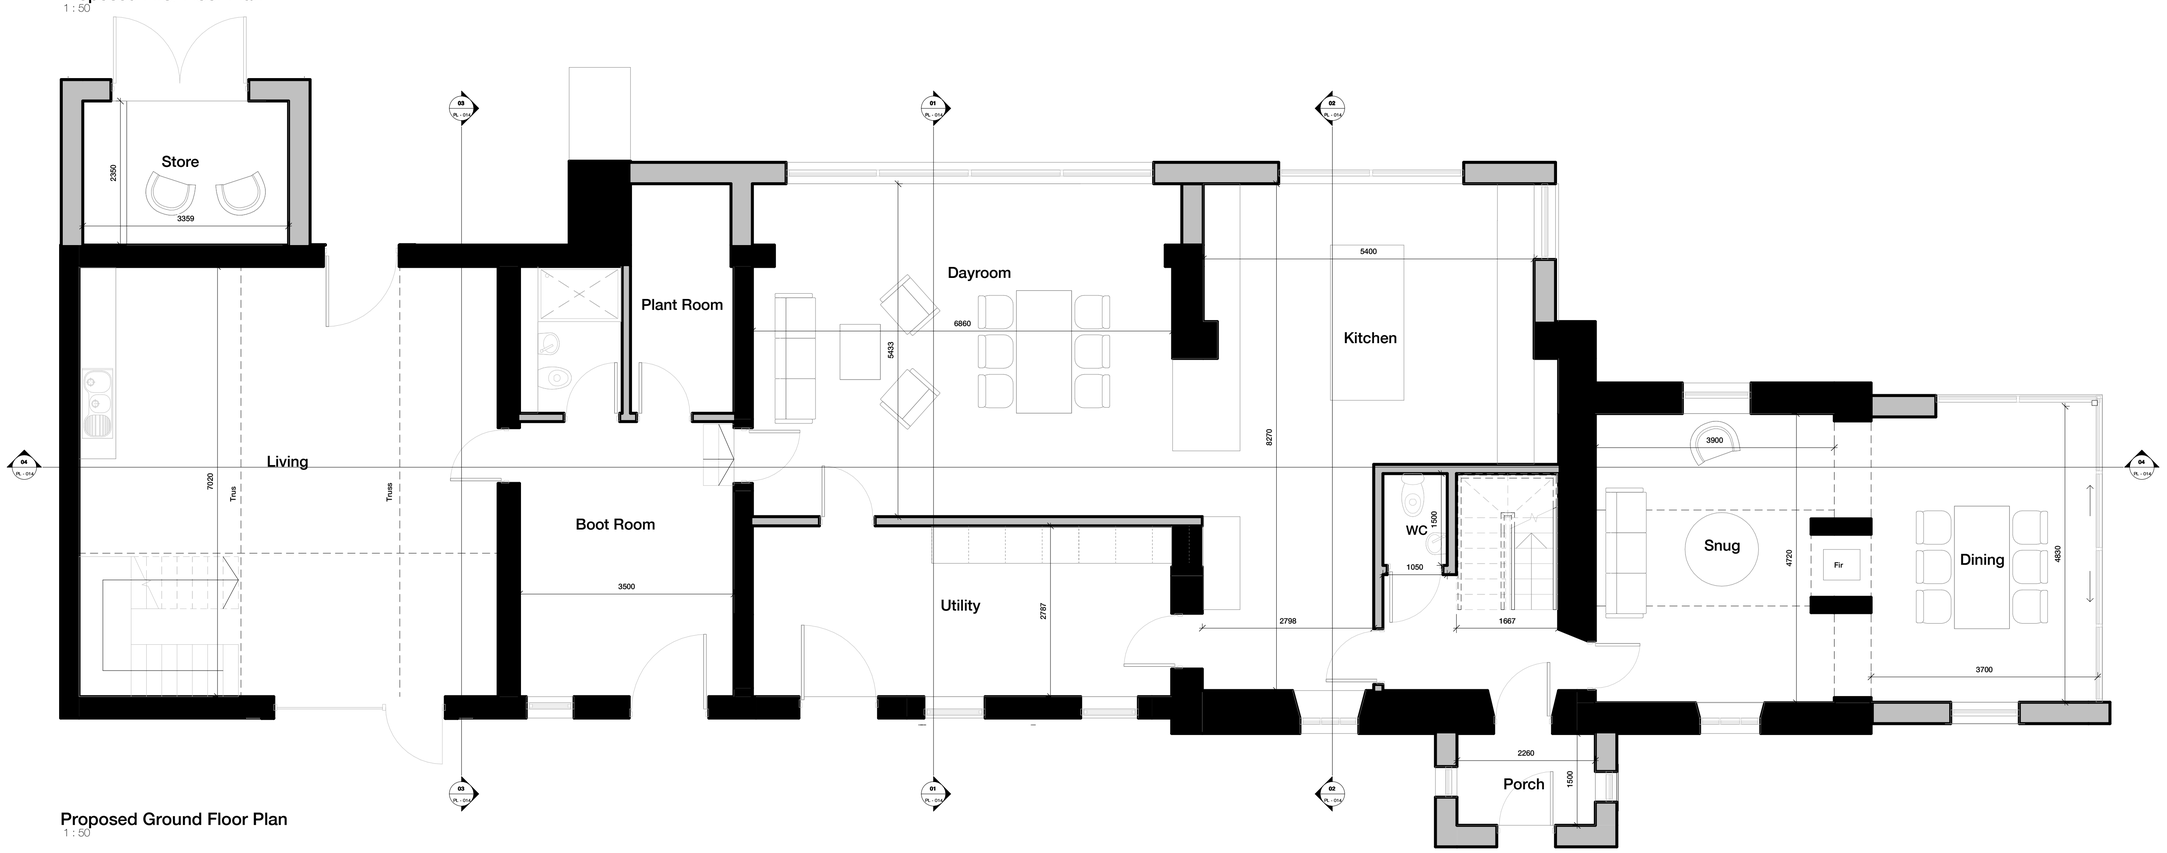

Proposed Ground Floor Plan

1 : 50

Rev	Description	Date	By
E	Planning issue	12.04.21	LW

peakarchitects

Broomhall, 8-10 Broomhall Road, Sheffield, S10 2DR www.peakarchitects.co.uk

Project
346-2019
Trunce Farm, Wortley

Client
Mark Barton

Status
Information ☐ Comment ☐ Approval ☒ Tender ☐ Construction ☐ As-Built ☐

Drawing
PA - PL - 011
Farm House Proposed Floor Plans

Revision **E** Date 24.02.2020

Scale 1 : 50 @ A1

PLANNING