


Rev	Date	Description
A	NOV 19	MINOR UPDATE FOLLOWING COMMENTS FROM CLIENT
B	FEB 20	UPDATED IN LINE WITH BUILDING CONTROL QUERIES
C	FEB 20	ADDITIONAL SMOKE VENT TO SECONDARY STAIR SHAFT
D	APR 20	UPDATED FOR TENDER CLARIFICATION AND IN ACCORDANCE WITH CLIENT INSTRUCTIONS
E	JUL 20	VELUWS OMITTED, CONSERVATION AREA ROOF LIGHTS ADDED

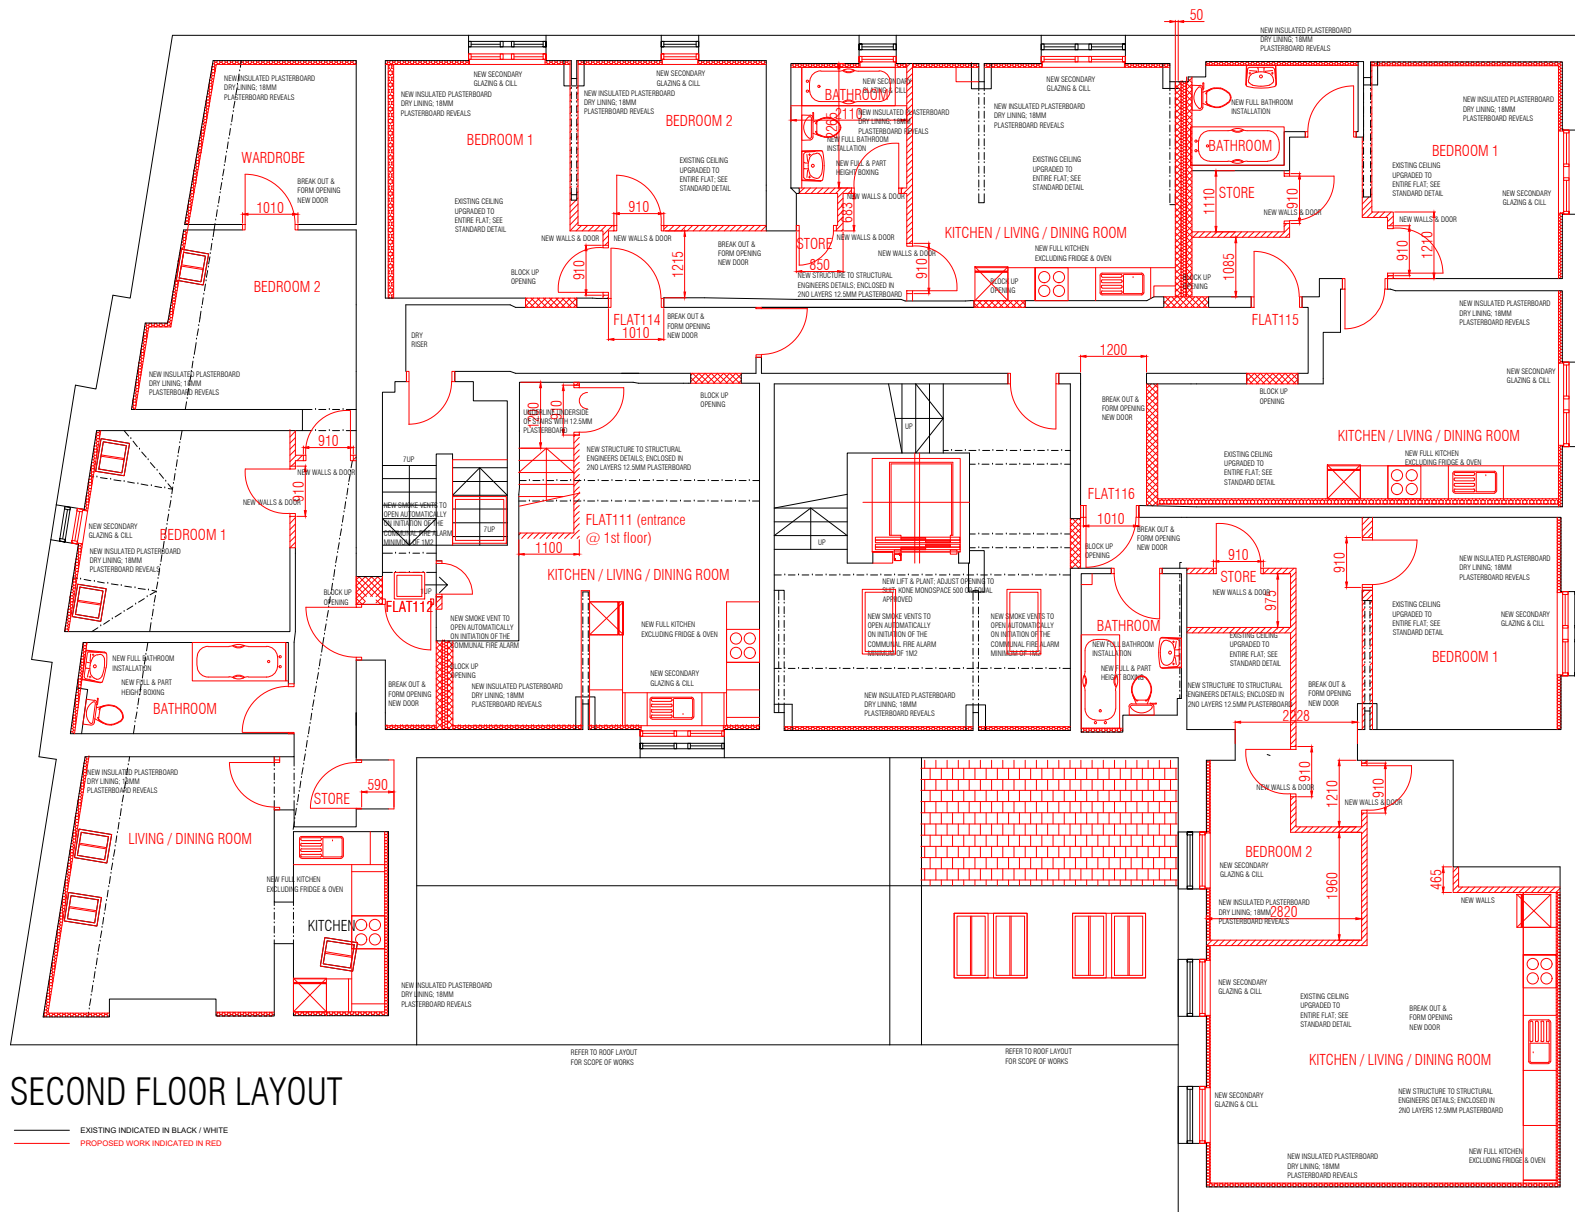

SECOND FLOOR LAYOUT

— EXISTING INDICATED IN BLACK / WHITE
 — PROPOSED WORK INDICATED IN RED



Arcus Consulting LLP
 Wakefield 0192 486 8000
 Liverpool 0151 708 1080
 info@arcus.co.uk
 Manchester 0161 905 3222
 Newcastle 0191 272 5761
 www.arcus.co.uk
 London 0208 8742 2612
 Rugby 01788 251 127

Client
 RIVERSIDE

Project
 BEDSITS TO FLATS
 HOLDEN HOUSE, 2 RACE STREET, BARNSELY, S70 1BG

Title
 SETTING OUT PLAN
 SECOND FLOOR LAYOUT

Scale	Date	Stage
1:50	NOV 19	WORKING DWG
Job No	Drawing No	Rev
6078	220	AS INDICATED
Drawn	Approved	
NW	AR	

This drawing is the copyright of Arcus. Contractors must check all dimensions on site. Do not scale the drawings. Only figured dimensions are to be worked to.