© SEYMOUR HARRIS ARCHITECTS

Do not scale, use only written dimensions.

In the event of discovering any discrepancies,


contact the Architect immediately for clarification.

AUTOMATIC FIRE DOORS ARE MARKED X (2 PLACES ONLY THIS LEVEL)

NOTES:

THE INFORMATION ON THIS DRAWING HAS BEEN ASSEMBLED FROM OS INFORMATION AND OVERLAID WITH THE CENTRE PLAN.
THIS DRAWING IS SUBJECT TO A FULL LEVEL AND DIMENSIONAL SURVEY.

ISSUED FOR INFORMATION PURPOSES ONLY.

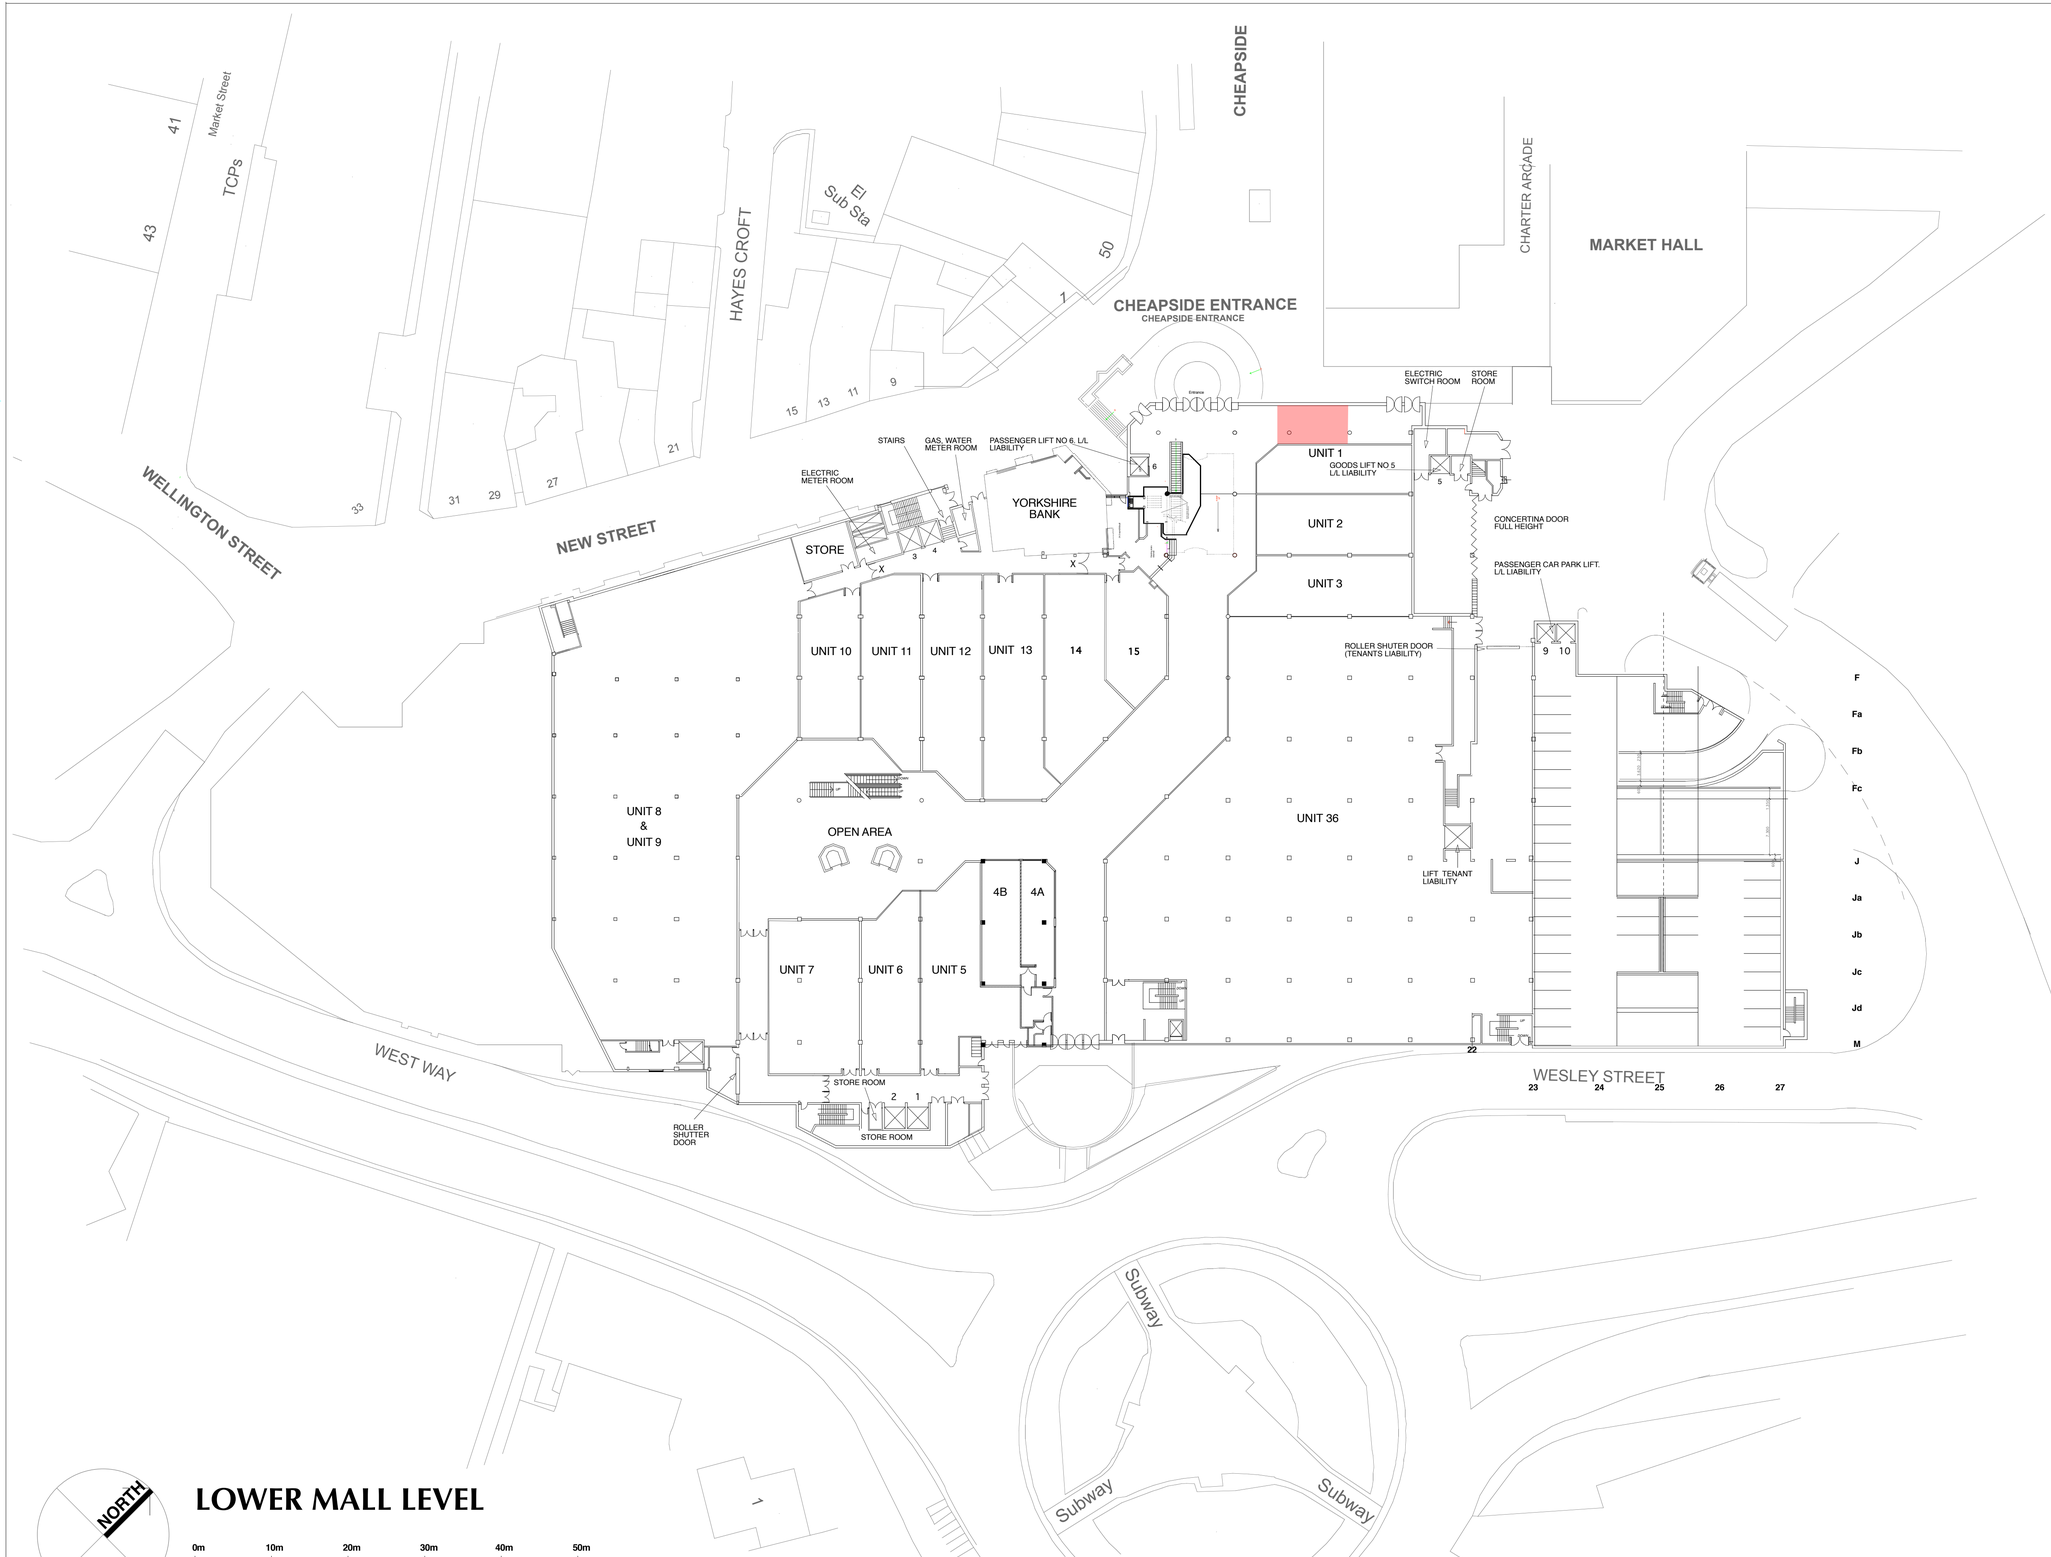

NORTH

LOWER MALL LEVEL

0m 10m 20m 30m 40m 50m

the mall

Description	Drwn/Chkd	Date

SEYMOUR HARRIS
architects

Zurich House
Wharf Lane
Water Lane
Leeds LS11 5DB

Tel 0113 200 6300
Fax 0113 200 6309
Email leeds@seymourharris.com

Project Title: **ALHAMBRA SHOPPING CENTRE**

BARNSLEY

Client: **THE MALL CORPORATION**

Drawing Title: **LOWER MALL LEVEL PLAN**

Orig A 1 Drawn MR Chkd. GW Date 25-04-08

Scale AS SHOWN Job No. 04-406

Drawing Number AL(0)002 Rev. No.