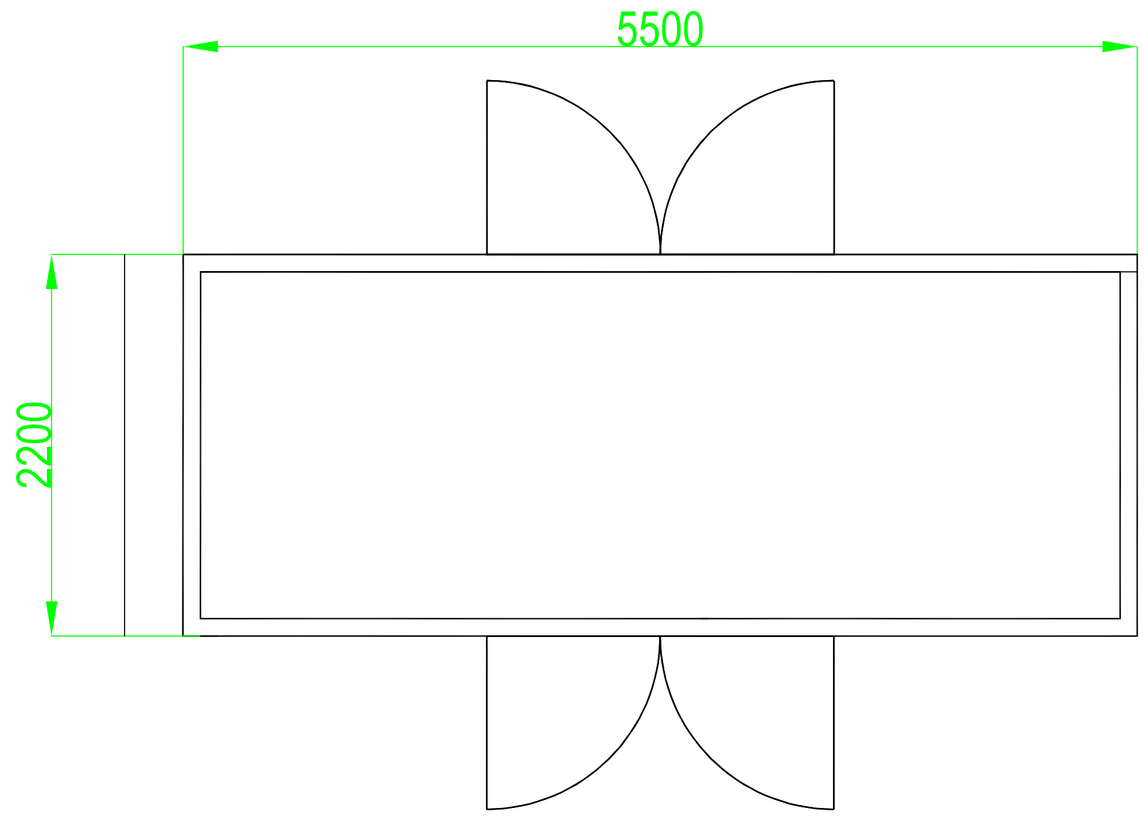


PLAN VIEW

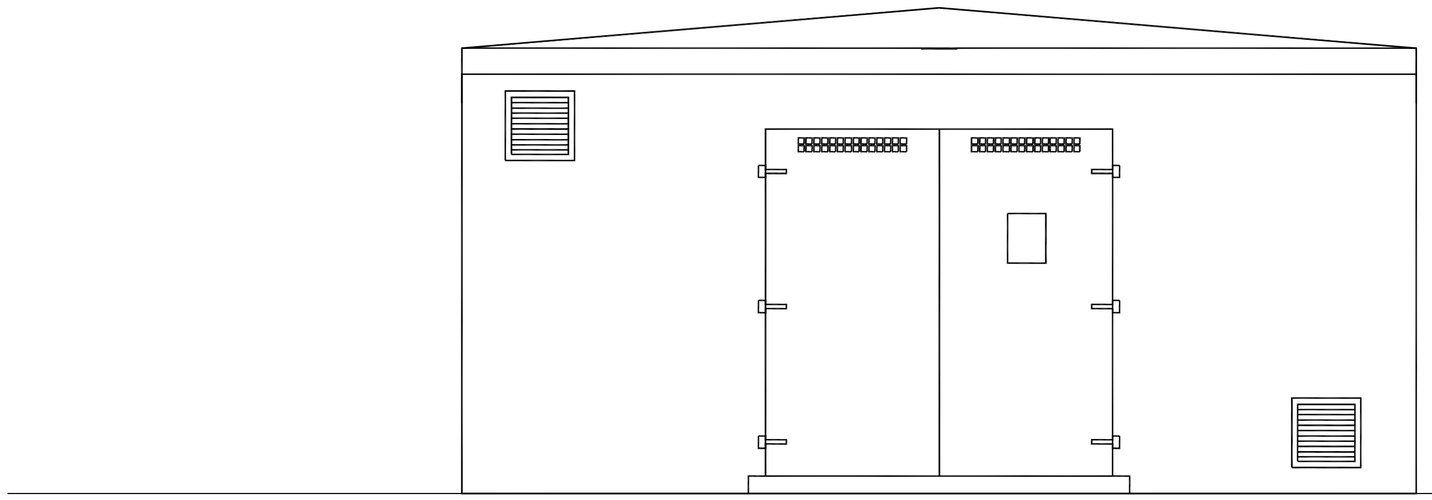

FRONT & REAR ELEVATION

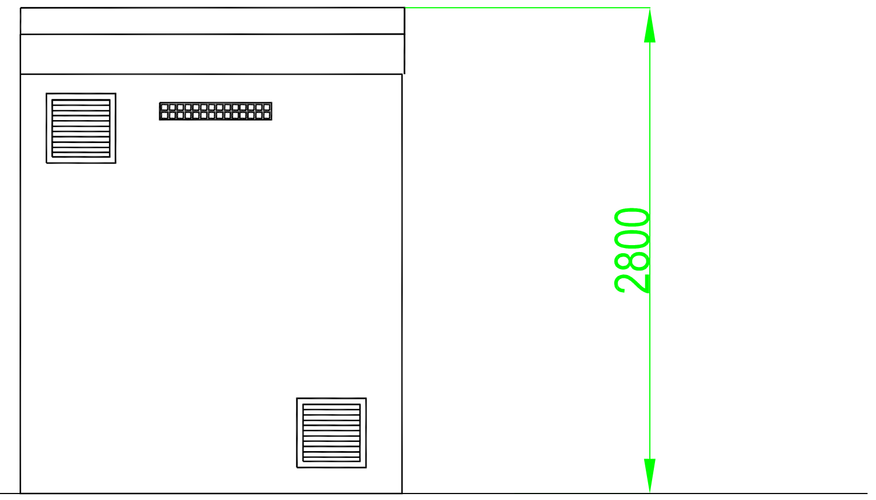


SIDE ELEVATIONS

| | |
|---|---|
| SCALE | 1:25 @ A1 |
| DATE | 05/09/16 |
| DRAWN | SE/MM |
| CHECKED | AJ |
| APPROVED | GJ |

BARNSLEY ( GRID REFERENCE : SE319081)

GAS KIOSK

| ISSUE | DATE | ISSUE | DATE | ISSUE | DATE | ISSUE | DATE | ISSUE | DATE | ISSUE | DATE |
|---|---|---|---|---|---|---|---|---|---|---|---|
| | | | | | | | | | | A | 06/09/16 |

BASED ON CIAT DWG NO: DS05

CLIENT: PEAK POWER CONNECTIONS LIMITED

DRG. No. G000237-1011-A_D10

STERLING POWER UTILITIES

A1

X:\7 CAD\GENERATION DRAWINGS\SO DEV CO\G000237- BARNSLEY\G000237-1011-A _D10_GAS KIOSK.dwg